

© ACORUS Rural Property Services Ltd.

NOTES:
1. If in doubt ask
2. Written dimensions to be used only
3. This drawing is confidential and remains the exclusive property of ACORUS.
4. Do not copy unless authorised.

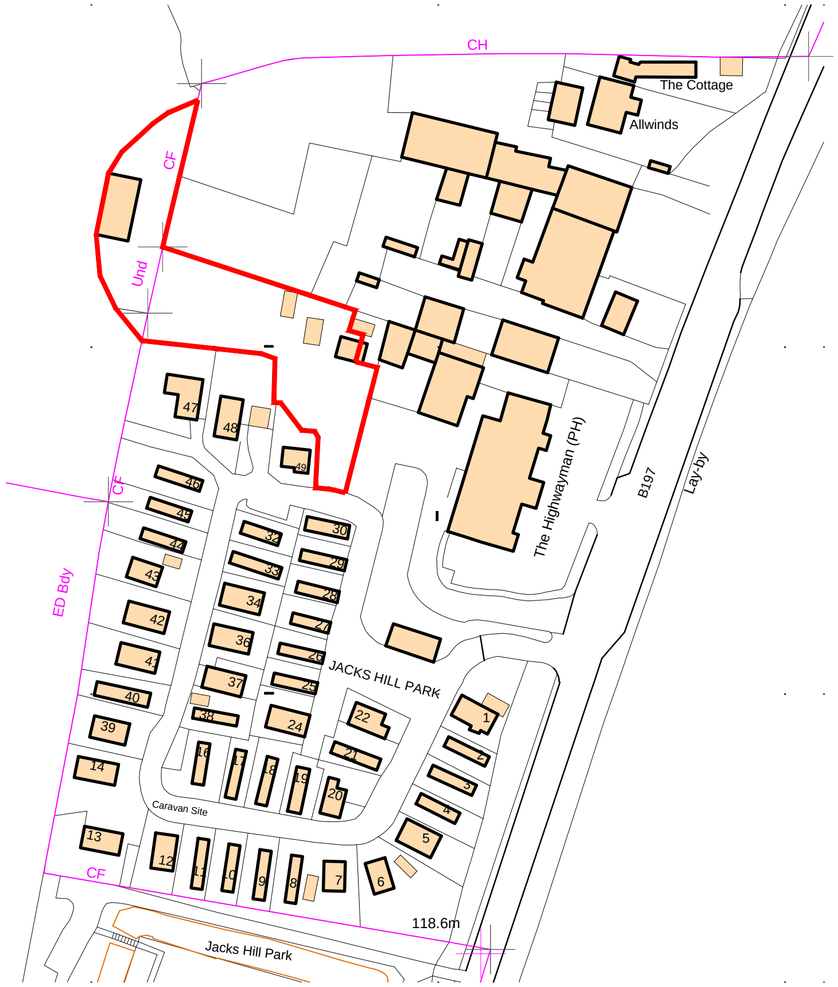

LOCATION PLAN
Scale 1:1250

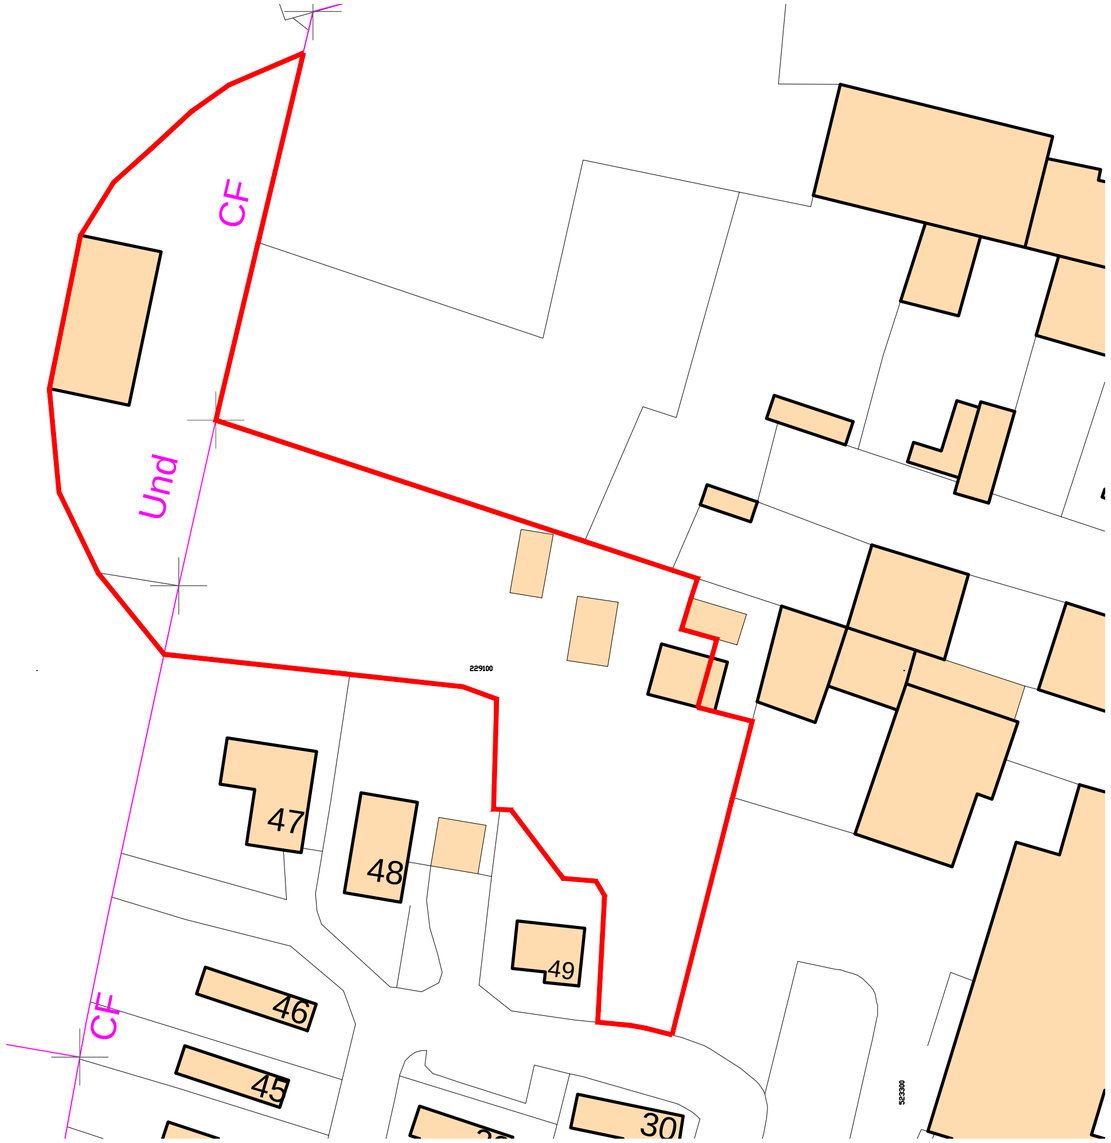


BLOCK PLAN
Scale 1:500

Site Boundary

1:1250
0 50 m 100 m 150 m 200 m 250 m

0 10 m 50 m 100 m
1:500

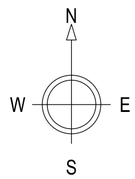

PLANNING ISSUE

Rev	Date	Description	Dwn	Chk
Rev.	Date.	Amendment.	Drawn	Checked

PROJECT
Mr Cave
Jacks Hill Park, Gravely, Hitchin,
Hertfordshire, SG4 7EG

TITLE
CLEUD
Site Location Plan & Block Plan

SCALE	DATE	DRAWN BY	CHECKED BY
AS SHOWN @ A2	April '18	NM	HD

JOB NO.	DRAWING NO.	REVISION
HD/BURY/CAVE	200–01	

acorus
rural property services

RICS

www.acorus.co.uk

© ACORUS Rural Property Services Ltd.