


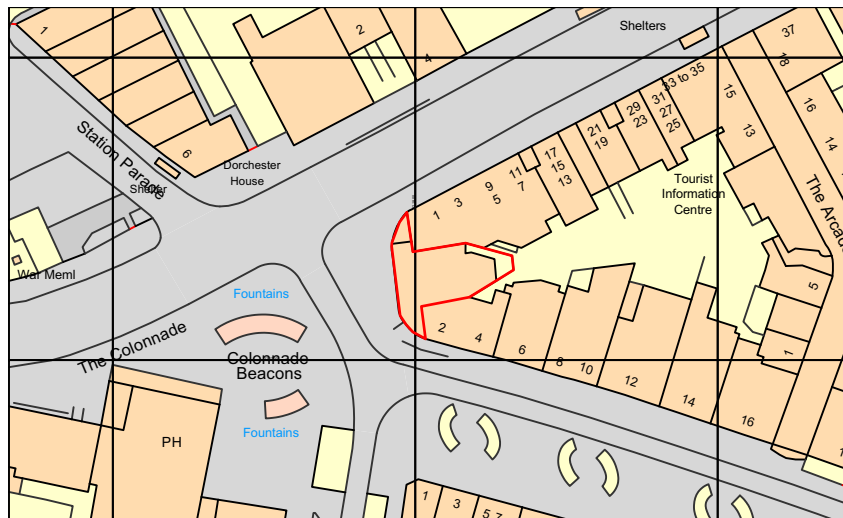

Site Location Plan

Scale: 1:1250



1:1250 @ A4

No. Date: Revision Notes: Revised By:



DP Architects
The Old Brewery Tap, 3 Blenheim Street, Watlington, Oxfordshire, OX49 5BU
Tel: 01491 613 066 Email: mail@dparchitects.co.uk

Client

VISHAL LUTHRA

Project

**RESIDENTIAL DEVELOPMENT
FORMER HSBC BANK
STATION PLACE
LETCHWORTH
SG6 3EA**

Drawing

SITE LOCATION PLAN

Dwg No.

23 HSBC SL01

Scale

1:1250@A4

Status

Planning

Drawn

EG

Revision

Date

Oct 23