
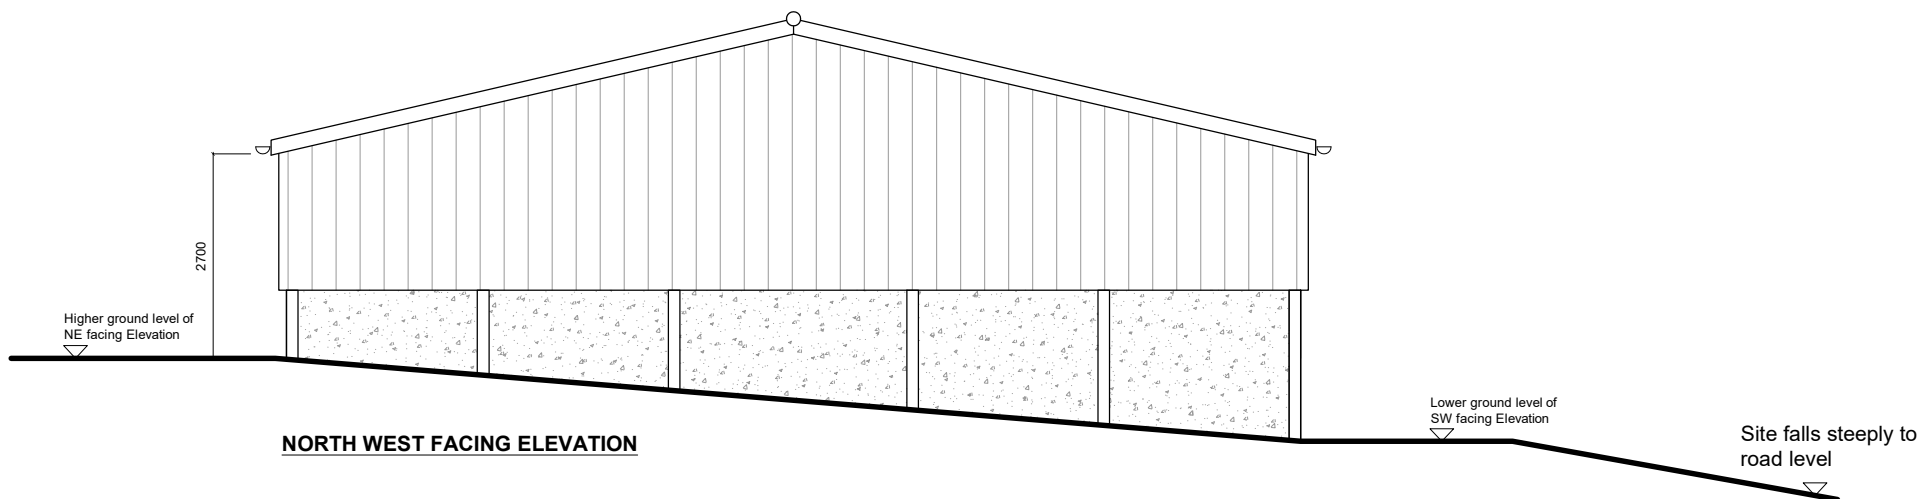


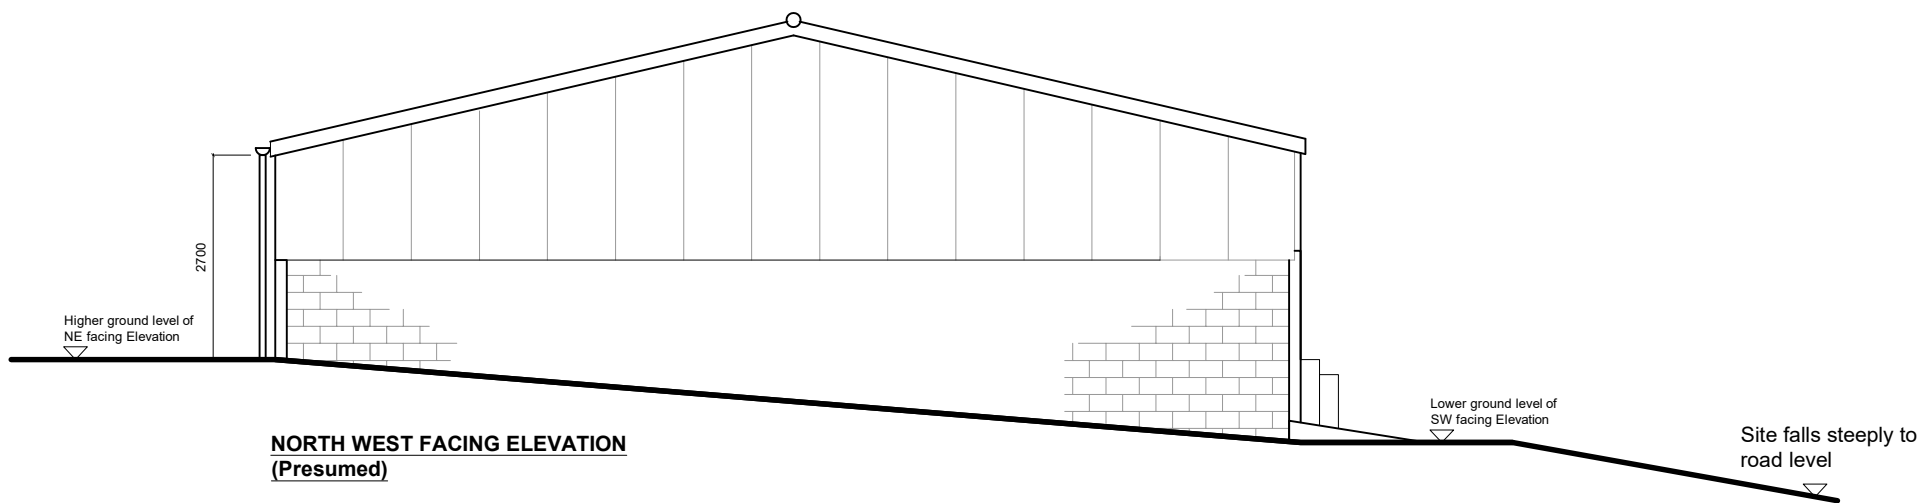

0m 1m 2m 3m 4m 5m
Scale 1:100

Project : REPLACEMENT STORAGE SHED & NEW STABLES AT HOLBORN FARM BUNGALOW, DANE END, THERFIELD, HERTS, SG8 9RH		Drawing : EXISTING & PROPOSED NW ELEVATION
Scale : 1:100 @ A3	Date : JUNE 2024	Drwg No . CM 06