
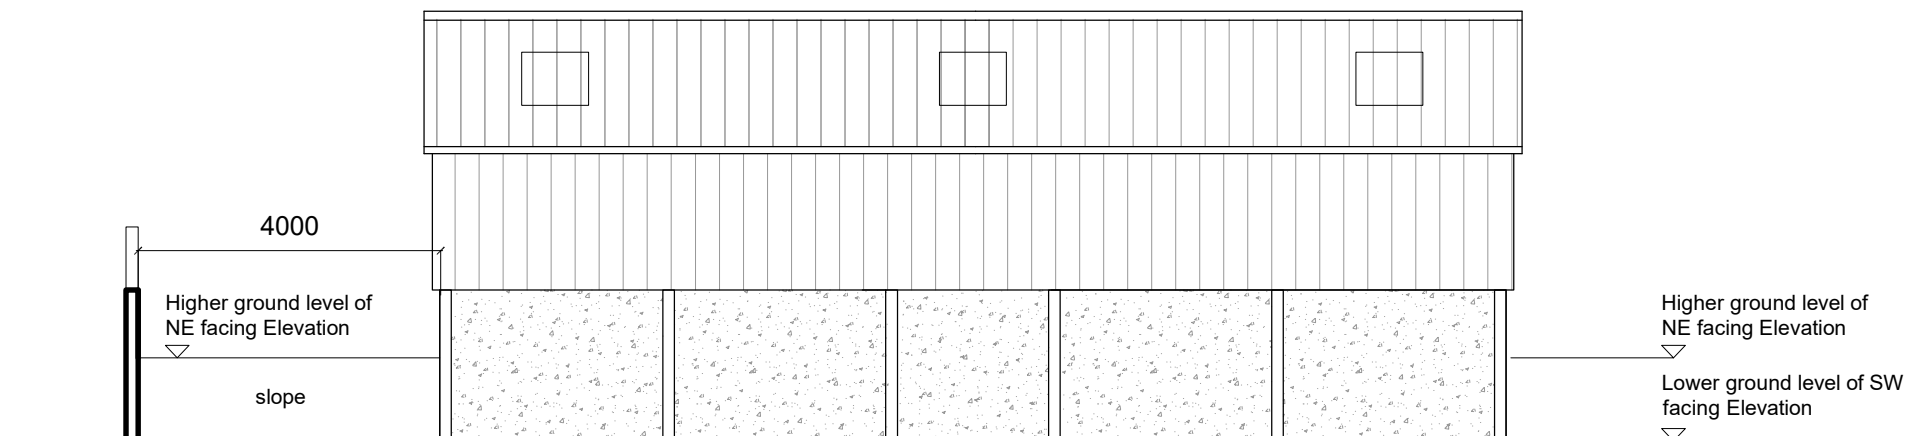
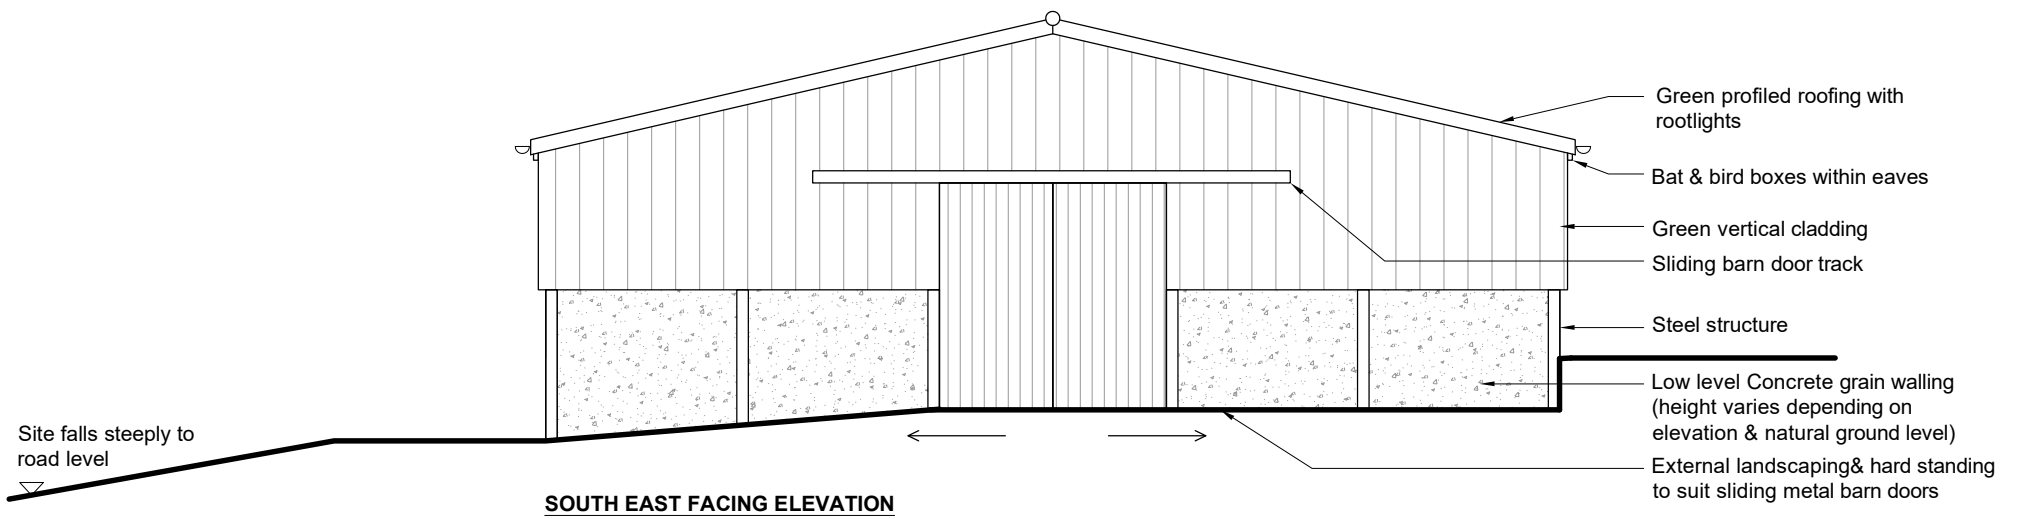
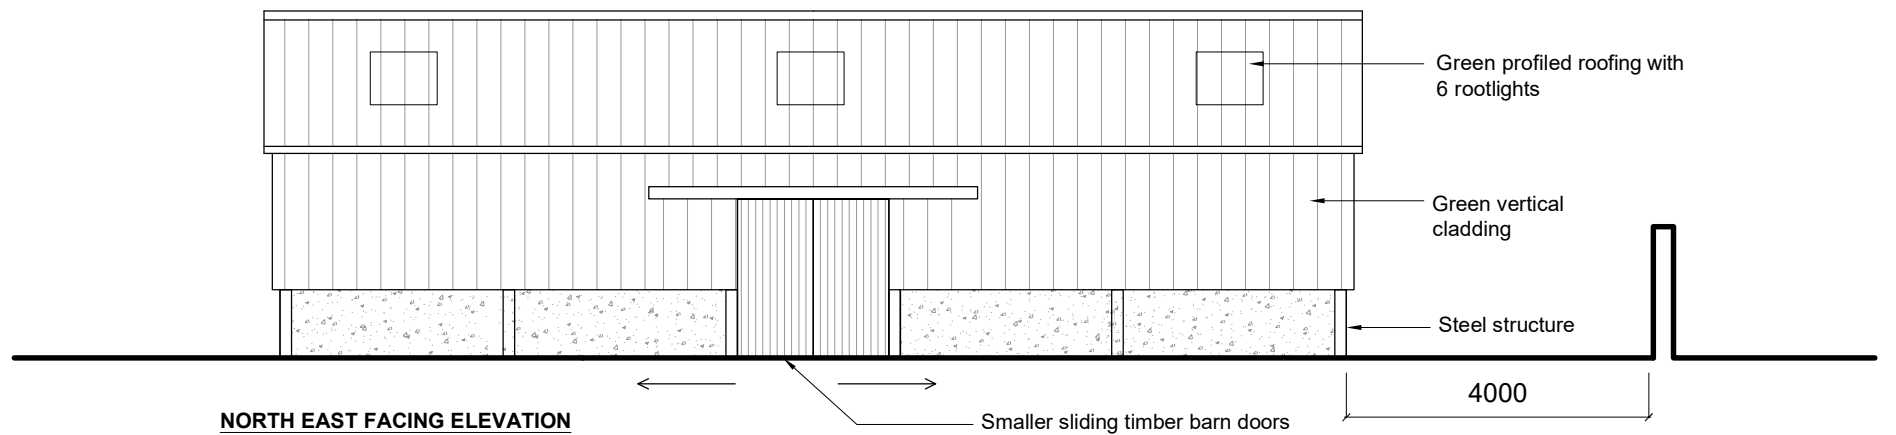


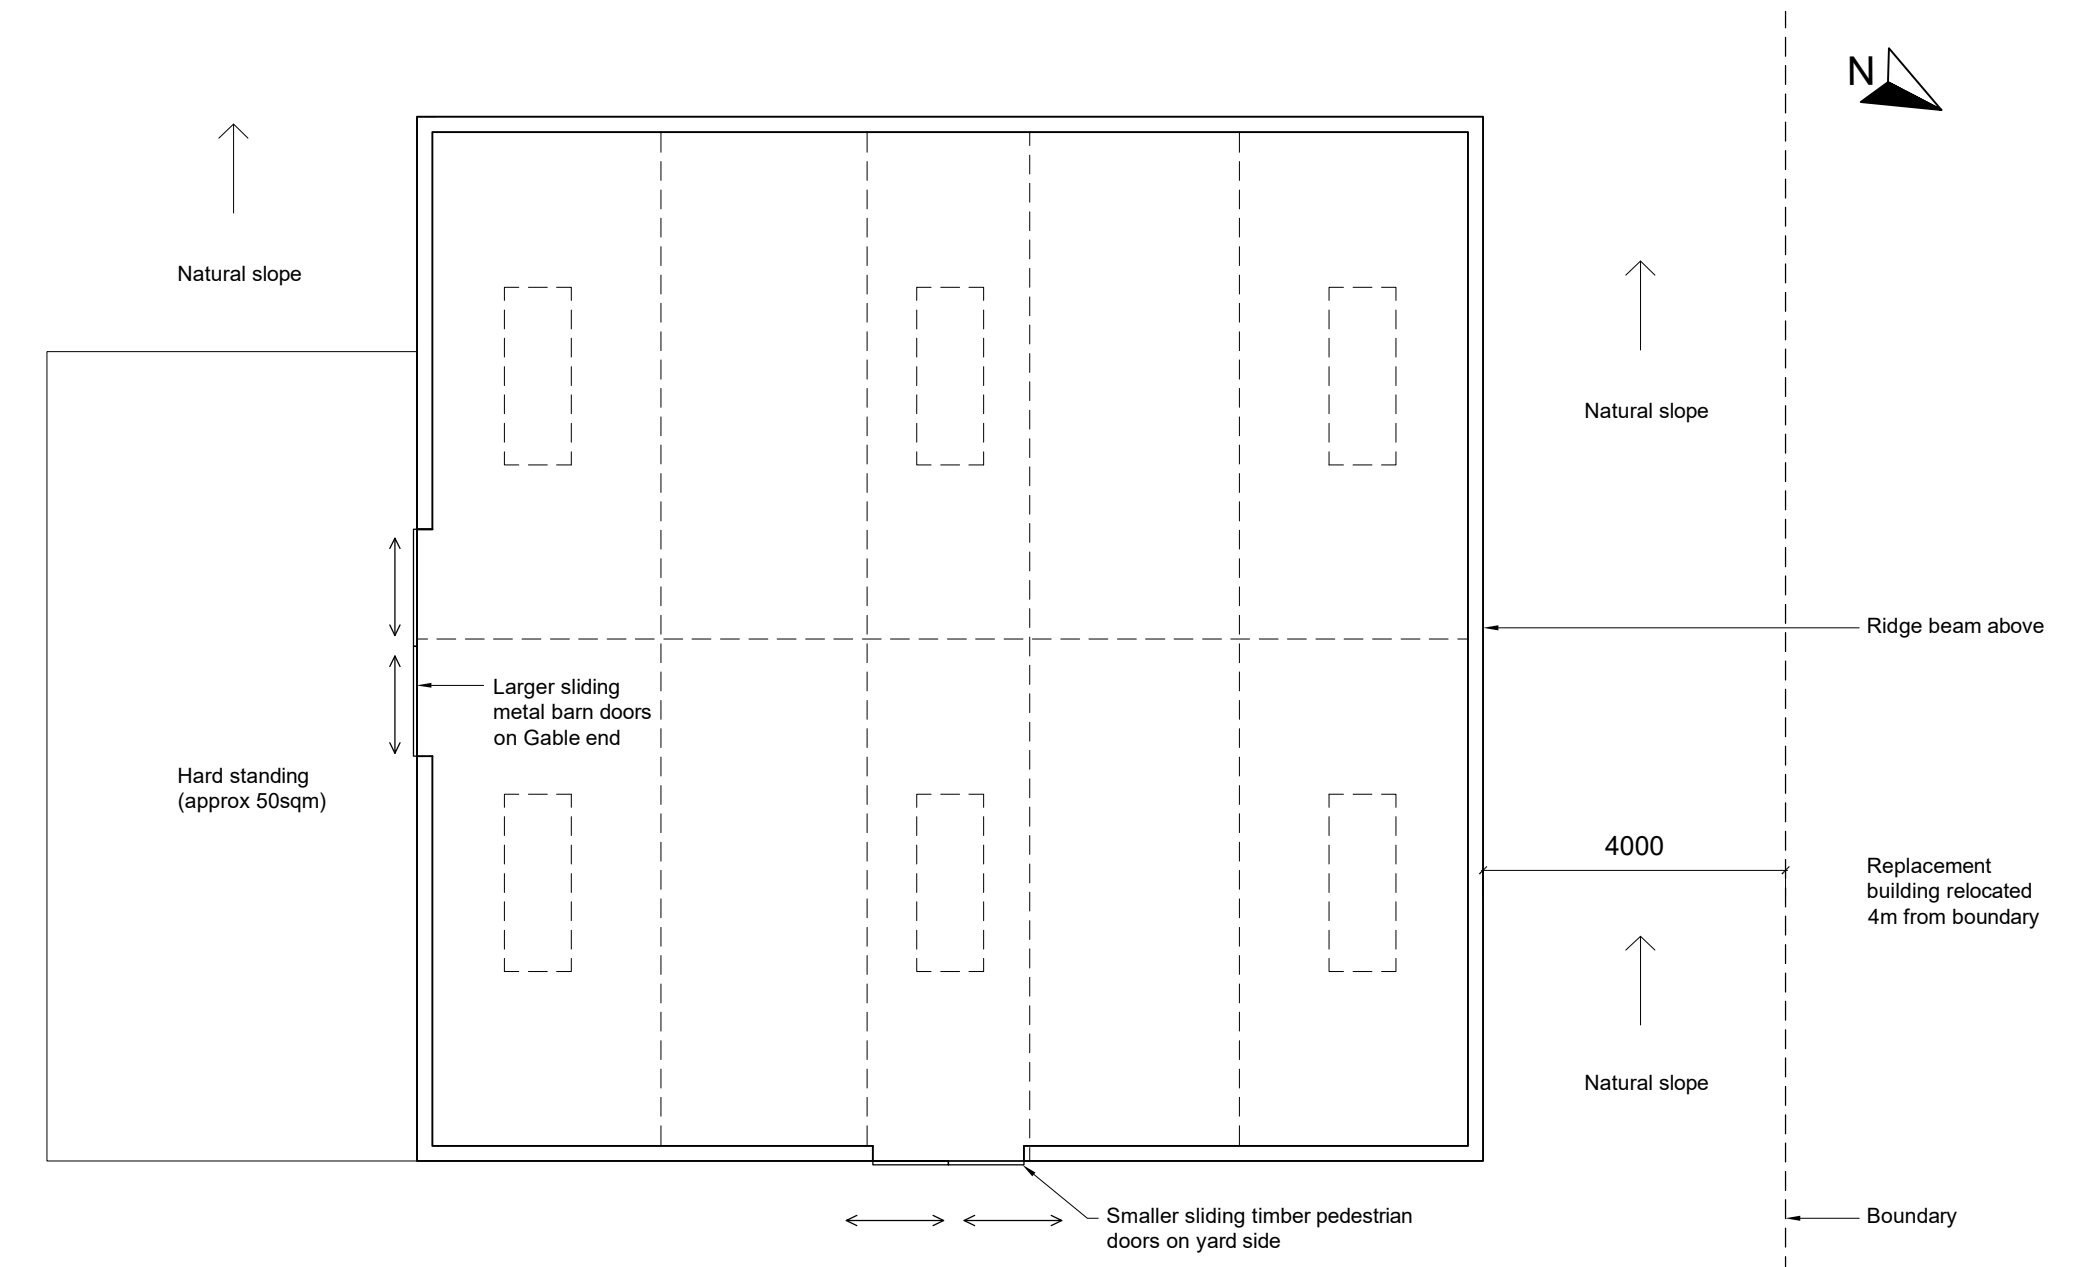

SOUTH WEST FACING ELEVATION

0m 1m 2m 3m 4m 5m
Scale 1:100

Project : REPLACEMENT SHED & NEW STABLES AT HOLBORN FARM BUNGALOW, DANE END, THERFIELD, HERTS, SG8 9RH		Drawing : PROPOSED REPLACEMENT SHED	
Scale : 1:100 @ A3	Date : JUNE 2024		Drwg No . CM 05