
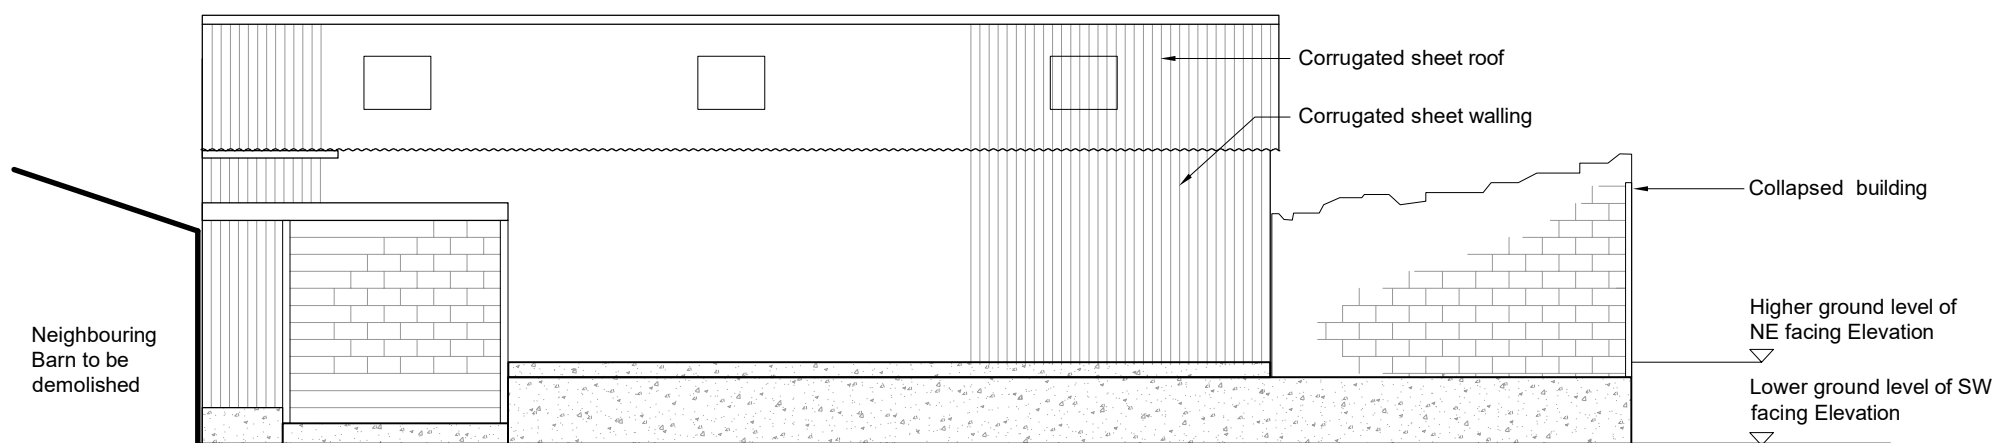
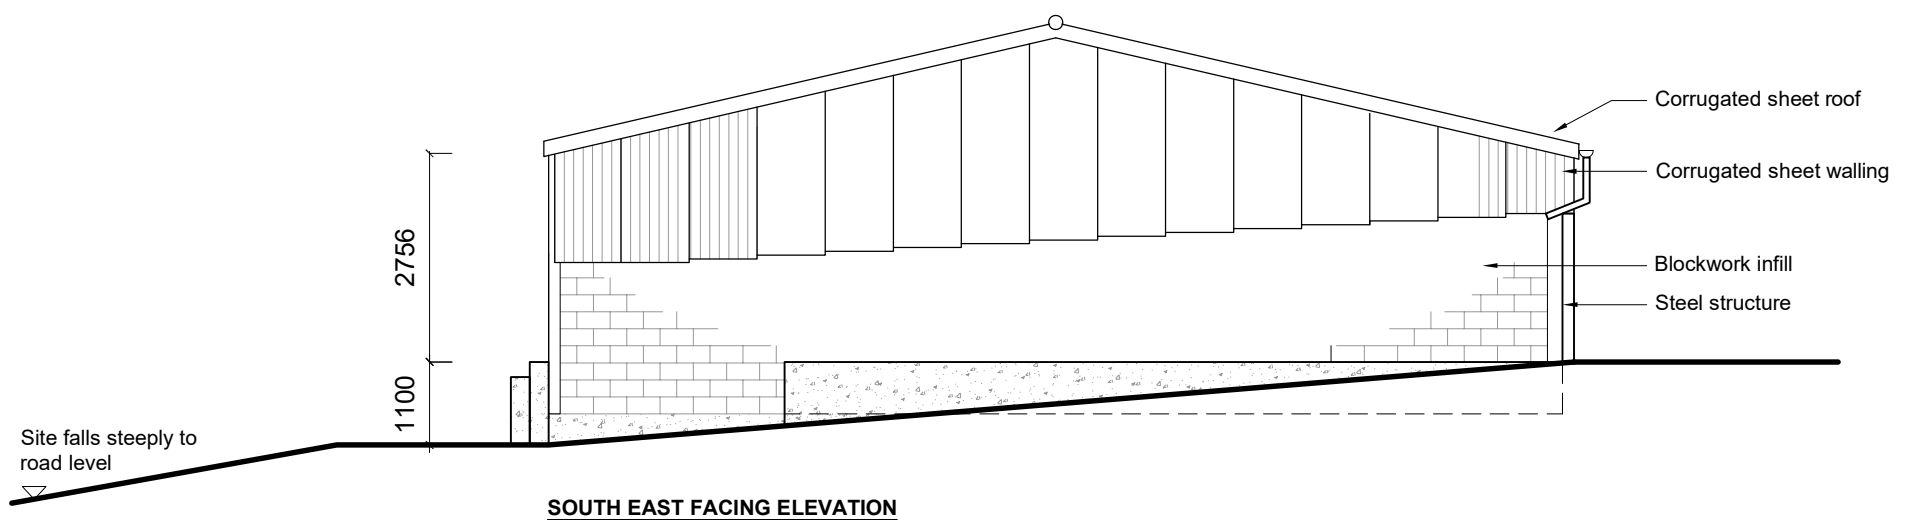
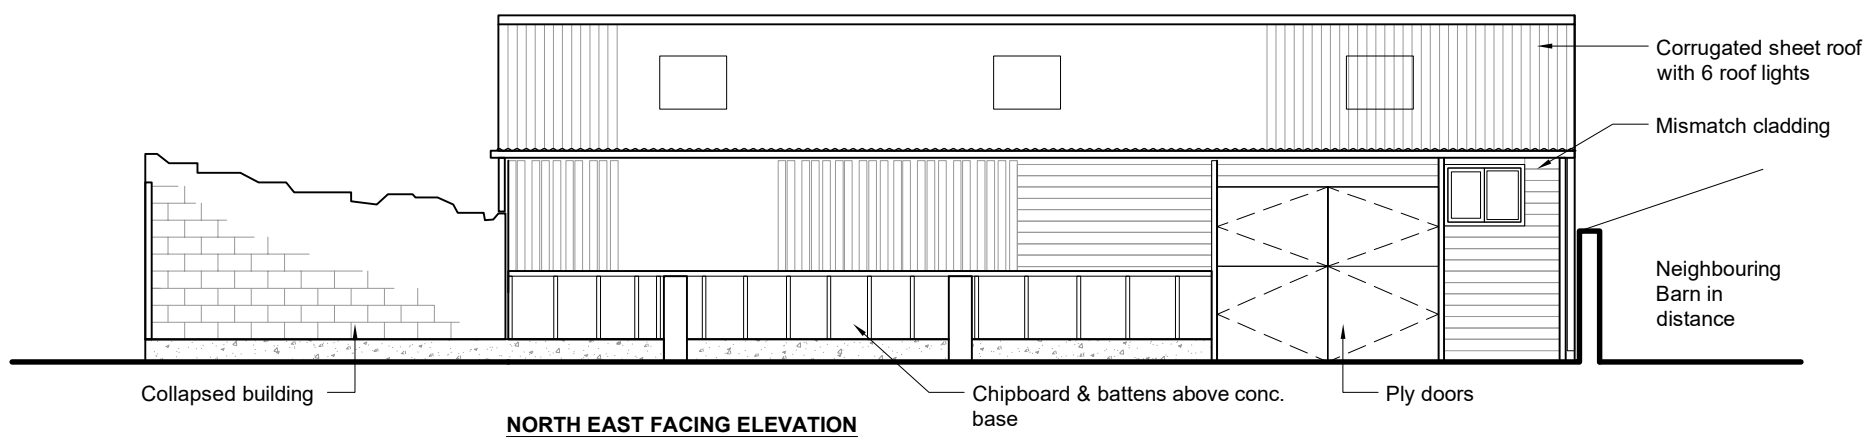


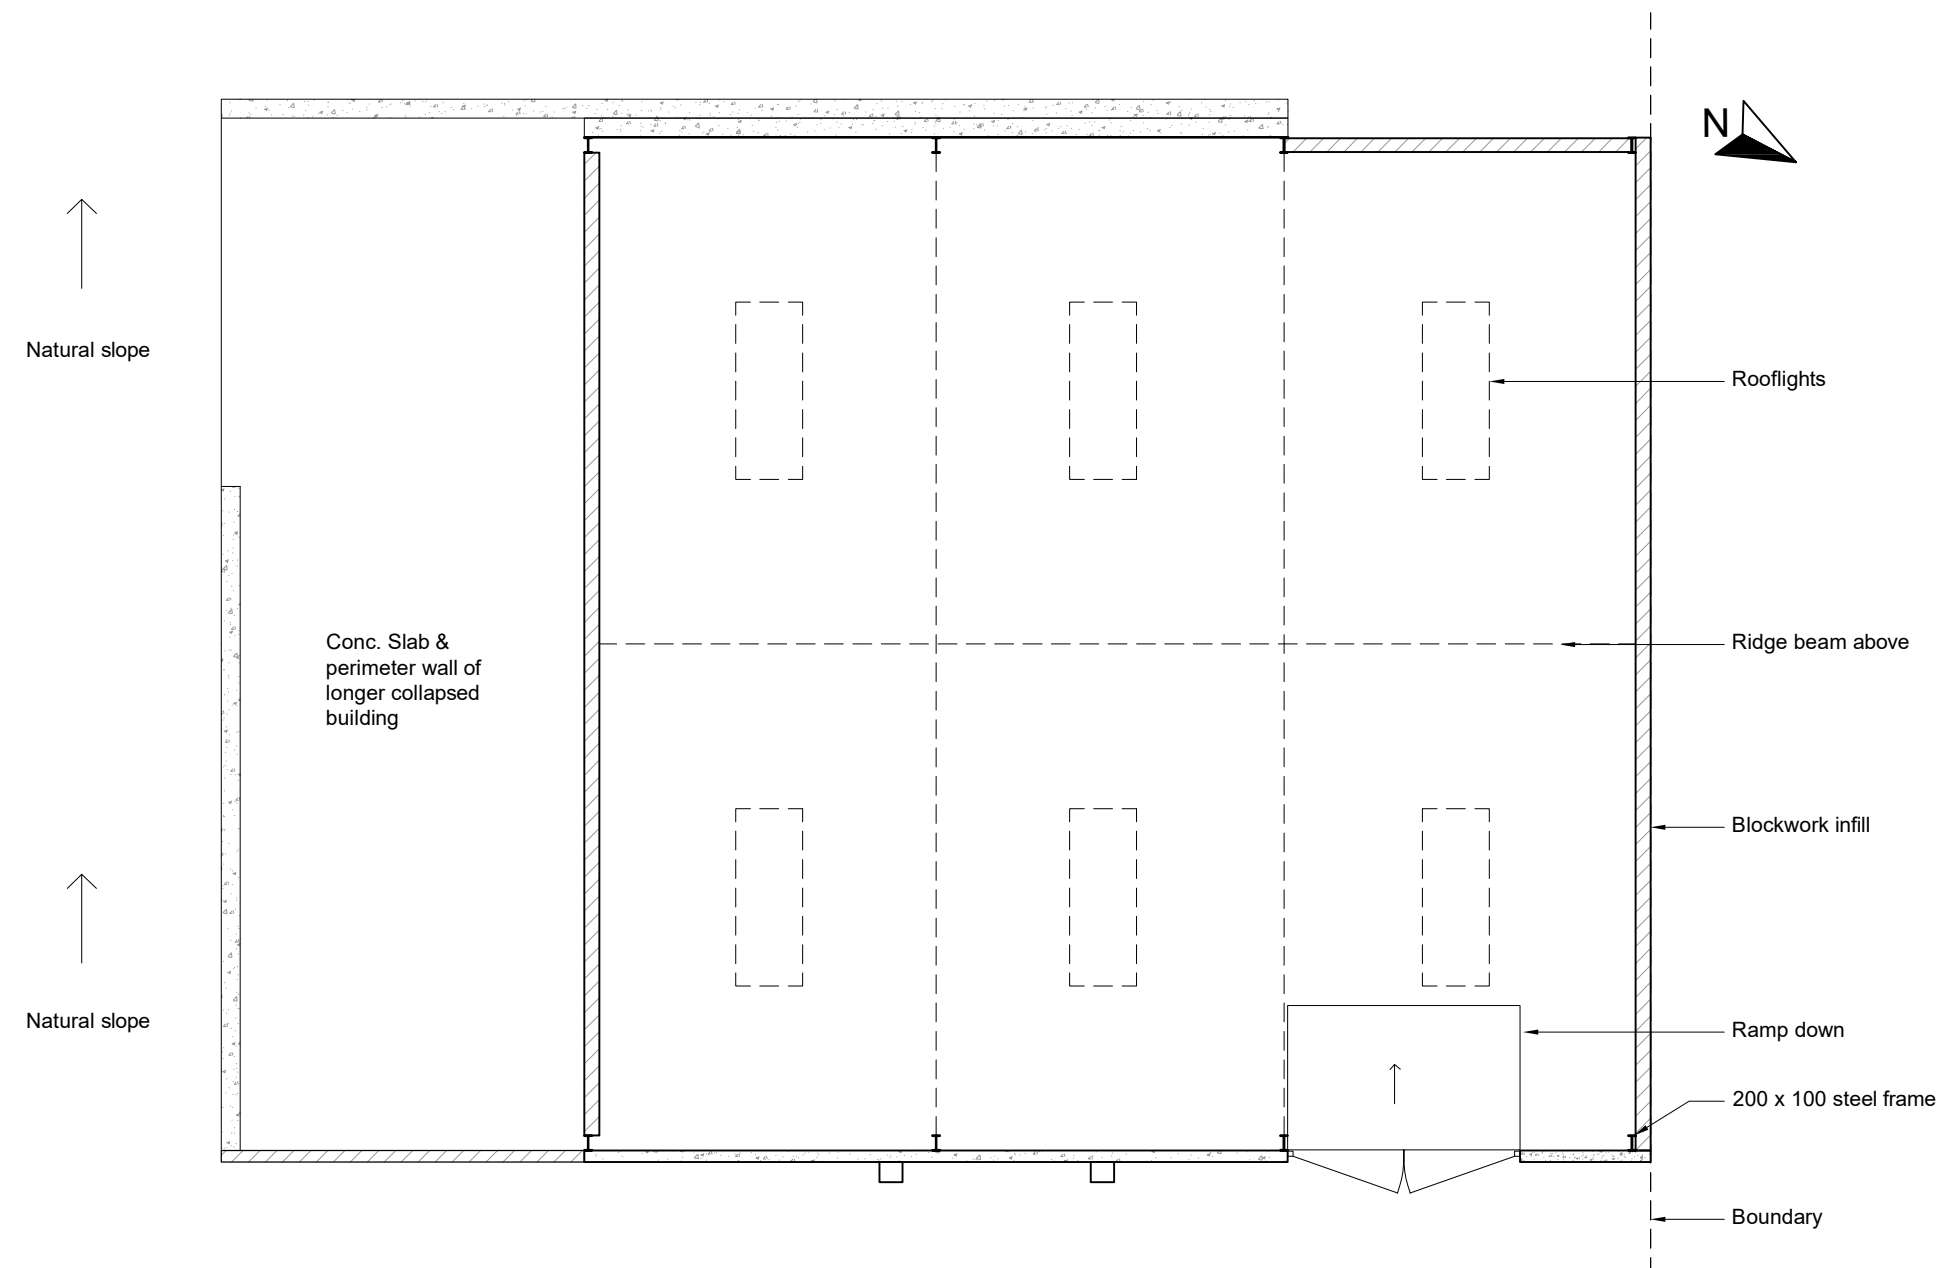

0m 1m 2m 3m 4m 5m
Scale 1:100

Project : REPLACEMENT STORAGE SHED & NEW STABLES AT HOLBORN FARM BUNGALOW, DANE END, THERFIELD, HERTS, SG8 9RH

Drawing : EXISTING SHED TO BE REPLACED

Scale : 1:100 @ A3

Date : JUNE 2024

Drwg No . CM 04