


Location Plan

Site Address: Holborn Farm Bungalow, Dane End, Therfield, SG8 9RH

Date Produced: 11-Jun-2024

Scale: 1:1250 @A3

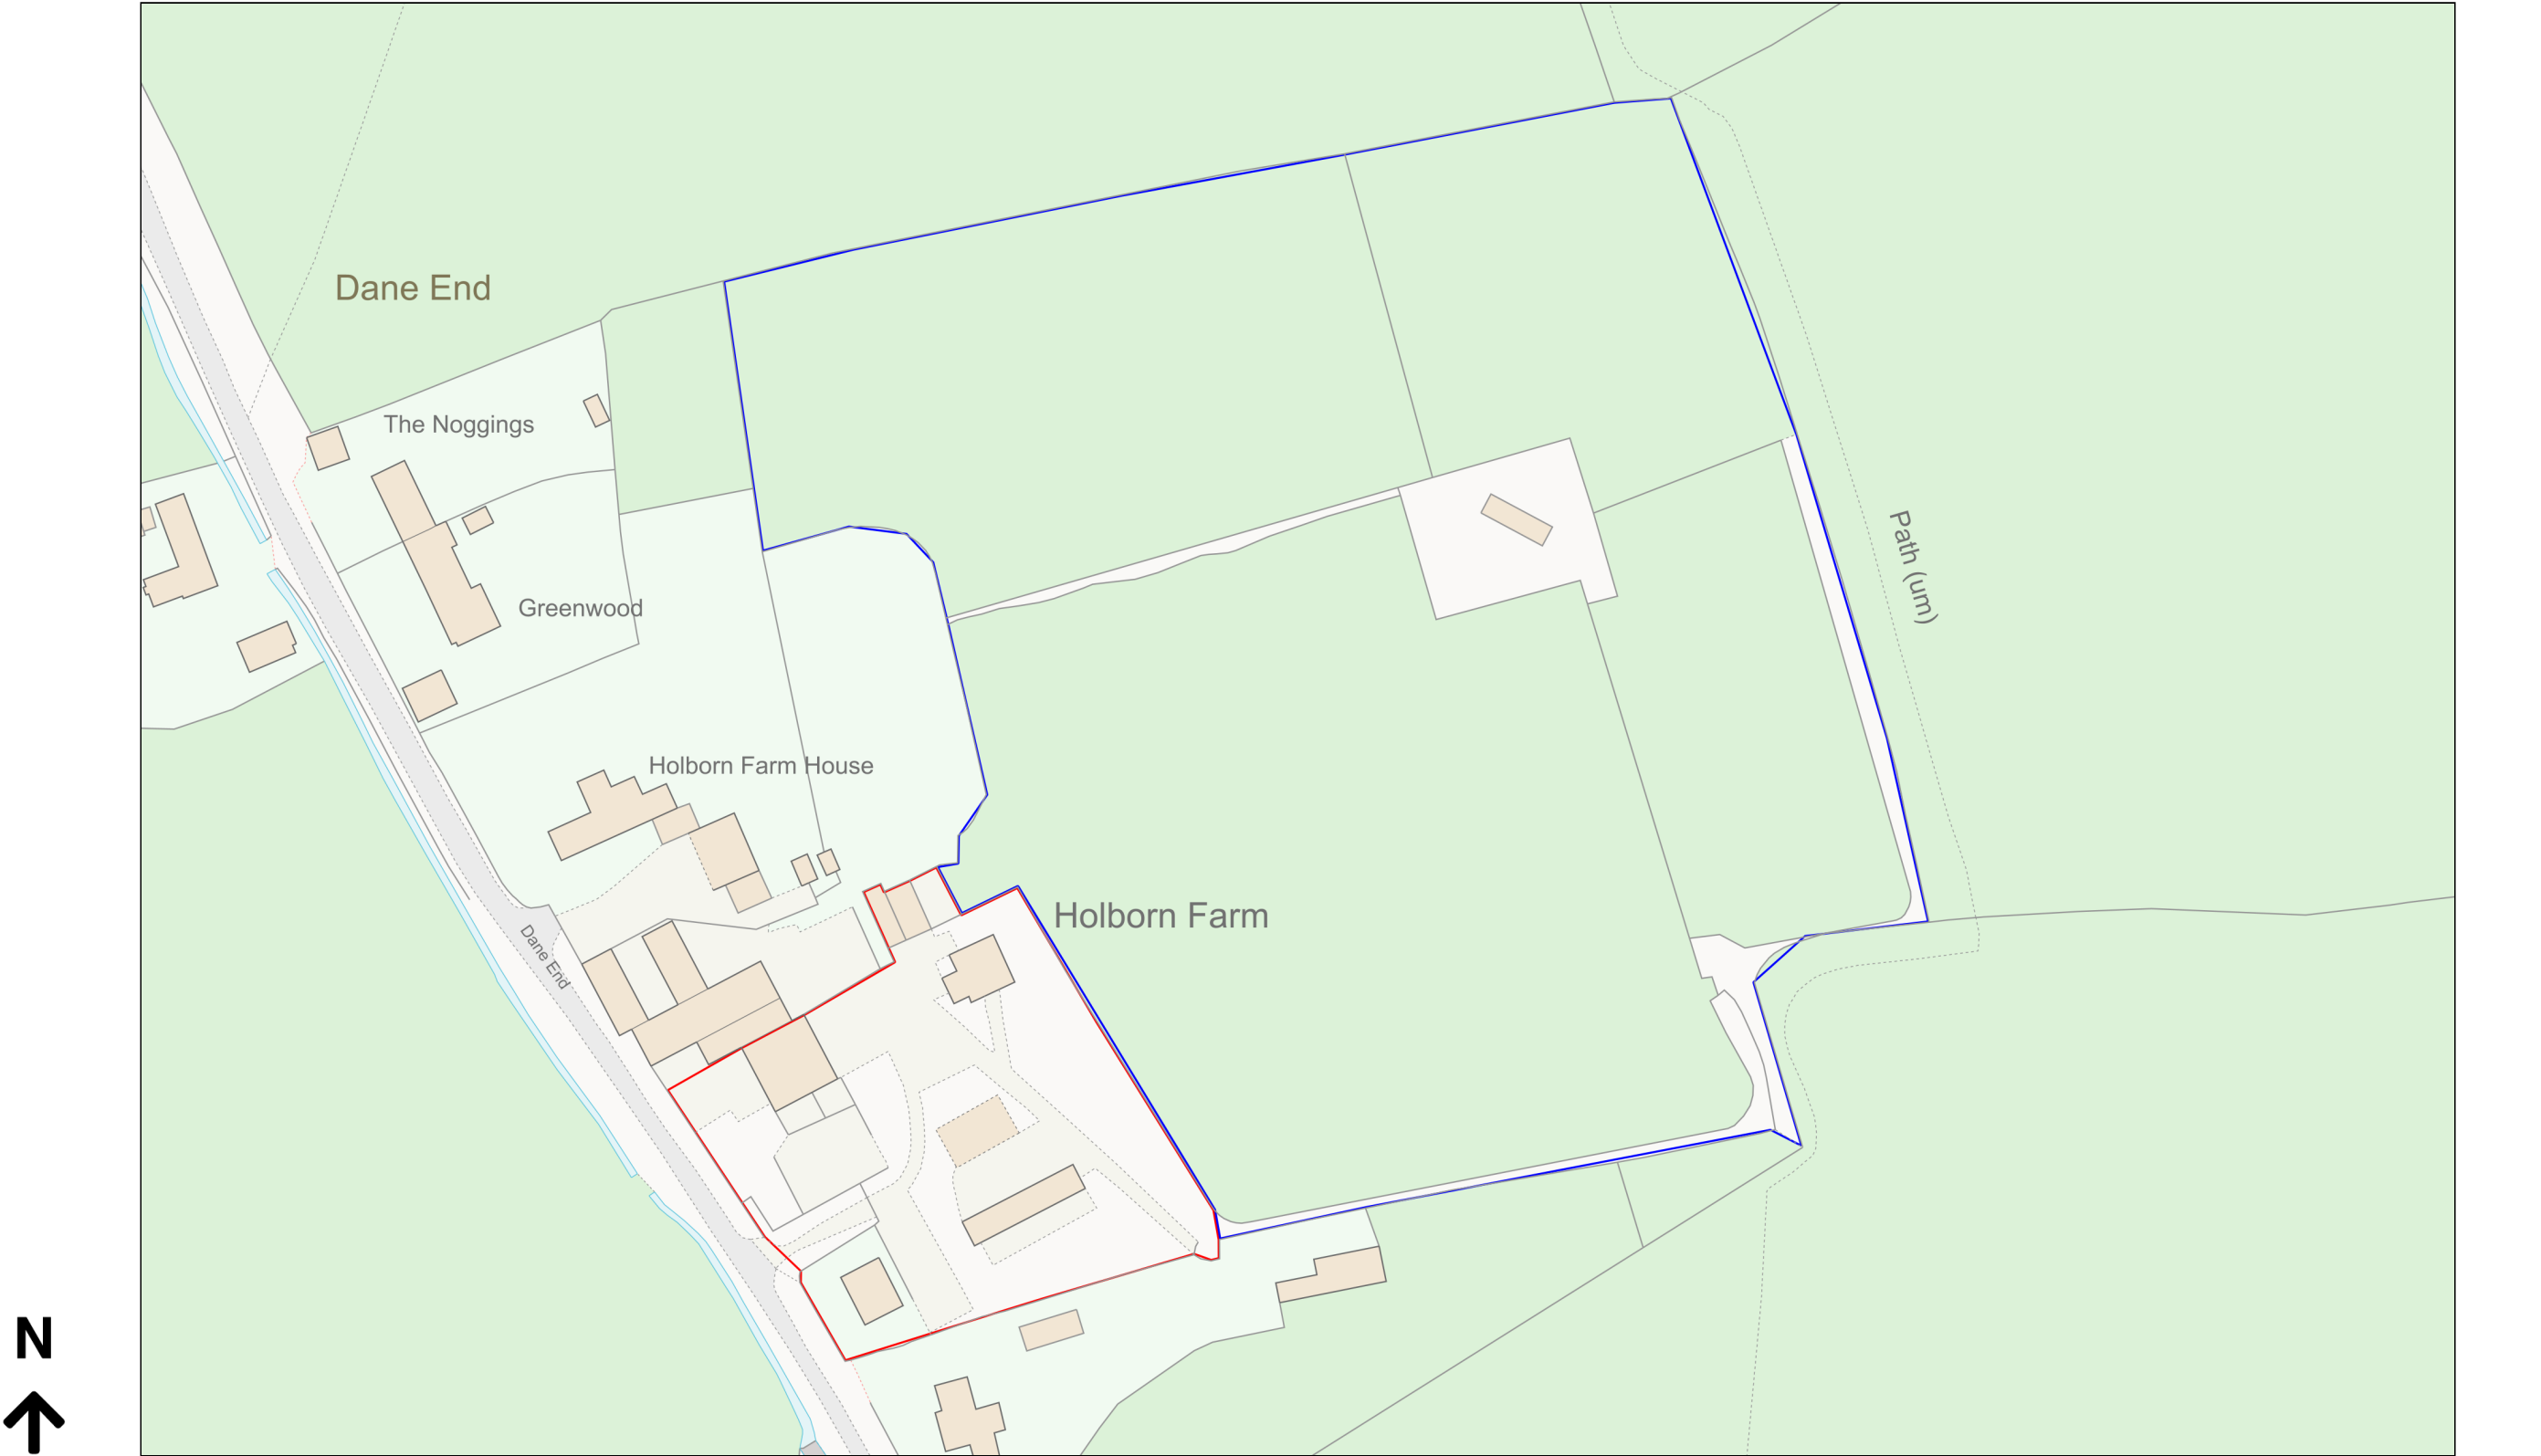

Planning Portal Reference: PP-13124583v1