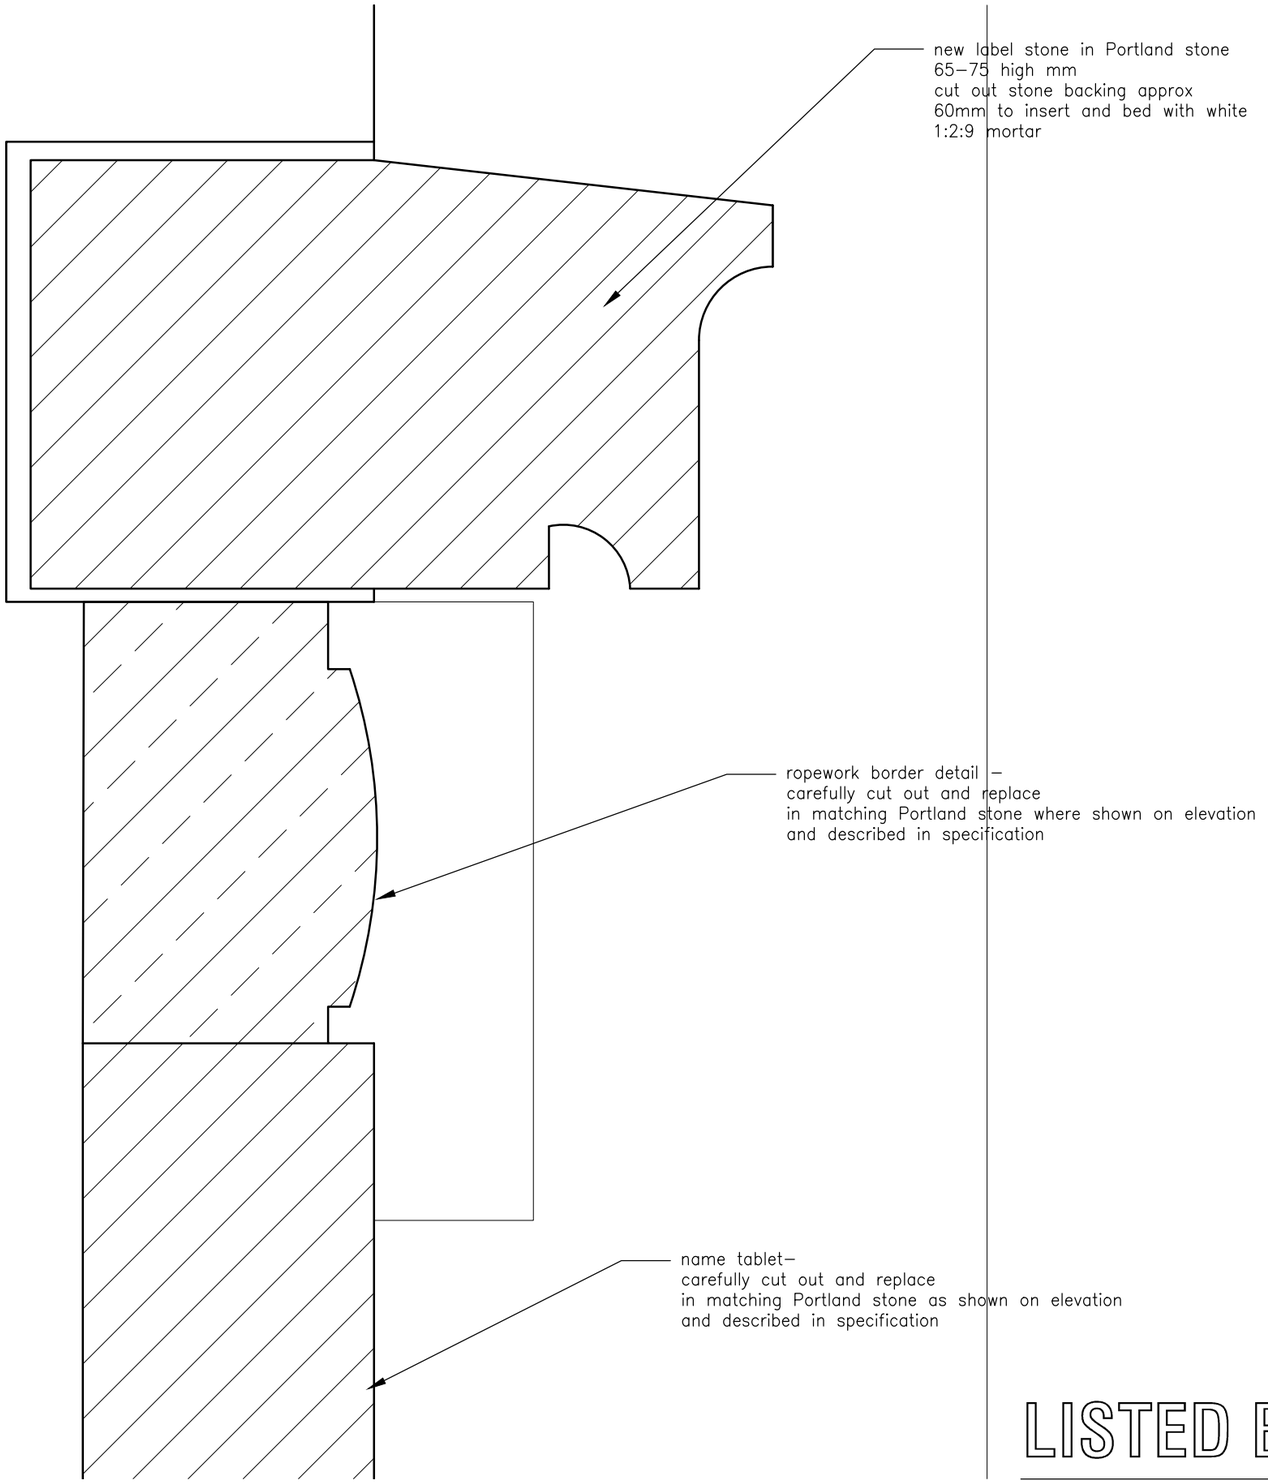


## Notes

This drawings to be read in conjunction with all other documents and specifications, and other consultants drawings.

All levels and dimensions must be checked on site and any discrepancies notified to the Architect immediately.

Drawings must not be scaled. Use figured dimensions only.

Shop drawings of manufactured items must be approved by the Architect before work is put in hand.

This drawing is Copyright.

revisions

# LISTED BUILDING

client
Royston Town Council

job title
War Memorial
Melbourn Street

**Freeland Rees Roberts** Architects
25 City Road, Cambridge CB1 1DP 01223 366555 info@frrarchitects.co.uk

| drawing title | scale | size | drawn | date | drawing no. | rev |
|---|---|---|---|---|---|---|
| Proposed Label detail | 1:1 | A3 | JL | Feb 18 | 17.101.SZ.401 | -- |

© Freeland Rees Roberts Ltd Company No. 5399379