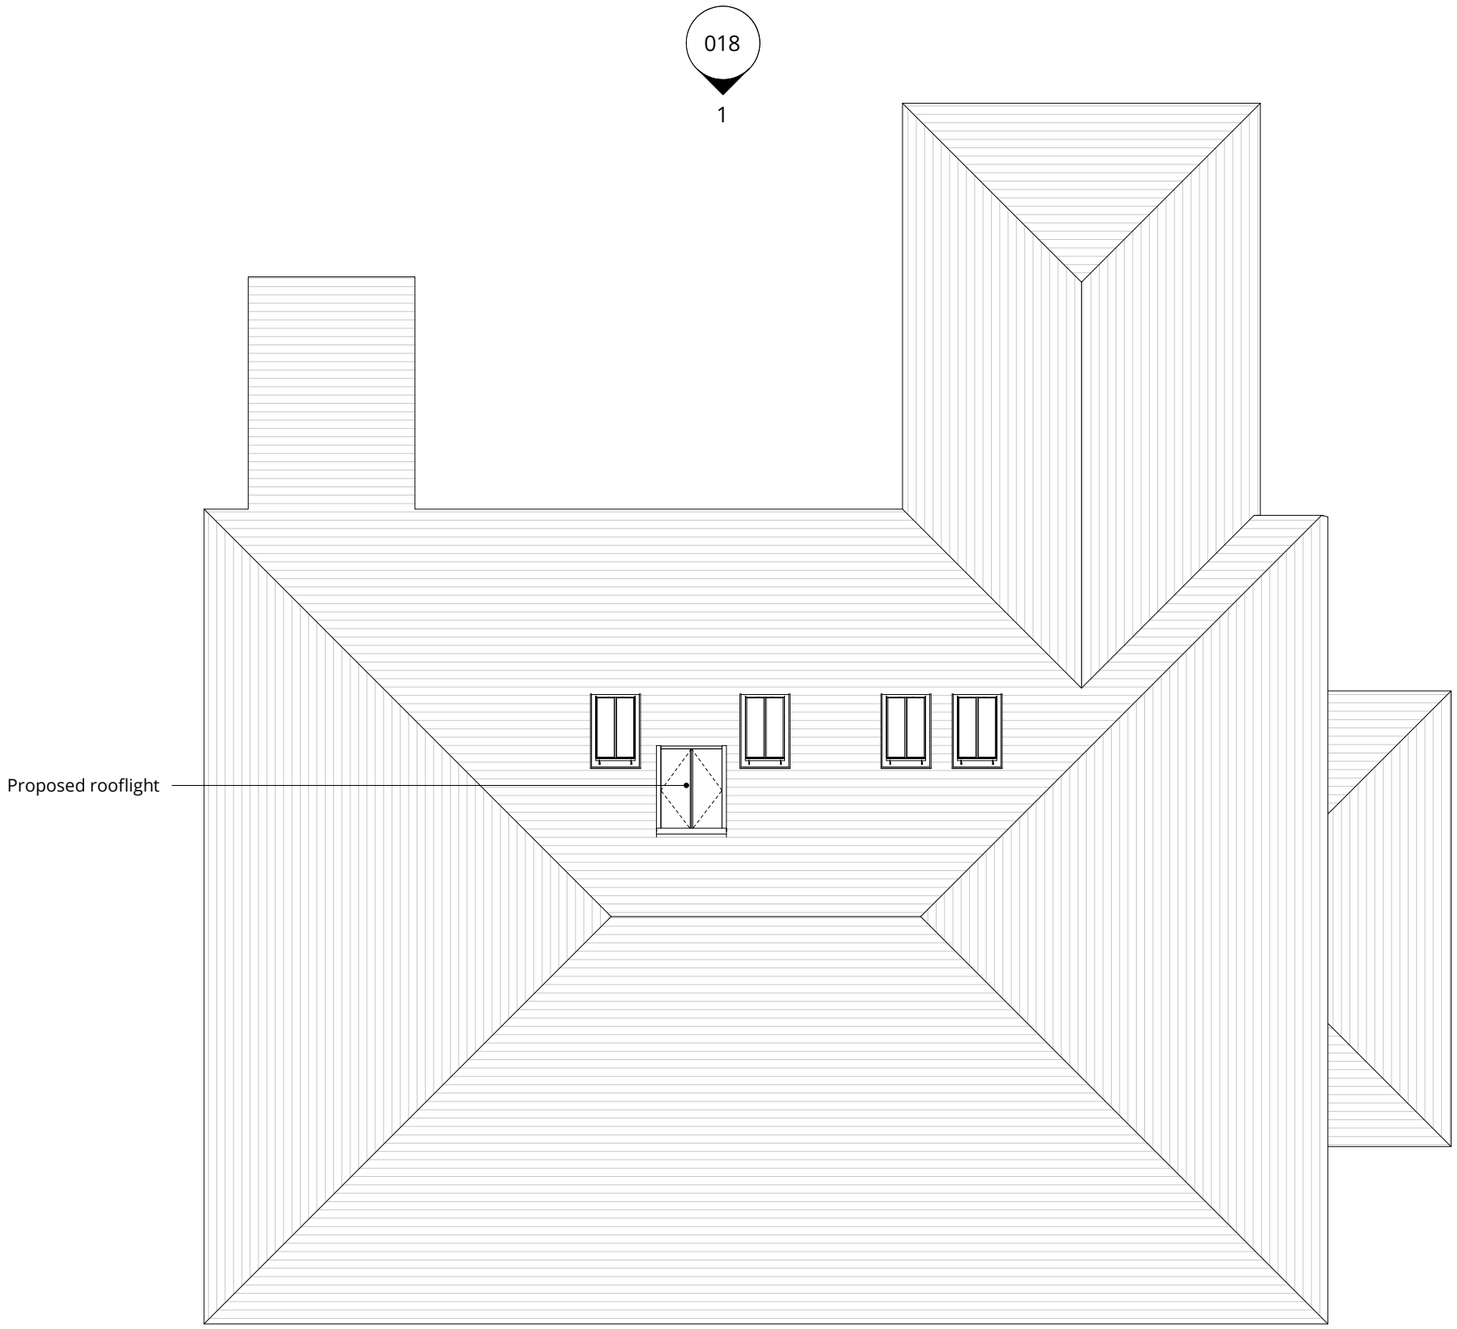

Disclaimer

This drawing is the © Avebury Projects Ltd. Do not scale from this drawing. All dimensions are shown to structural elements (unless noted otherwise) and should be checked on site. Any discrepancies to be reported to Avebury Projects Ltd immediately.

Unless amended by the Specification all materials and workmanship are to comply with the latest editions of relevant British Standards Institution Specifications and Codes of Practice (unless registered under previous regulations). Proprietary materials are to be used strictly in accordance with the manufacturer's recommended specifications.

All structural and MEP information shown on drawings is indicative. Contractor should refer to SE and MEP Drawings & Specifications for further details.

Rev	Description	Drw	Chk	Date
2	Rooflight shown	CO	CO	11.04.18
1	First issue	co		20.11.17

AVEBURY

Avebury Projects Ltd
1 Copperhouse Court, Milton Keynes, MK7 8NL
T: 01908 362660 E: info@aveburyprojects.com

Client
Oakmont Homes

Project
Old Park Road

Address
Hitchin
SG5 2JR

Drawing Title
Proposed roof plan

Scale	Date
1 : 100 @A3	20.11.17

Drawn By	Checked By
CO	CO

Suitability
Issued for information S2

Drawing number	Rev
299-AVE-01-RF-DR-A-021	P2