PROPOSED ELEVATIONS 1:100

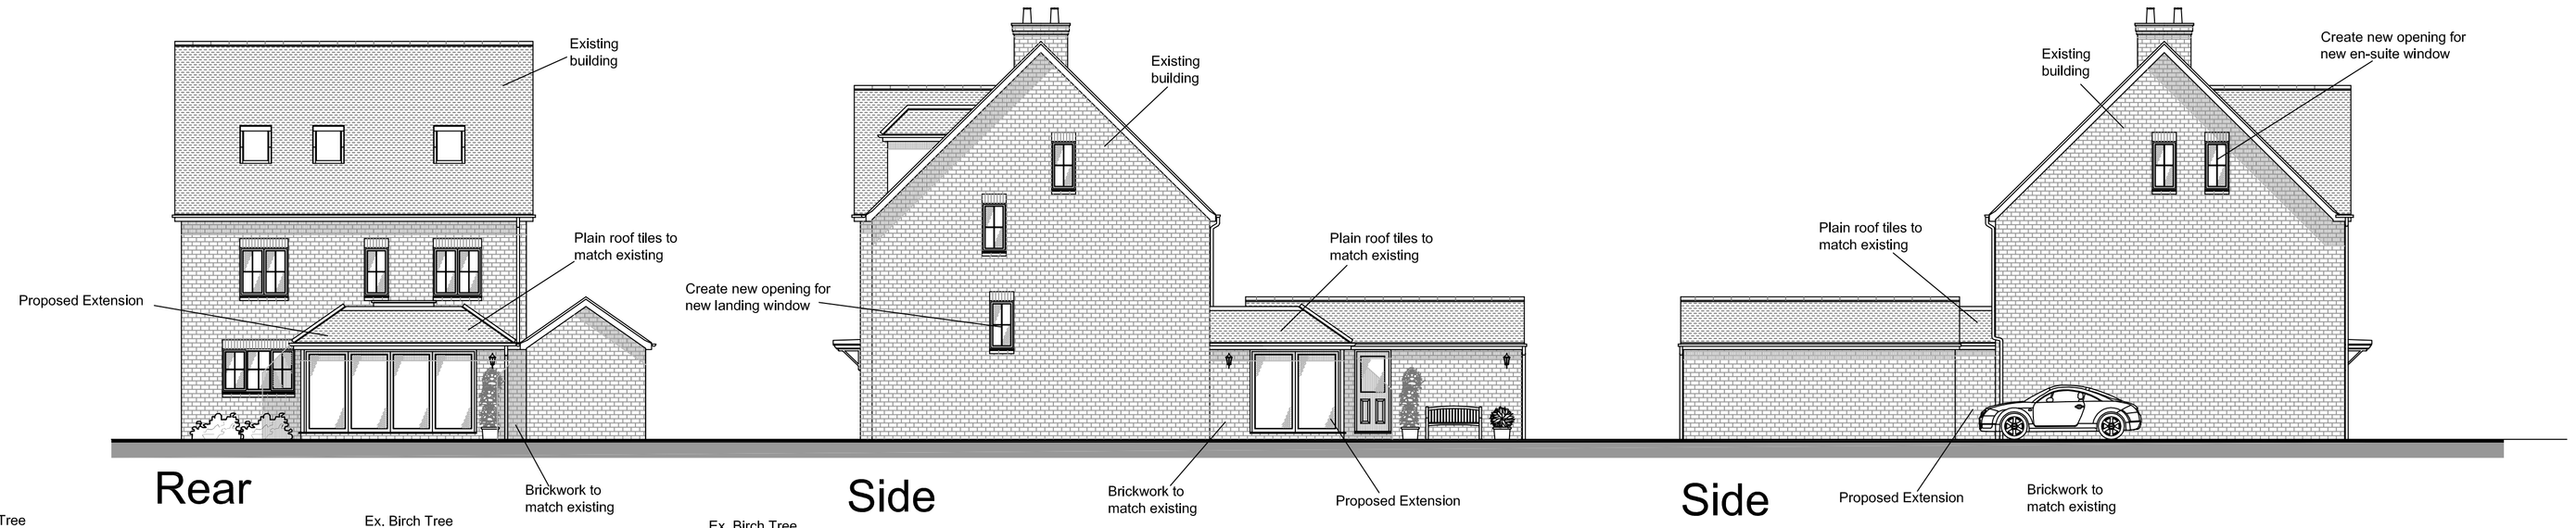

EXISTING ELEVATIONS 1:100



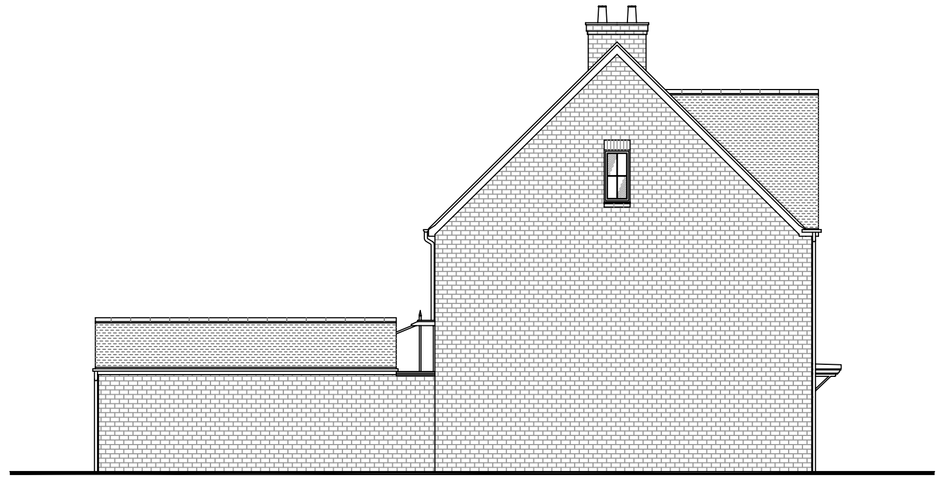

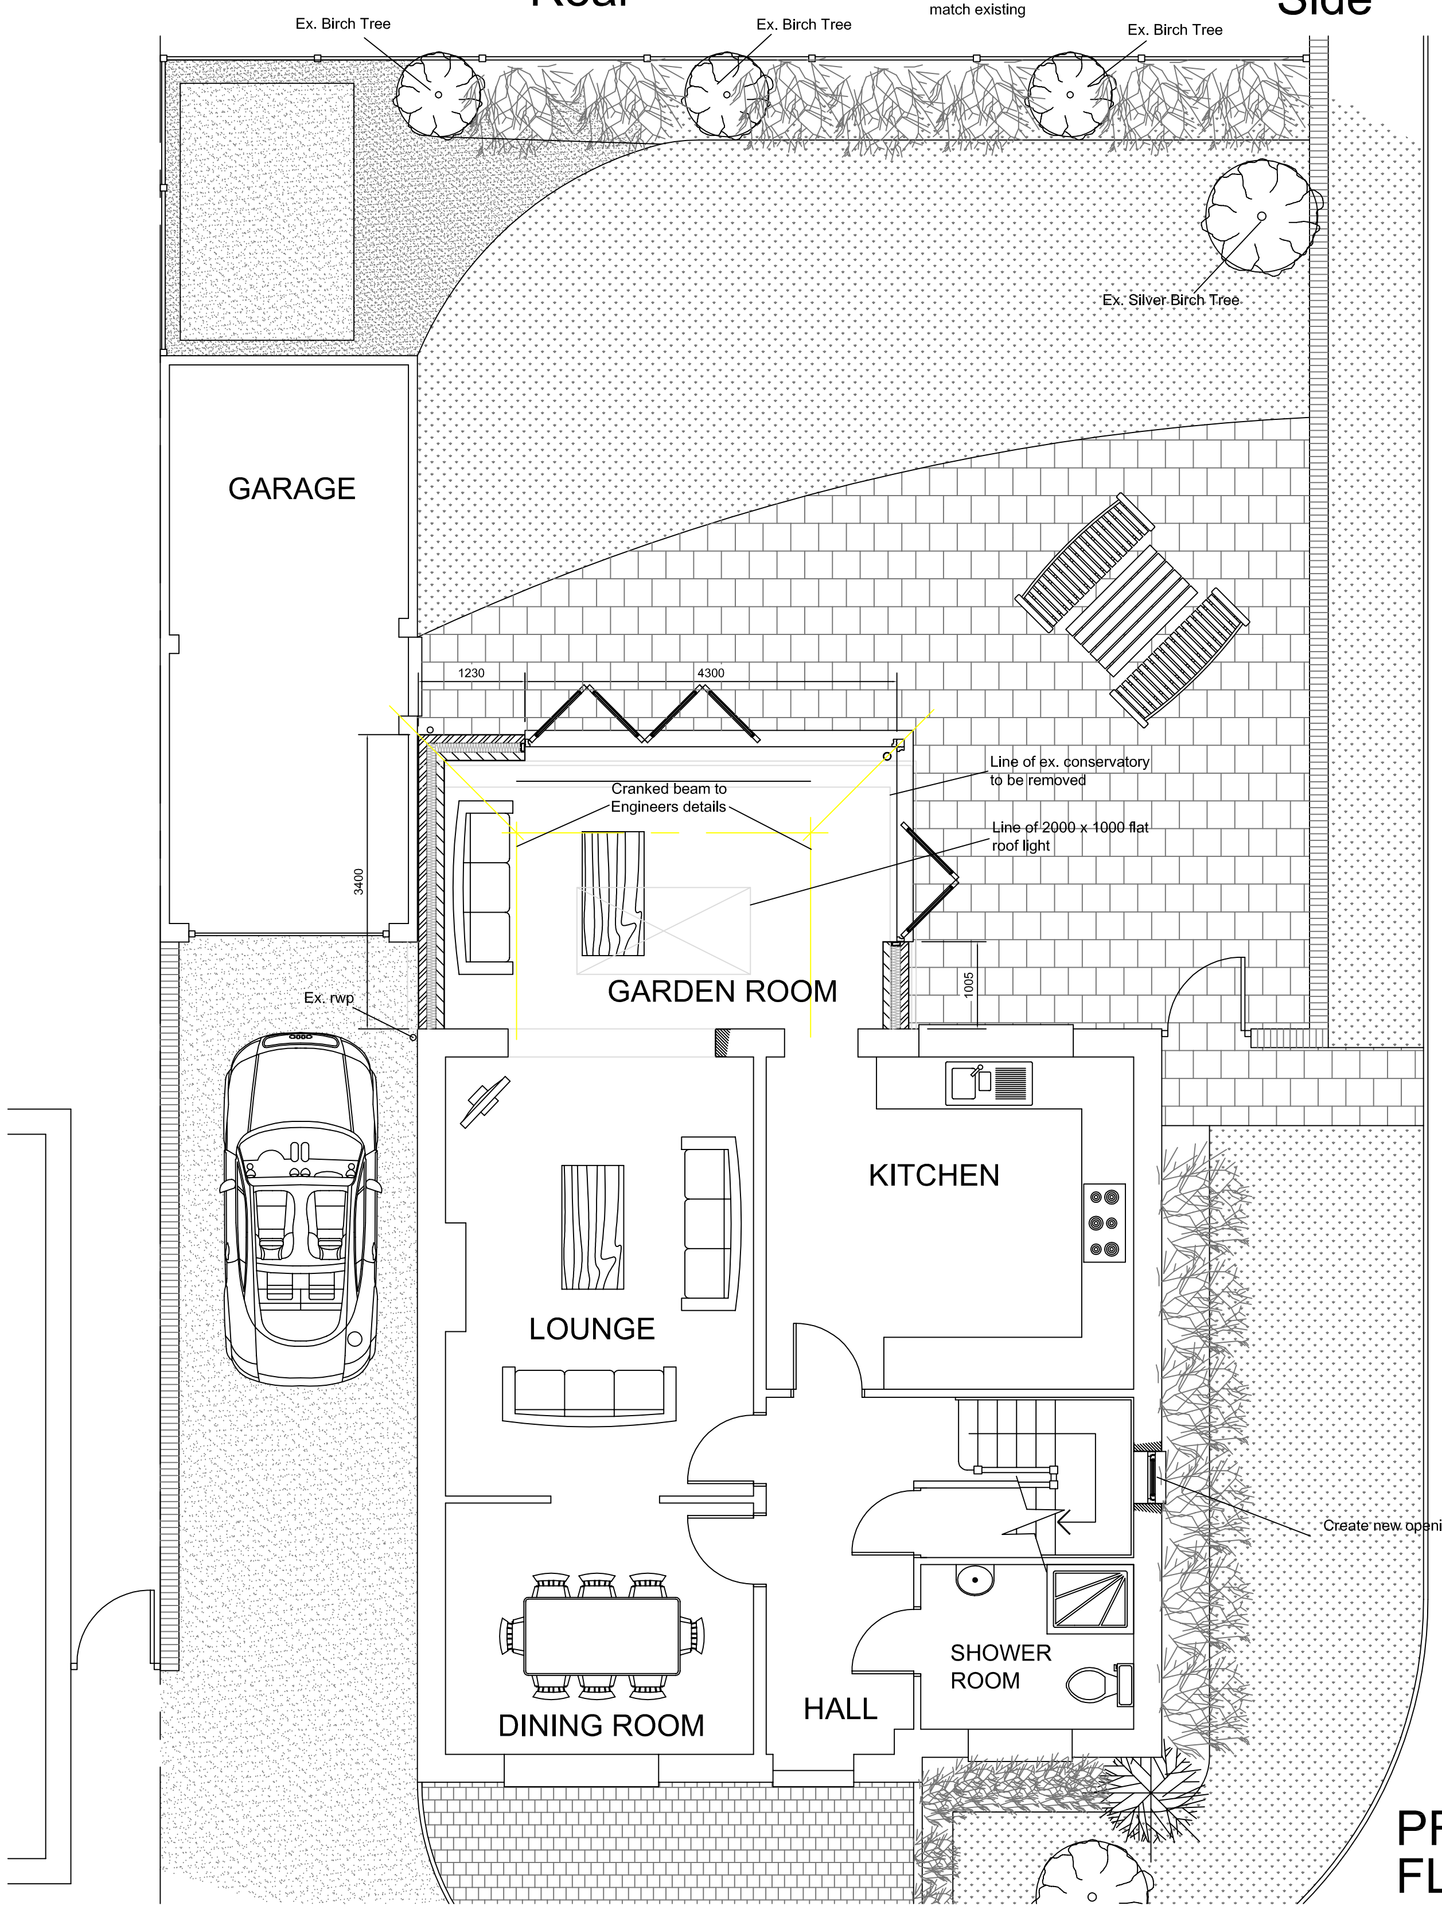

PROPOSED GROUND FLOOR PLAN 1:50

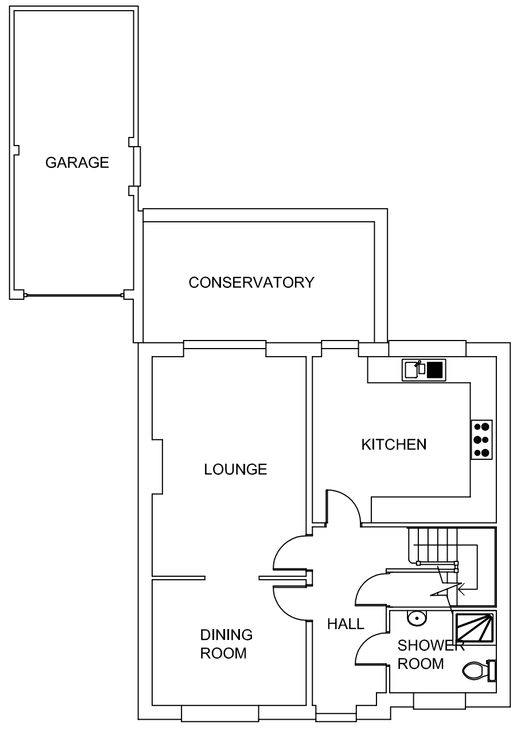

EXISTING GROUND FLOOR PLAN 1:100

1:100 Scale Bar 0 2.0m 4.0m

1:50 Scale Bar 0 1.0m 2.0m 3.0m 4.0m

Architech Limited
Architectural and Building Consultants
Tel. 01438 223102 / 07768 123899

Project

Mr. and Mrs. Radley
14 Benbroke Place, Stevenage, Hertfordshire.

Title

Proposed Single Storey Rear Extension & Installation of 2no. Side Facing Windows

Date	Scale	Status
March 2018	1:50 1:100	Planning

2018 / 15 / 01 A1

© THIS DRAWING IS COPYRIGHT