


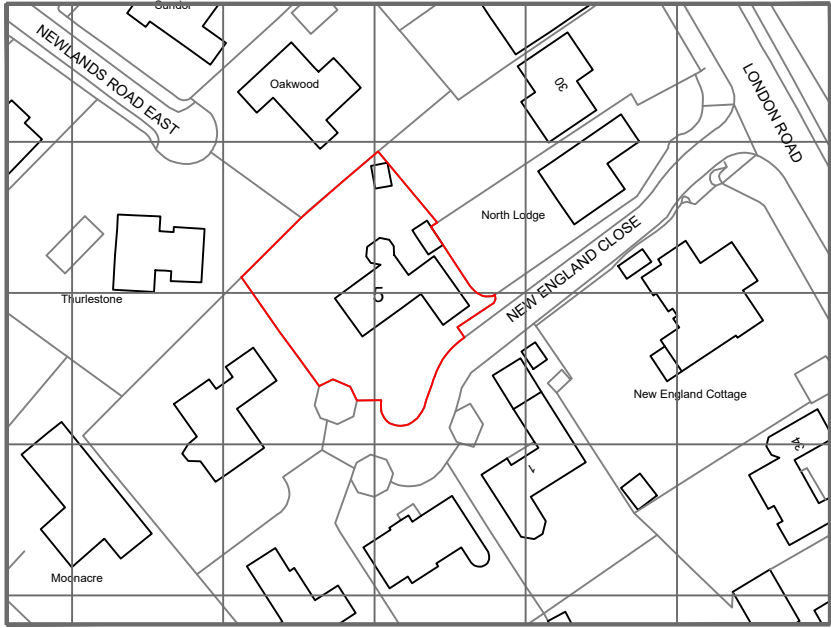

**Charlotte
Fausset
Architect**

ARB MFA RIBA

30 Shillington Rd, Pirton, Hitchin,
Herts, SG5 3RE Tel : 07815570717

client

**Nancy & James
Turner**

address

**5 New England Close
Hitchin
SG4 7NQ**

title

**Location
Plan**

dwg no & revision

**NEWENG-10-001
Rev : 0**

date

21.02.26

scale

0 10m 20m 30m 40m 50m

Scale 1 : 1250 at A4

