


Location Plan

Site Address: 140, Bedford Road, Hitchin, SG5 2UP

Date Produced: 01-Oct-2024

Scale: 1:1250 @A4

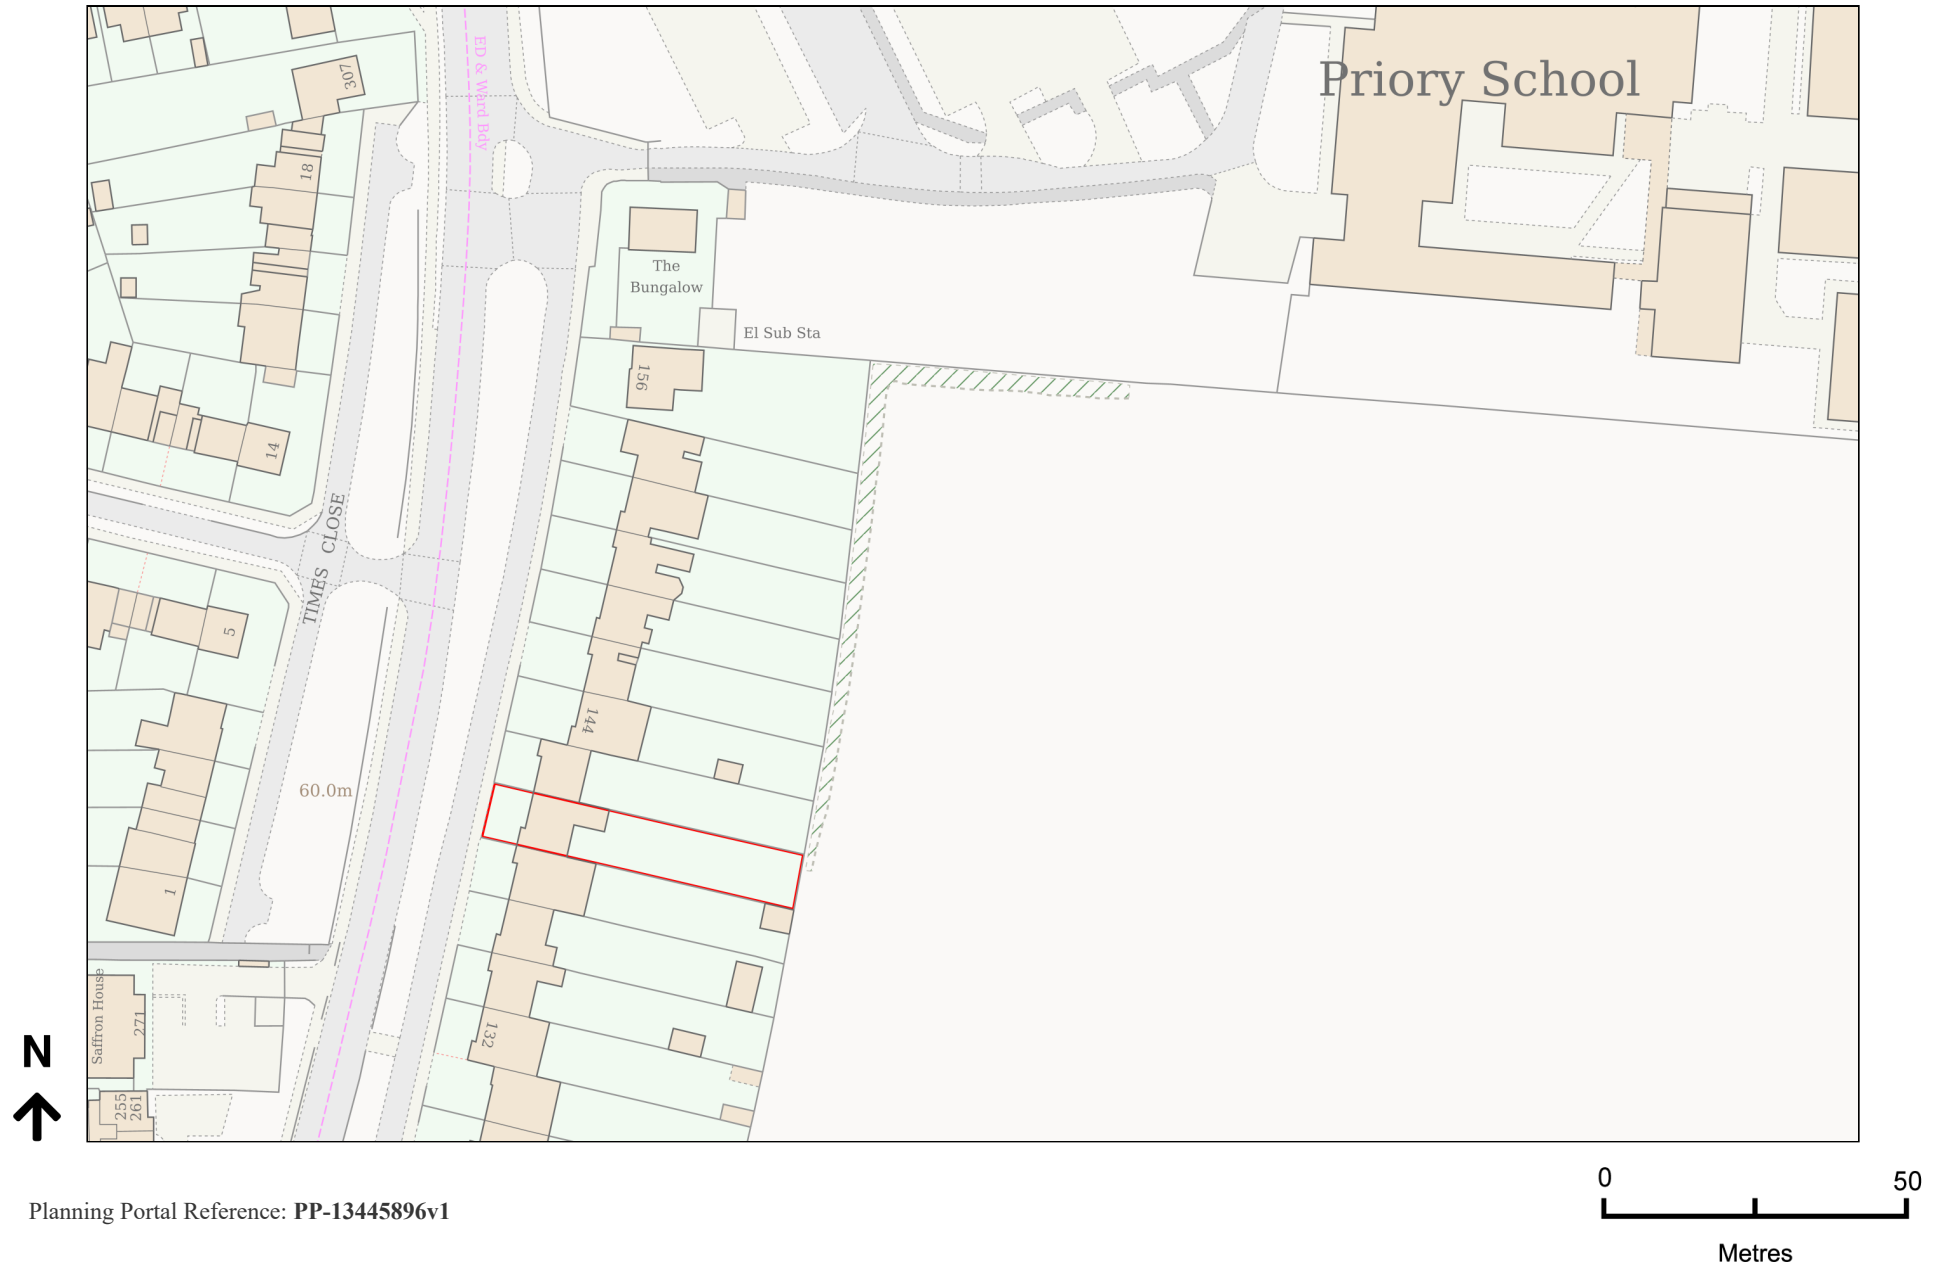

Planning Portal Reference: PP-13445896v1