

1:100 Scale

DISCLAIMER.


This drawing is the property of the applicant and is issued on the condition that it is not reproduced, disclosed or copied to any individual without written consent from the applicant.

No Dimensions are to be scaled from this drawing EXCEPT FOR PLANNING PURPOSES.

© COPYRIGHT MT ARCHITECTURE LTD

Issued for:

Rev.	Date	Details	Drawn	Checked

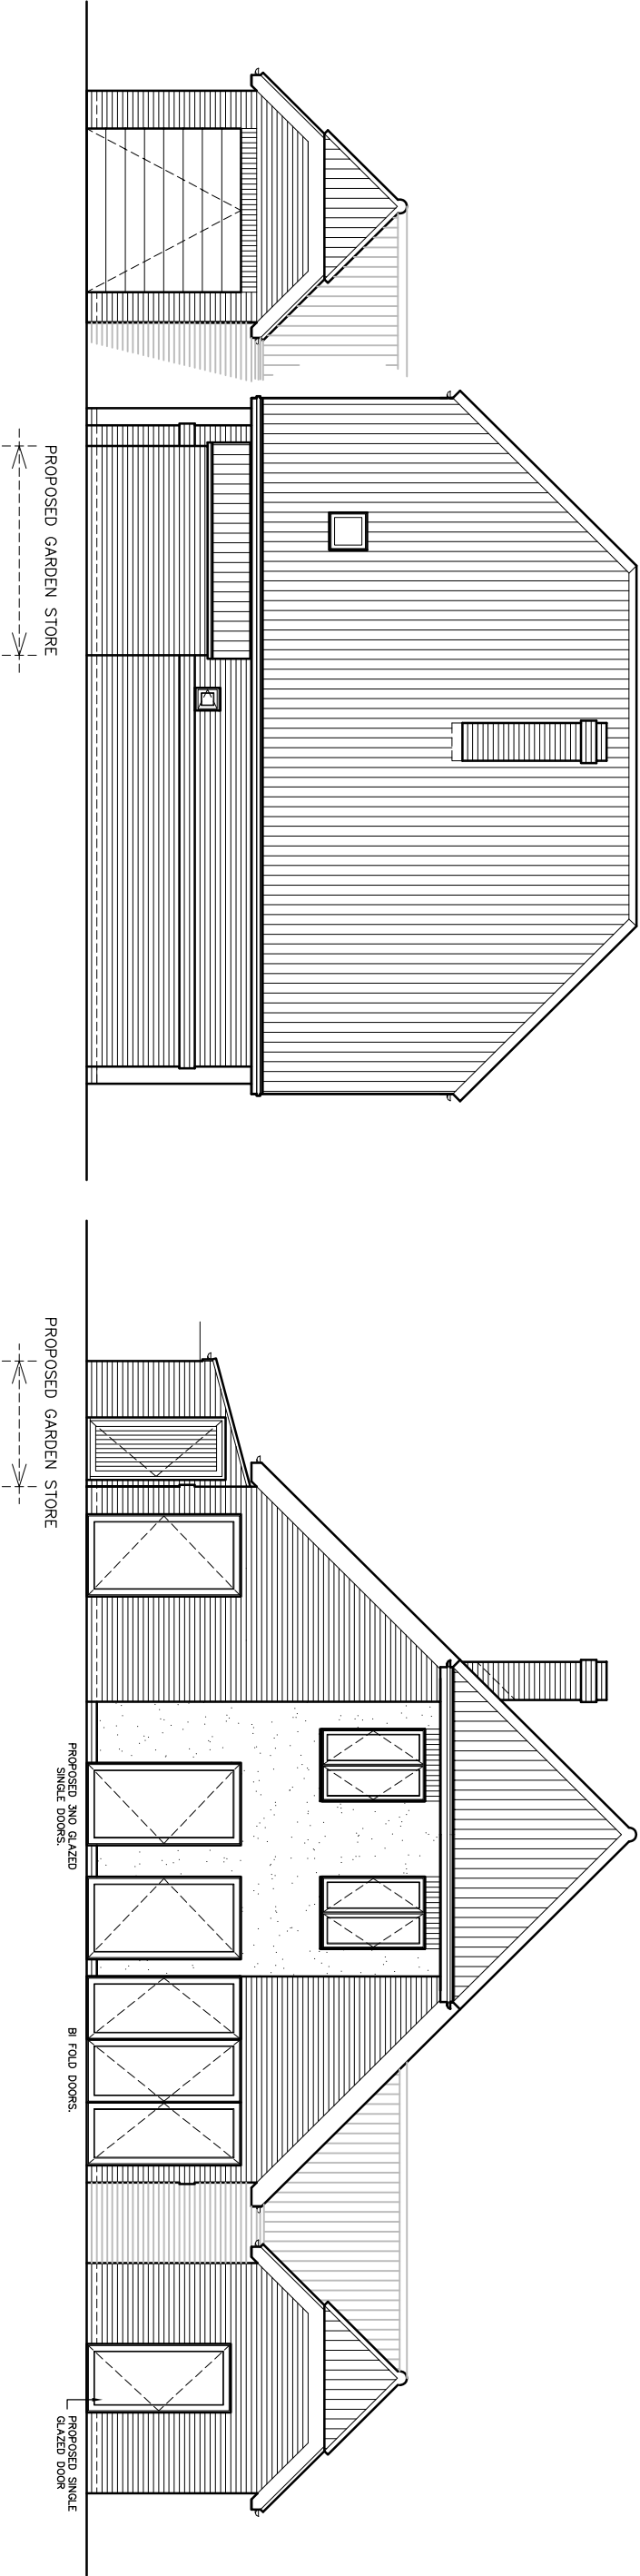

MTArchitecture Ltd

DEPENDABLE ARCHITECTURAL SERVICES

7 Ream Close, Eynesbury, St Neots, Cambridgeshire PE192HE
www.mt-architectureltd.co.uk / info@mt-architectureltd.co.uk
01480 474708 / 07921504260

Scale:		Drawing Title:	
1:100@A3		PROPOSED ELEVATIONS SHEET 2.	
Date:		Project Title:	
SEPTEMBER 2024		MR J HOPE, 7A RANSOM CLOSE, HITCHIN SG49AX.	
Dwg number:		Revision:	
2024011/12		—	