




1:100 Scale

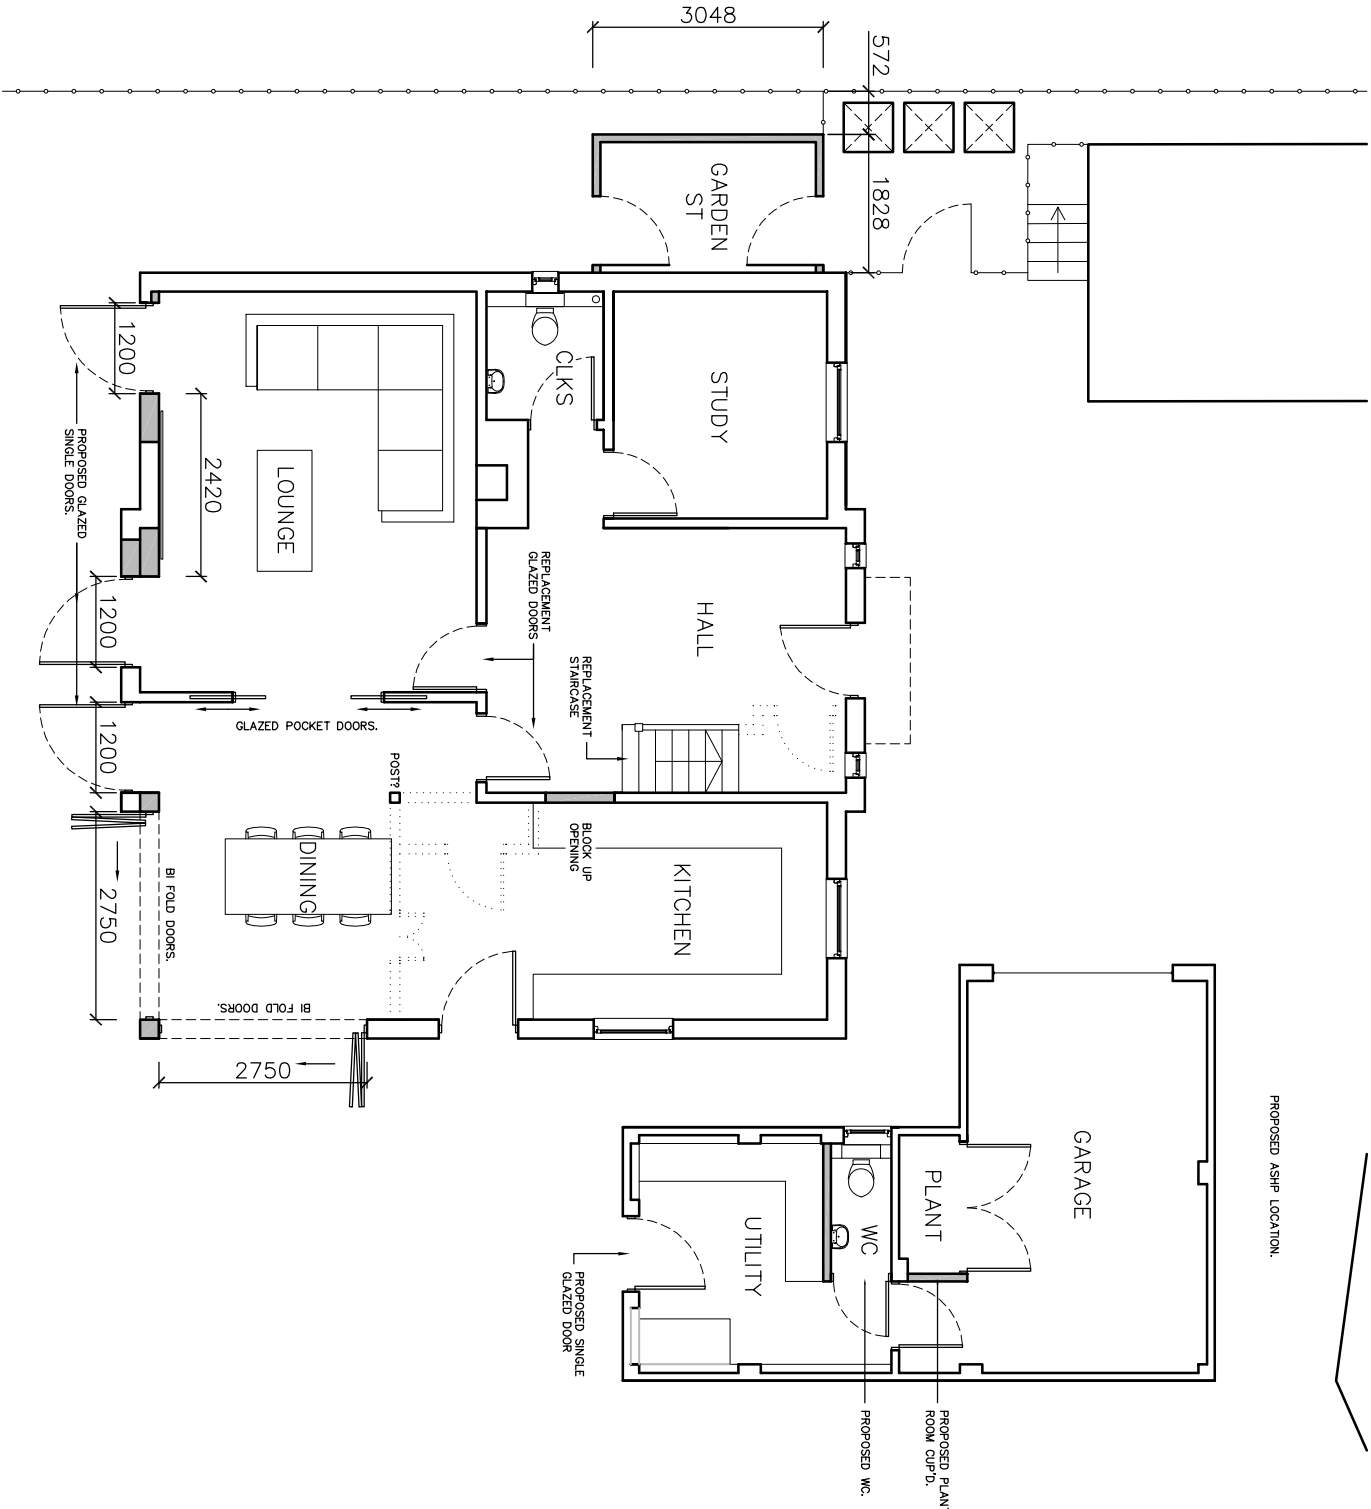

PROPOSED GROUND FLOOR GA PLAN.

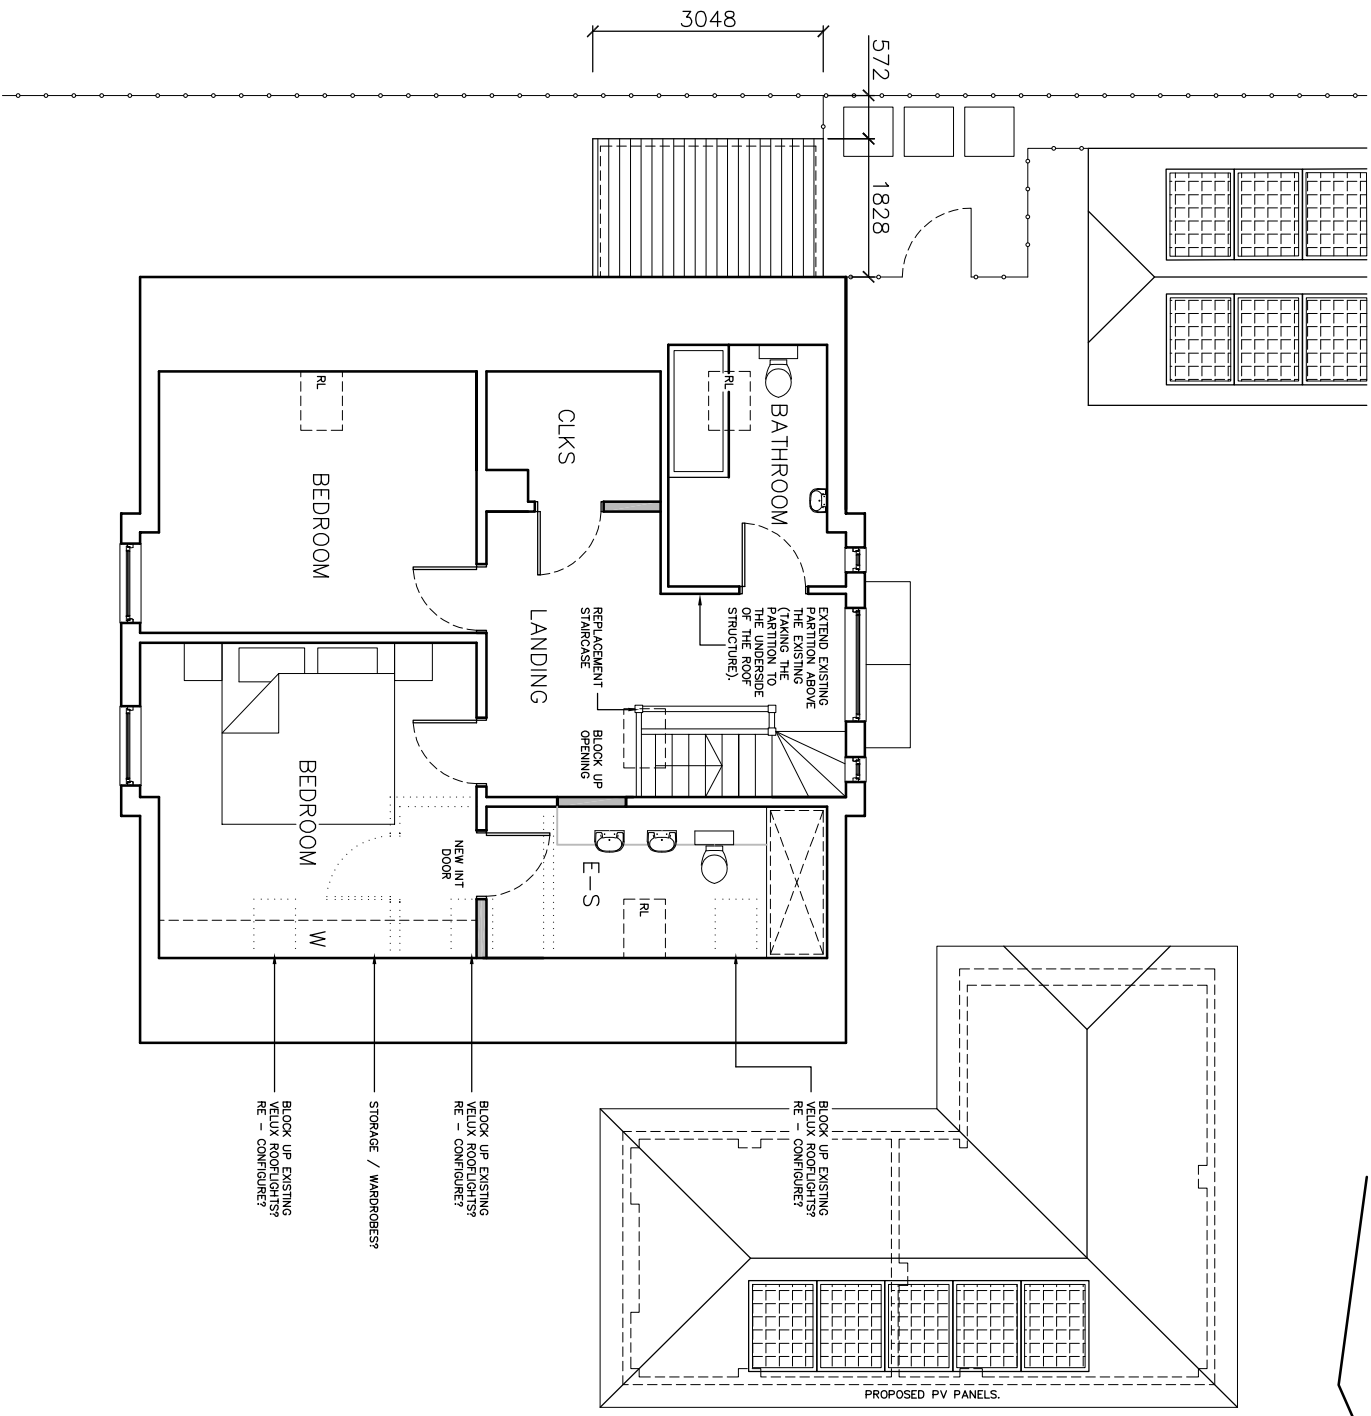

PROPOSED FIRST FLOOR GA PLAN.

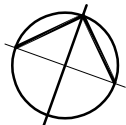

DISCLAIMER:
This drawing is the property of the applicant and is issued on the condition that it is not reproduced, disclosed or copied to any individual without written consent from the applicant.
No Dimensions are to be scaled from this drawing EXCEPT FOR PLANNING PURPOSES.
© COPYRIGHT MT ARCHITECTURE LTD

Issued for:

Rev:	Date:	Details:	Drawn:	Checked:
A	20.02.24	PV PANELS AMENDED AS PER SPECIALIST SUPPLIERS DESIGN.	MRT	MRT

Scale: 1:100@A3 Drawing Title: PROPOSED GA PLAN'S.

Date:	Project Title:
SEPTEMBER 2024	MR J HOPE, 7A RANSOM CLOSE, HITCHIN SG49AX.
Dwg number:	Revision:
2024011/09	A

MTArchitecture Ltd
DEPENDABLE ARCHITECTURAL SERVICES
7 Ream Close, Eynesbury, St Neots, Cambridgeshire PE192HE
www.mt-architectureltd.co.uk / info@mt-architectureltd.co.uk
01480 474708 / 07921504260