


This drawing is the property of the applicant and is issued on the condition that it is not reproduced, disclosed or copied to any individual without written consent from the applicant.


No Dimensions are to be scaled from this drawing EXCEPT FOR PLANNING PURPOSES.

© COPYRIGHT MT ARCHITECTURE LTD

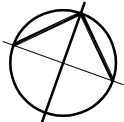


Issued for:


| Rev: | Date: | Details: | Drawn: | Checked: |
|------|-------|----------|--------|----------|
|      |       |          |        |          |

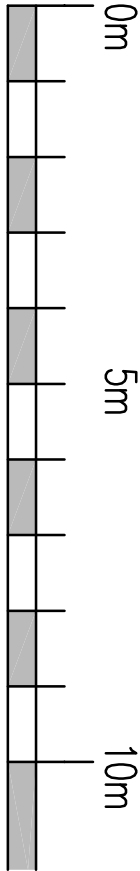

1:100 Scale

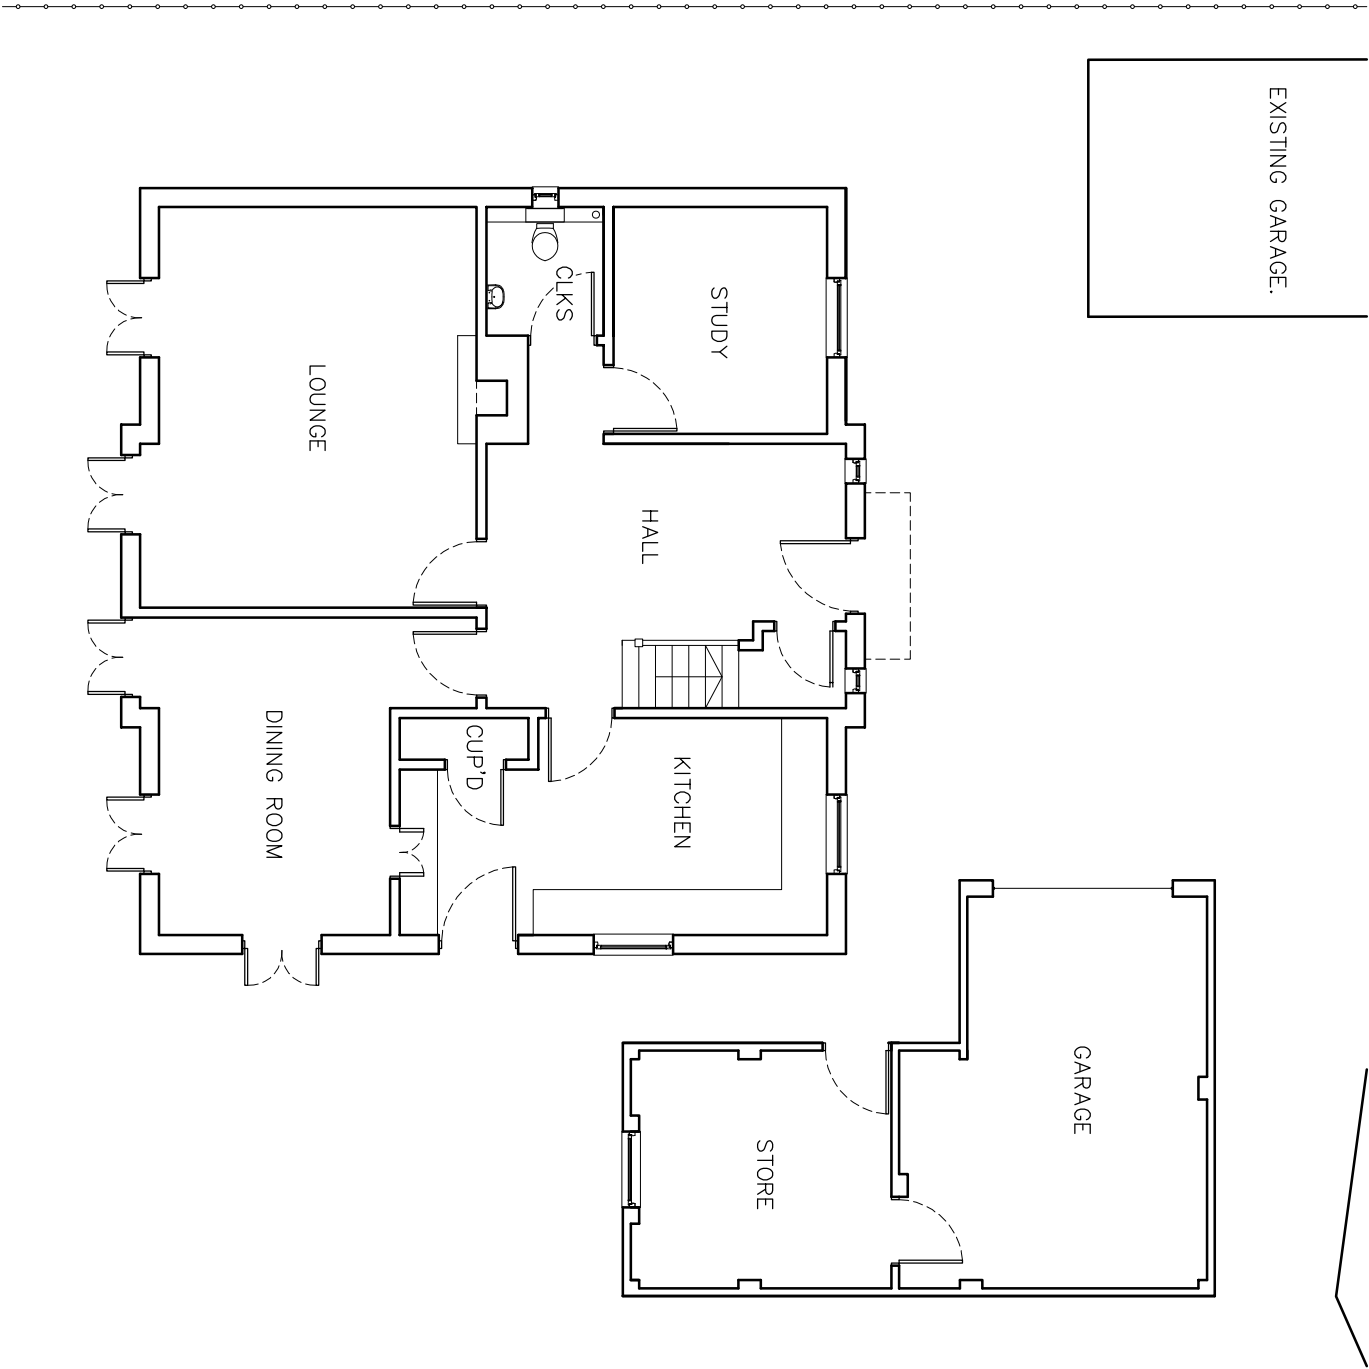

EXISTING GROUND FLOOR GA PLAN.

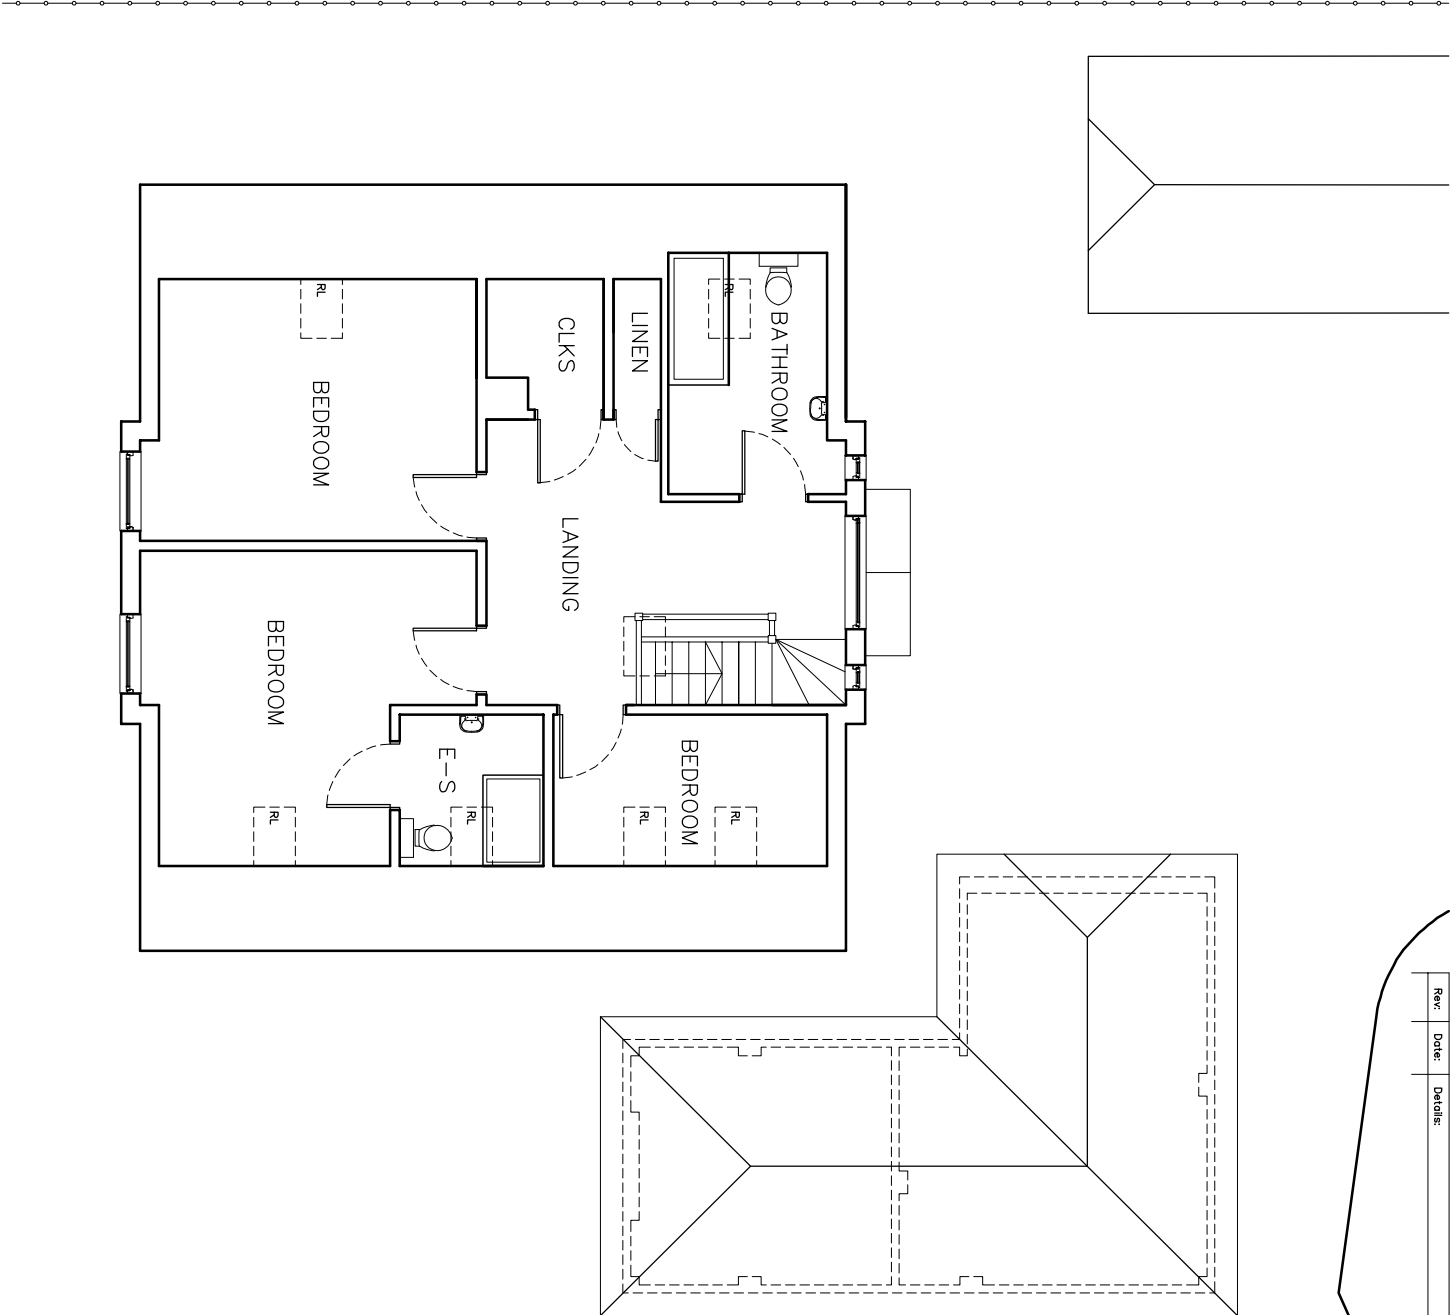

EXISTING FIRST FLOOR GA PLAN.



**DEPENDABLE ARCHITECTURAL SERVICES**  
7 Ream Close, Eynesbury, St Neots, Cambridgeshire PE32 9HE  
www.mt-architecture.co.uk / info@mt-architecture.co.uk  
01480 474708 / 07921504260

| Scale:         | Drawing Title:                                    |
|----------------|---------------------------------------------------|
| 1:100@A3       | EXISTING GA PLAN'S.                               |
| Date:          | Project Title:                                    |
| SEPTEMBER 2024 | MR J HOPE,<br>7A RANSOM CLOSE,<br>HITCHIN SG49AX. |
| Dwg number:    | Revision:                                         |
| 2024011/03     | —                                                 |