




This drawing is the property of the applicant and is issued on the condition that it is not reproduced, disclosed or copied to any individual without written consent from the applicant.

No Dimensions are to be scaled from this drawing EXCEPT FOR PLANNING PURPOSES.


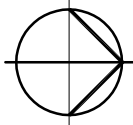


Issued for:

Rev.	Date:	Details:	Drawn:	Checked:

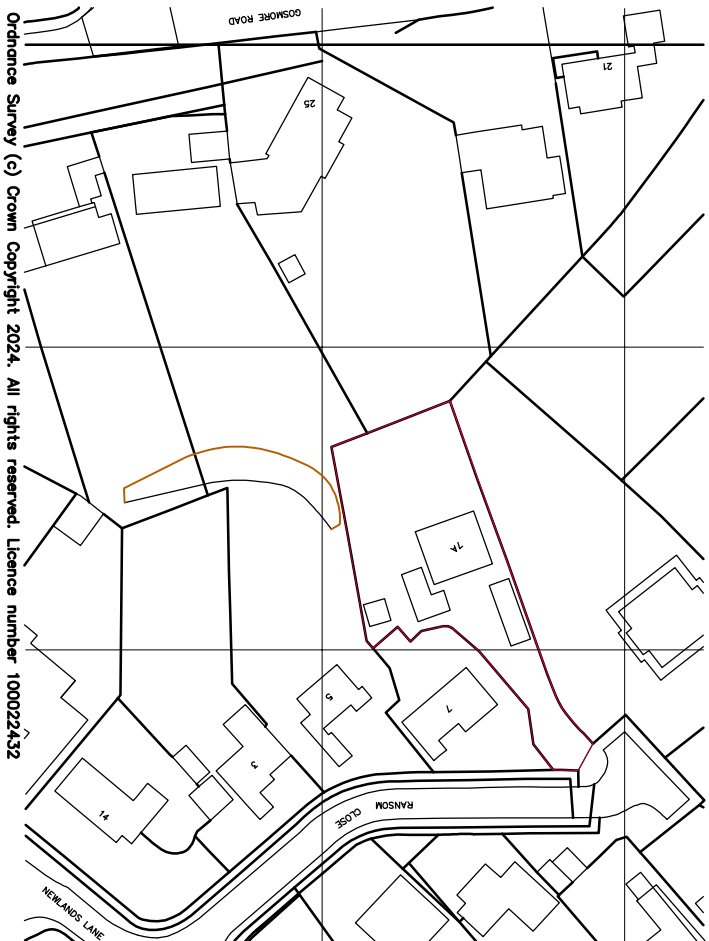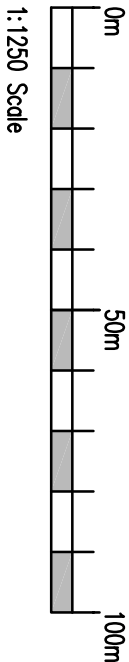

Ordnance Survey (c) Crown Copyright 2024. All rights reserved. Licence number 100022432

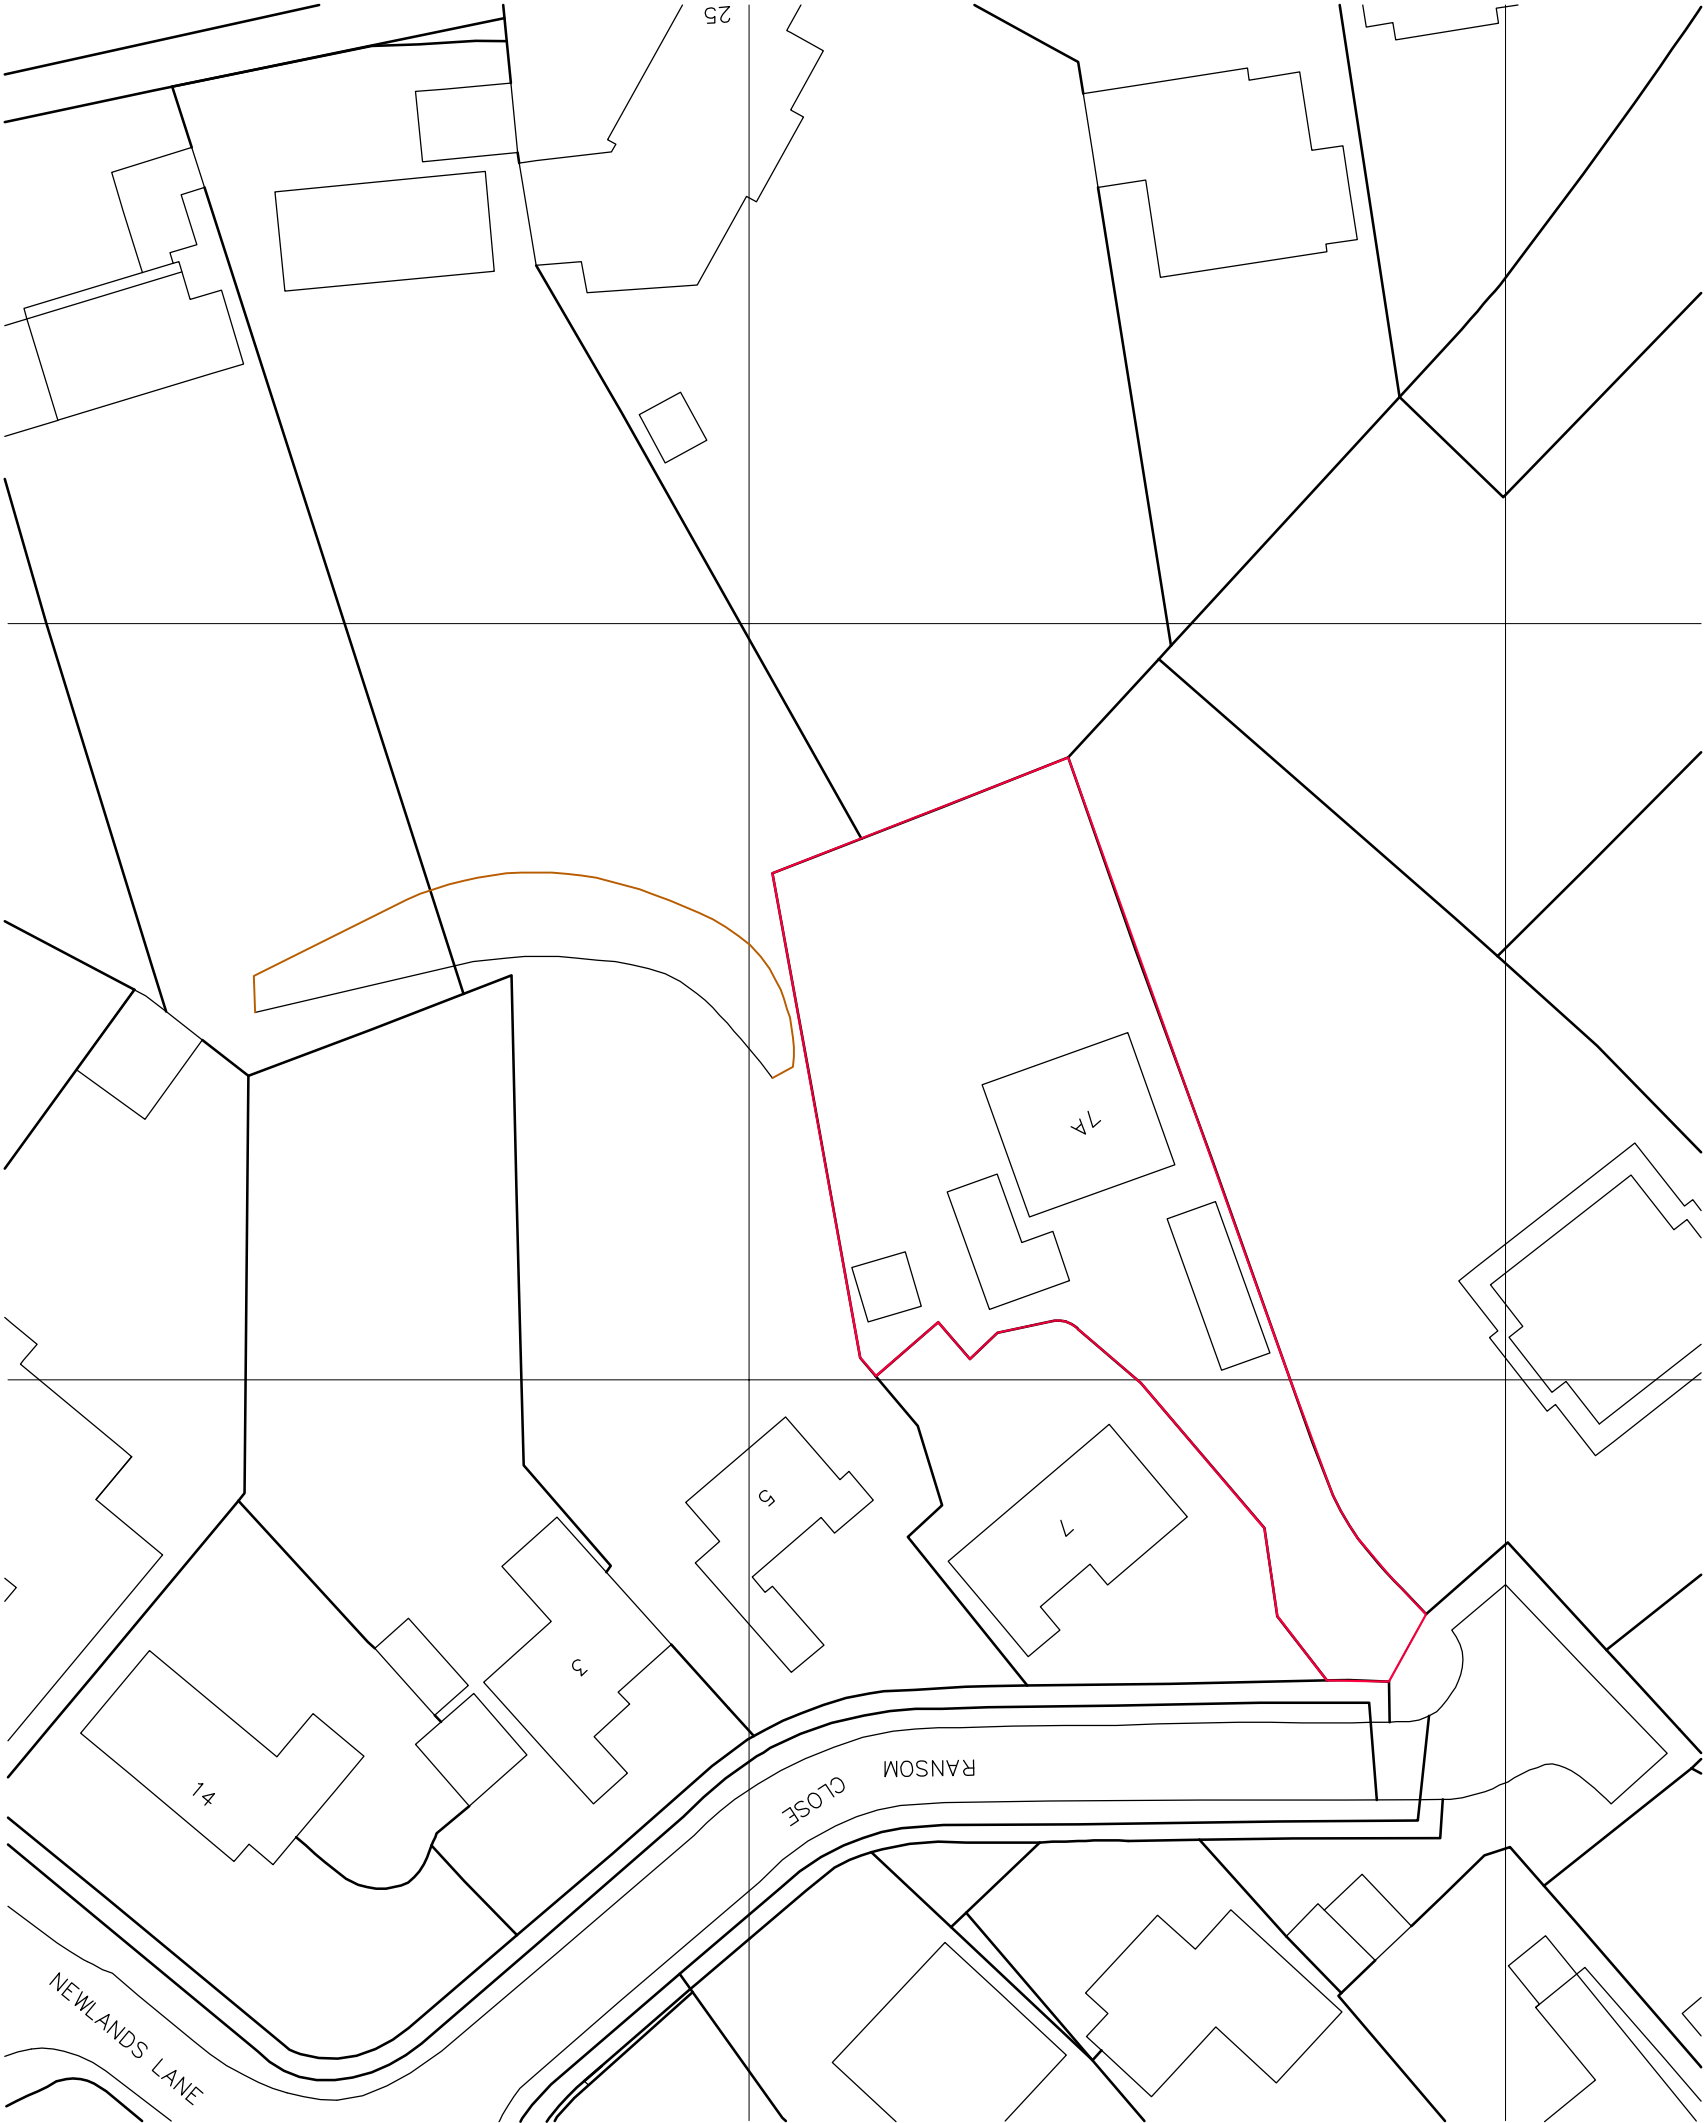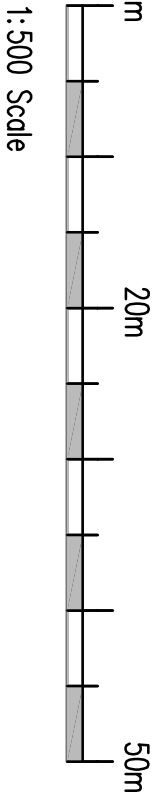

Survey (c) Crown Copyright 2024. All rights reserved. Licence number 100022432

**MTArchitecture Ltd**
DEPENDABLE ARCHITECTURAL SERVICES
7 Ream Close, Eynesbury, St Neots, Cambridgeshire PE192HE
www.mt-architectureltd.co.uk / info@mt-architectureltd.co.uk
01480 474708 / 07921504260

Scale:		Drawing Title:
1:500/1250@A3		SITE LOCATION PLAN.
Date:	Project Title:	
SEPTEMBER 2024	MR J HOPE, 7A RANSOM CLOSE, HITCHIN SG49AX.	
Dwg number:	Revision:	
2024011/01	—	