




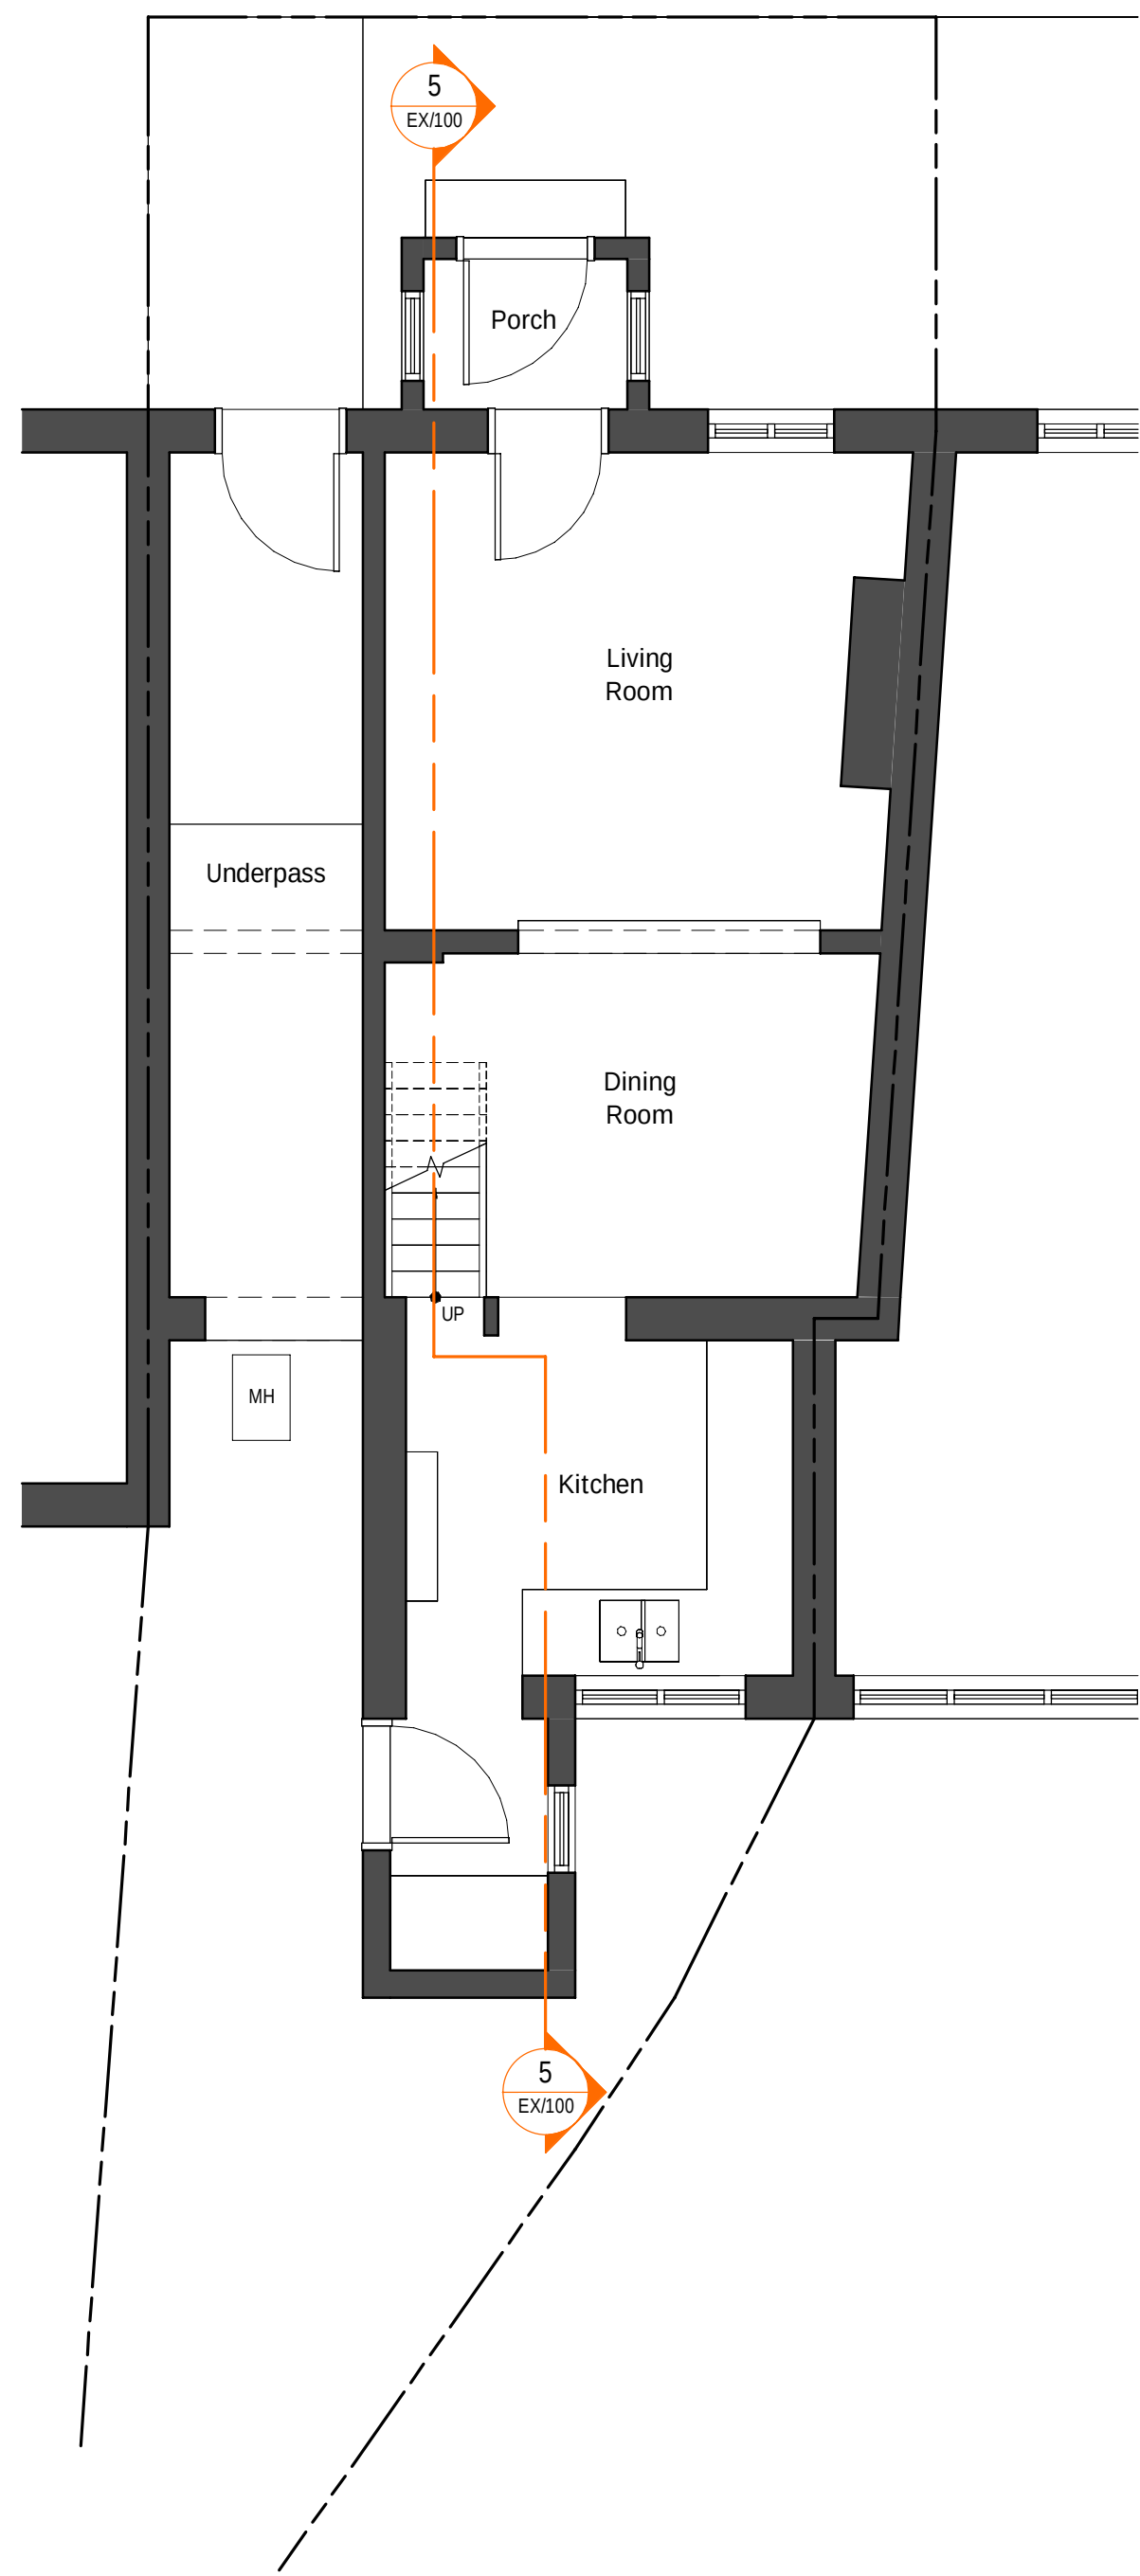


1 Existing Ground Floor Plan
1 : 50

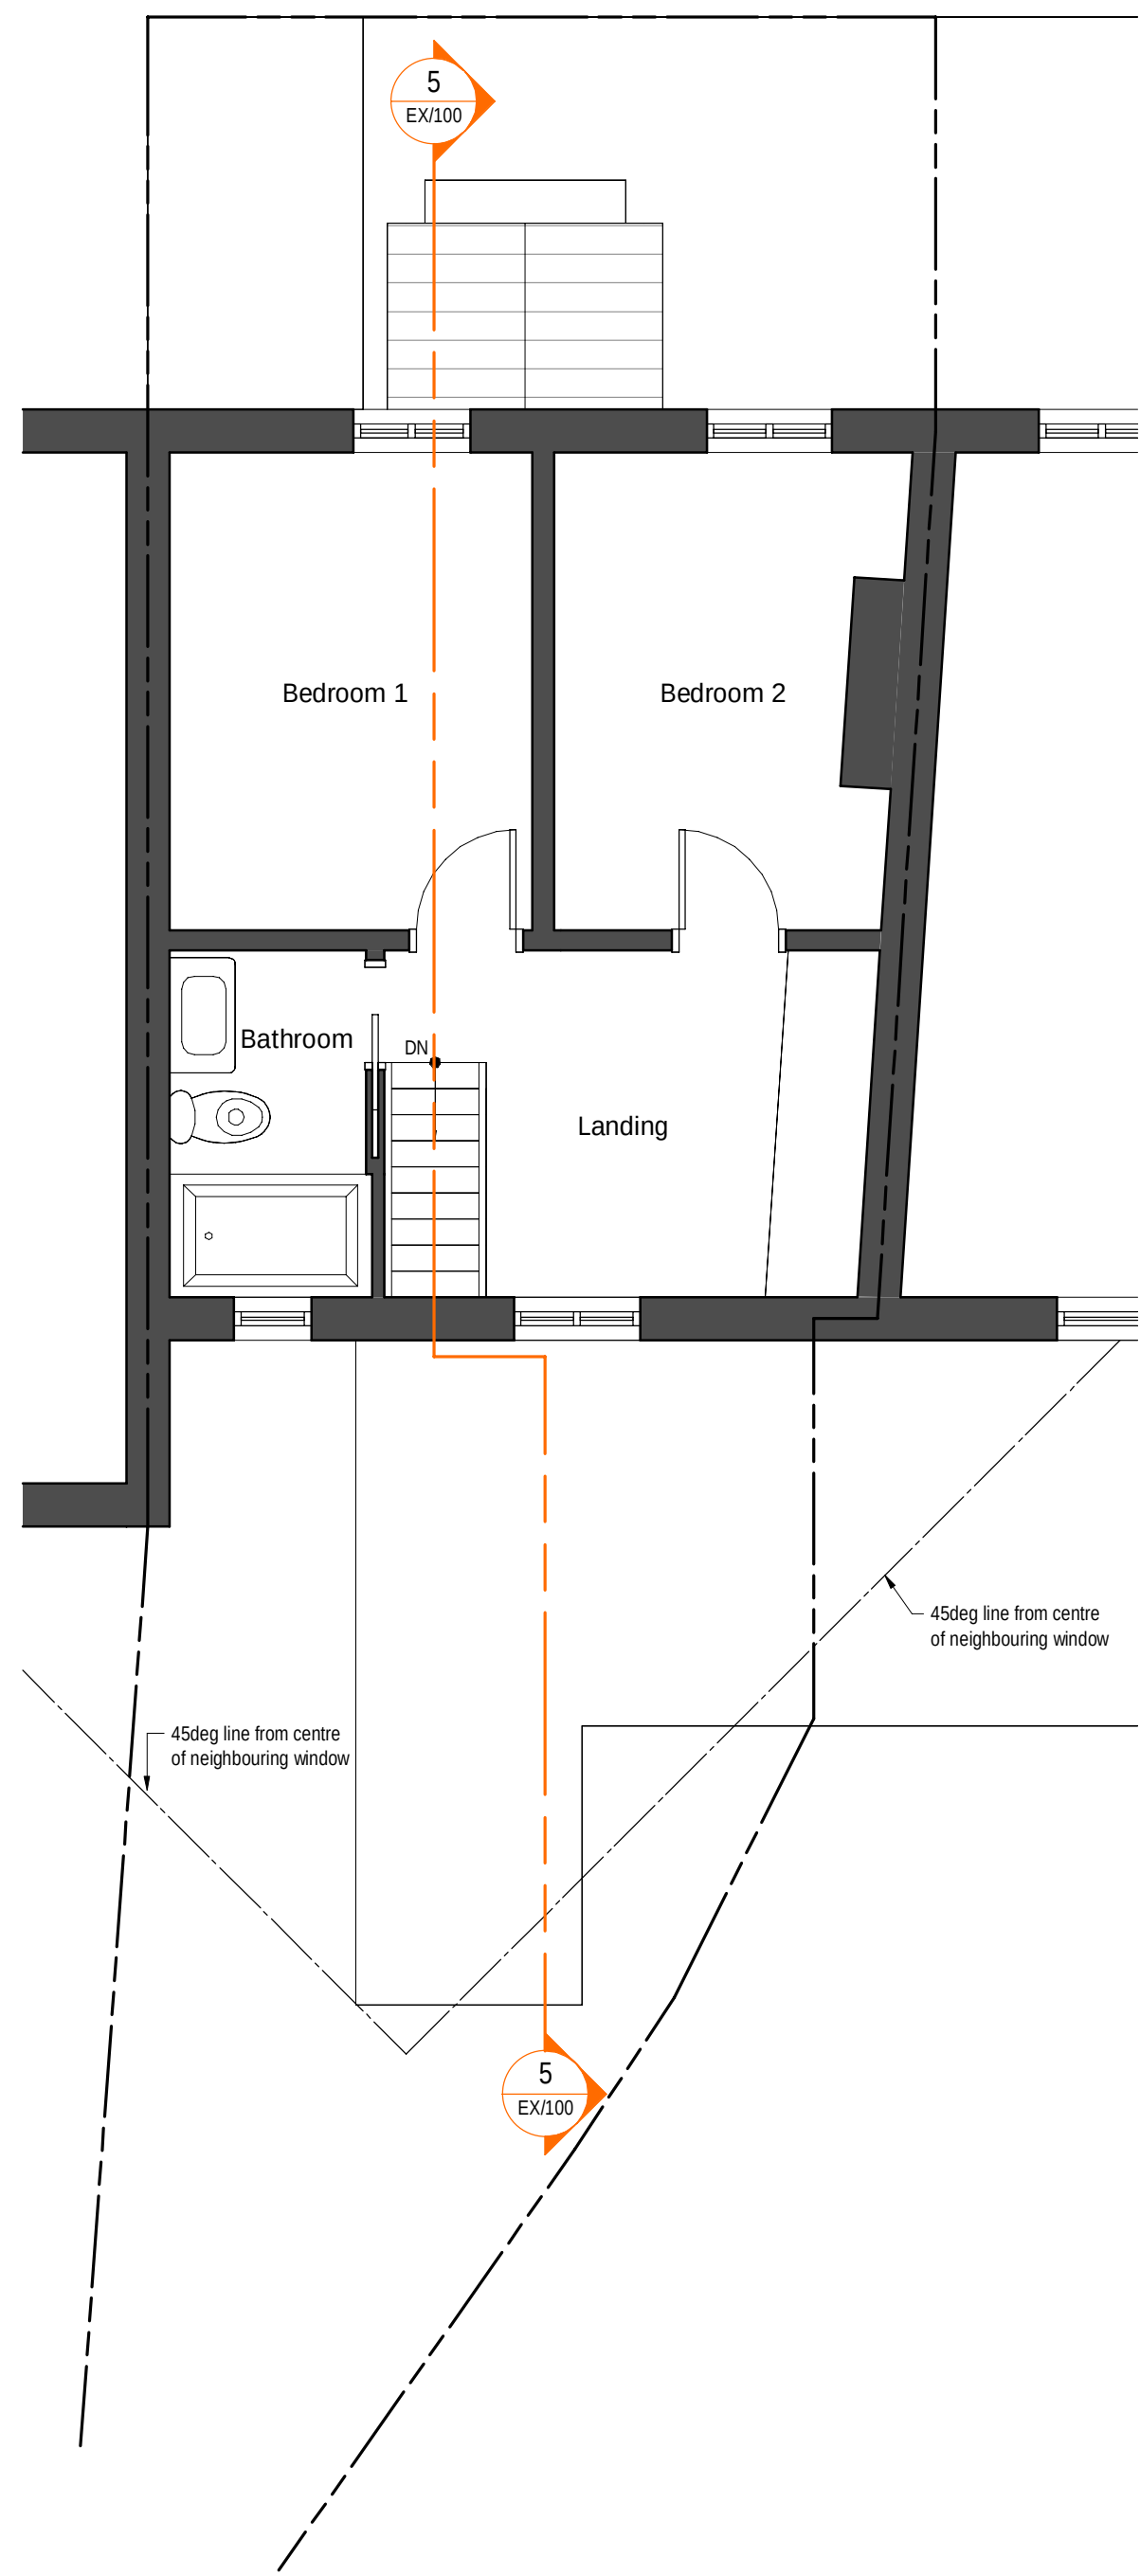


2 Existing First Floor Plan
1 : 50

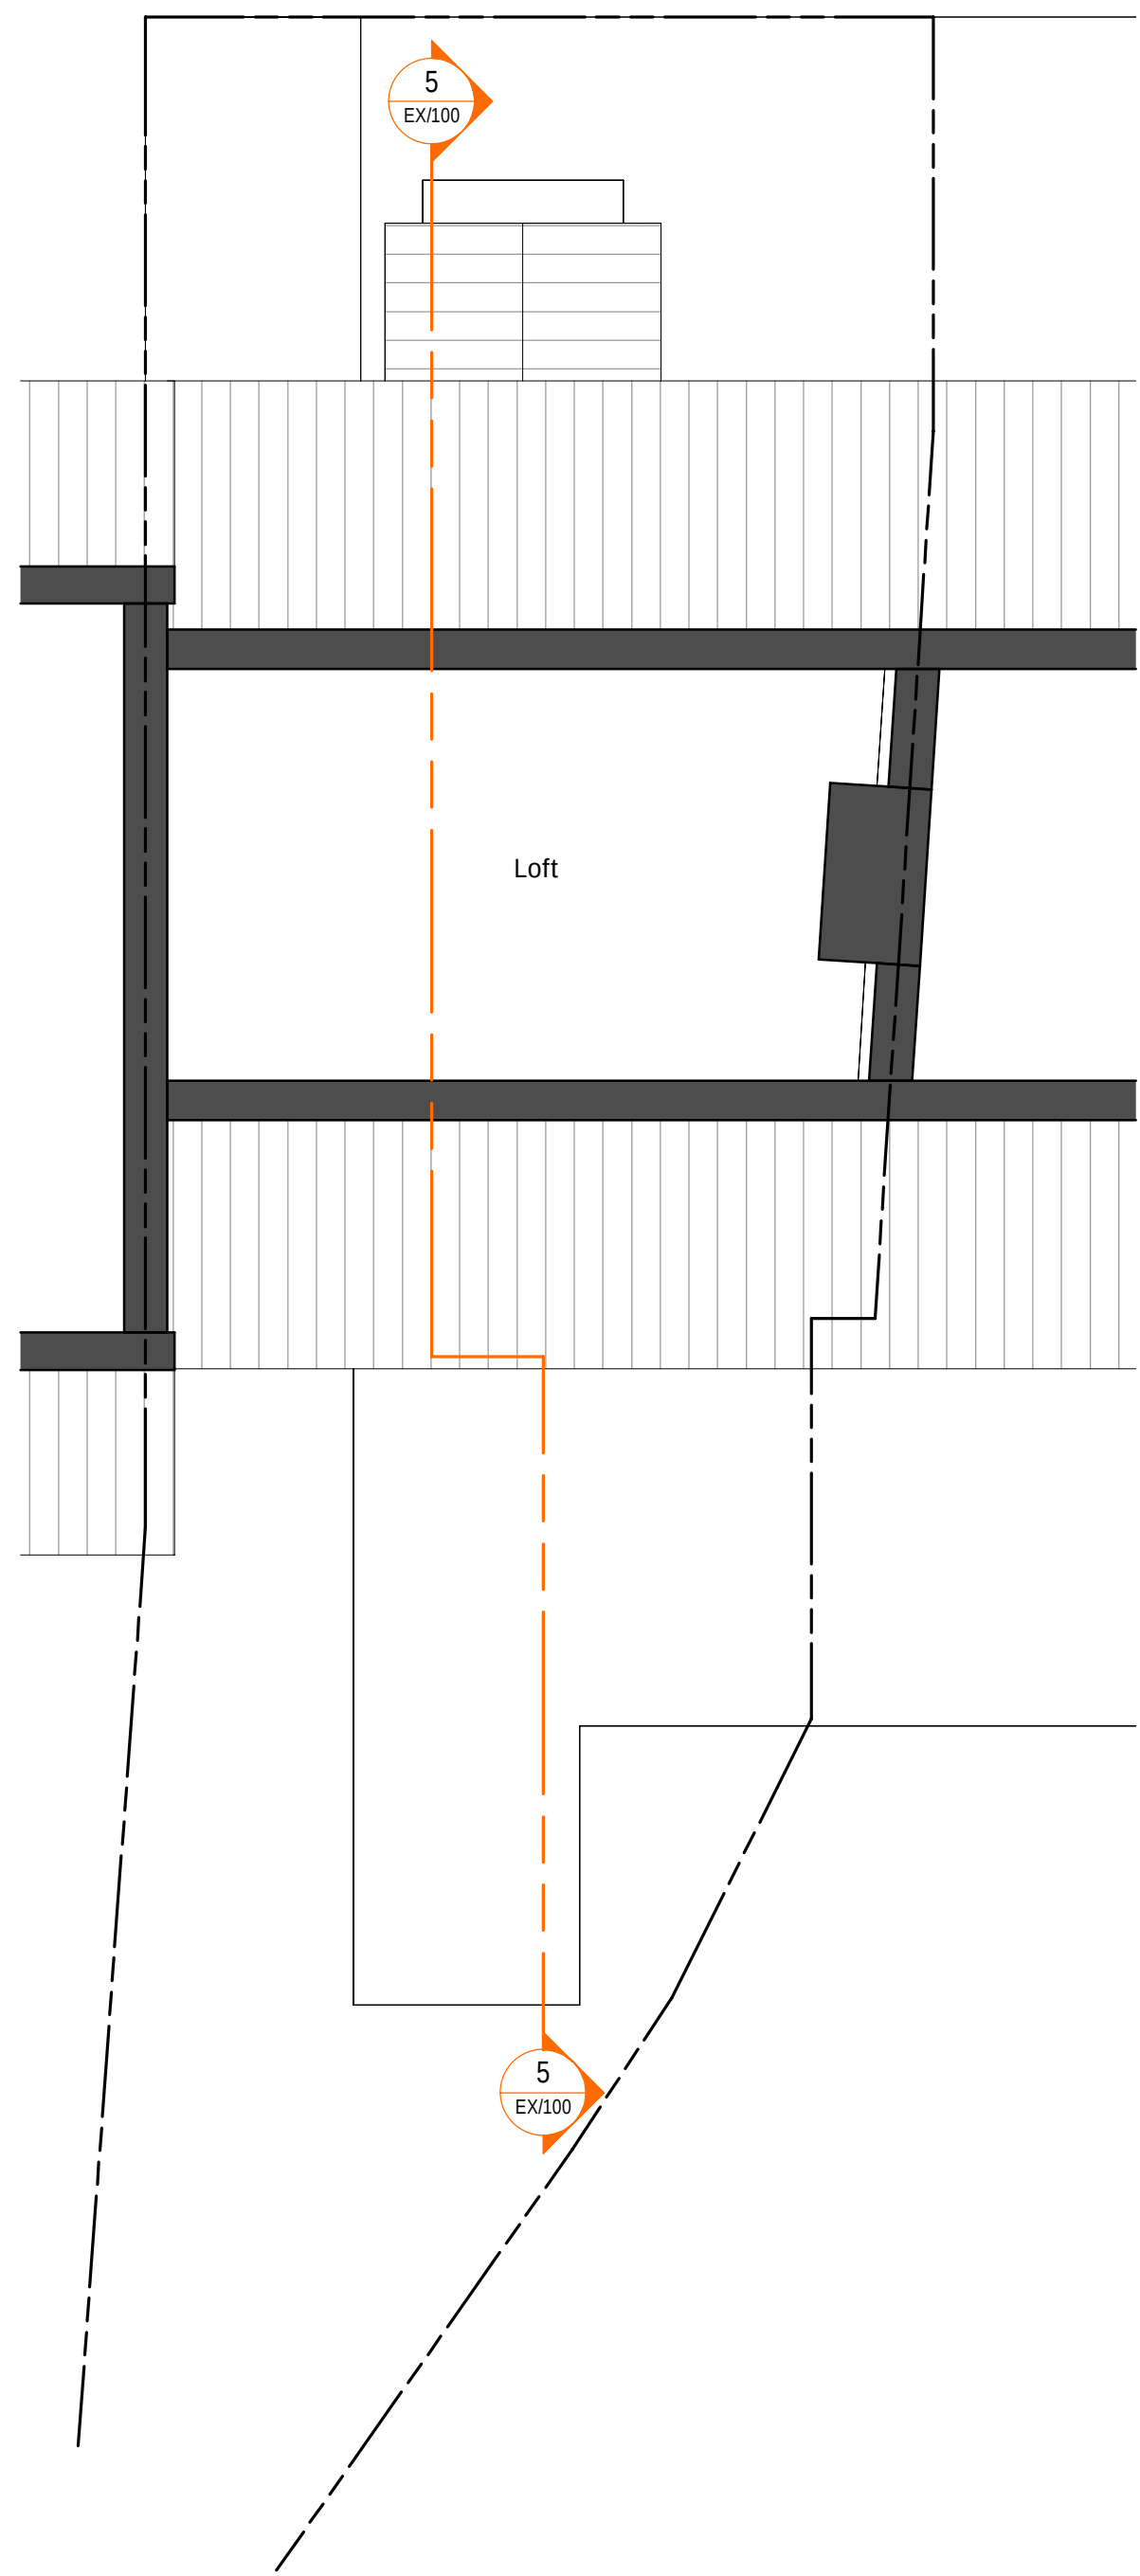

3 Existing Loft Floor Plan
1 : 50

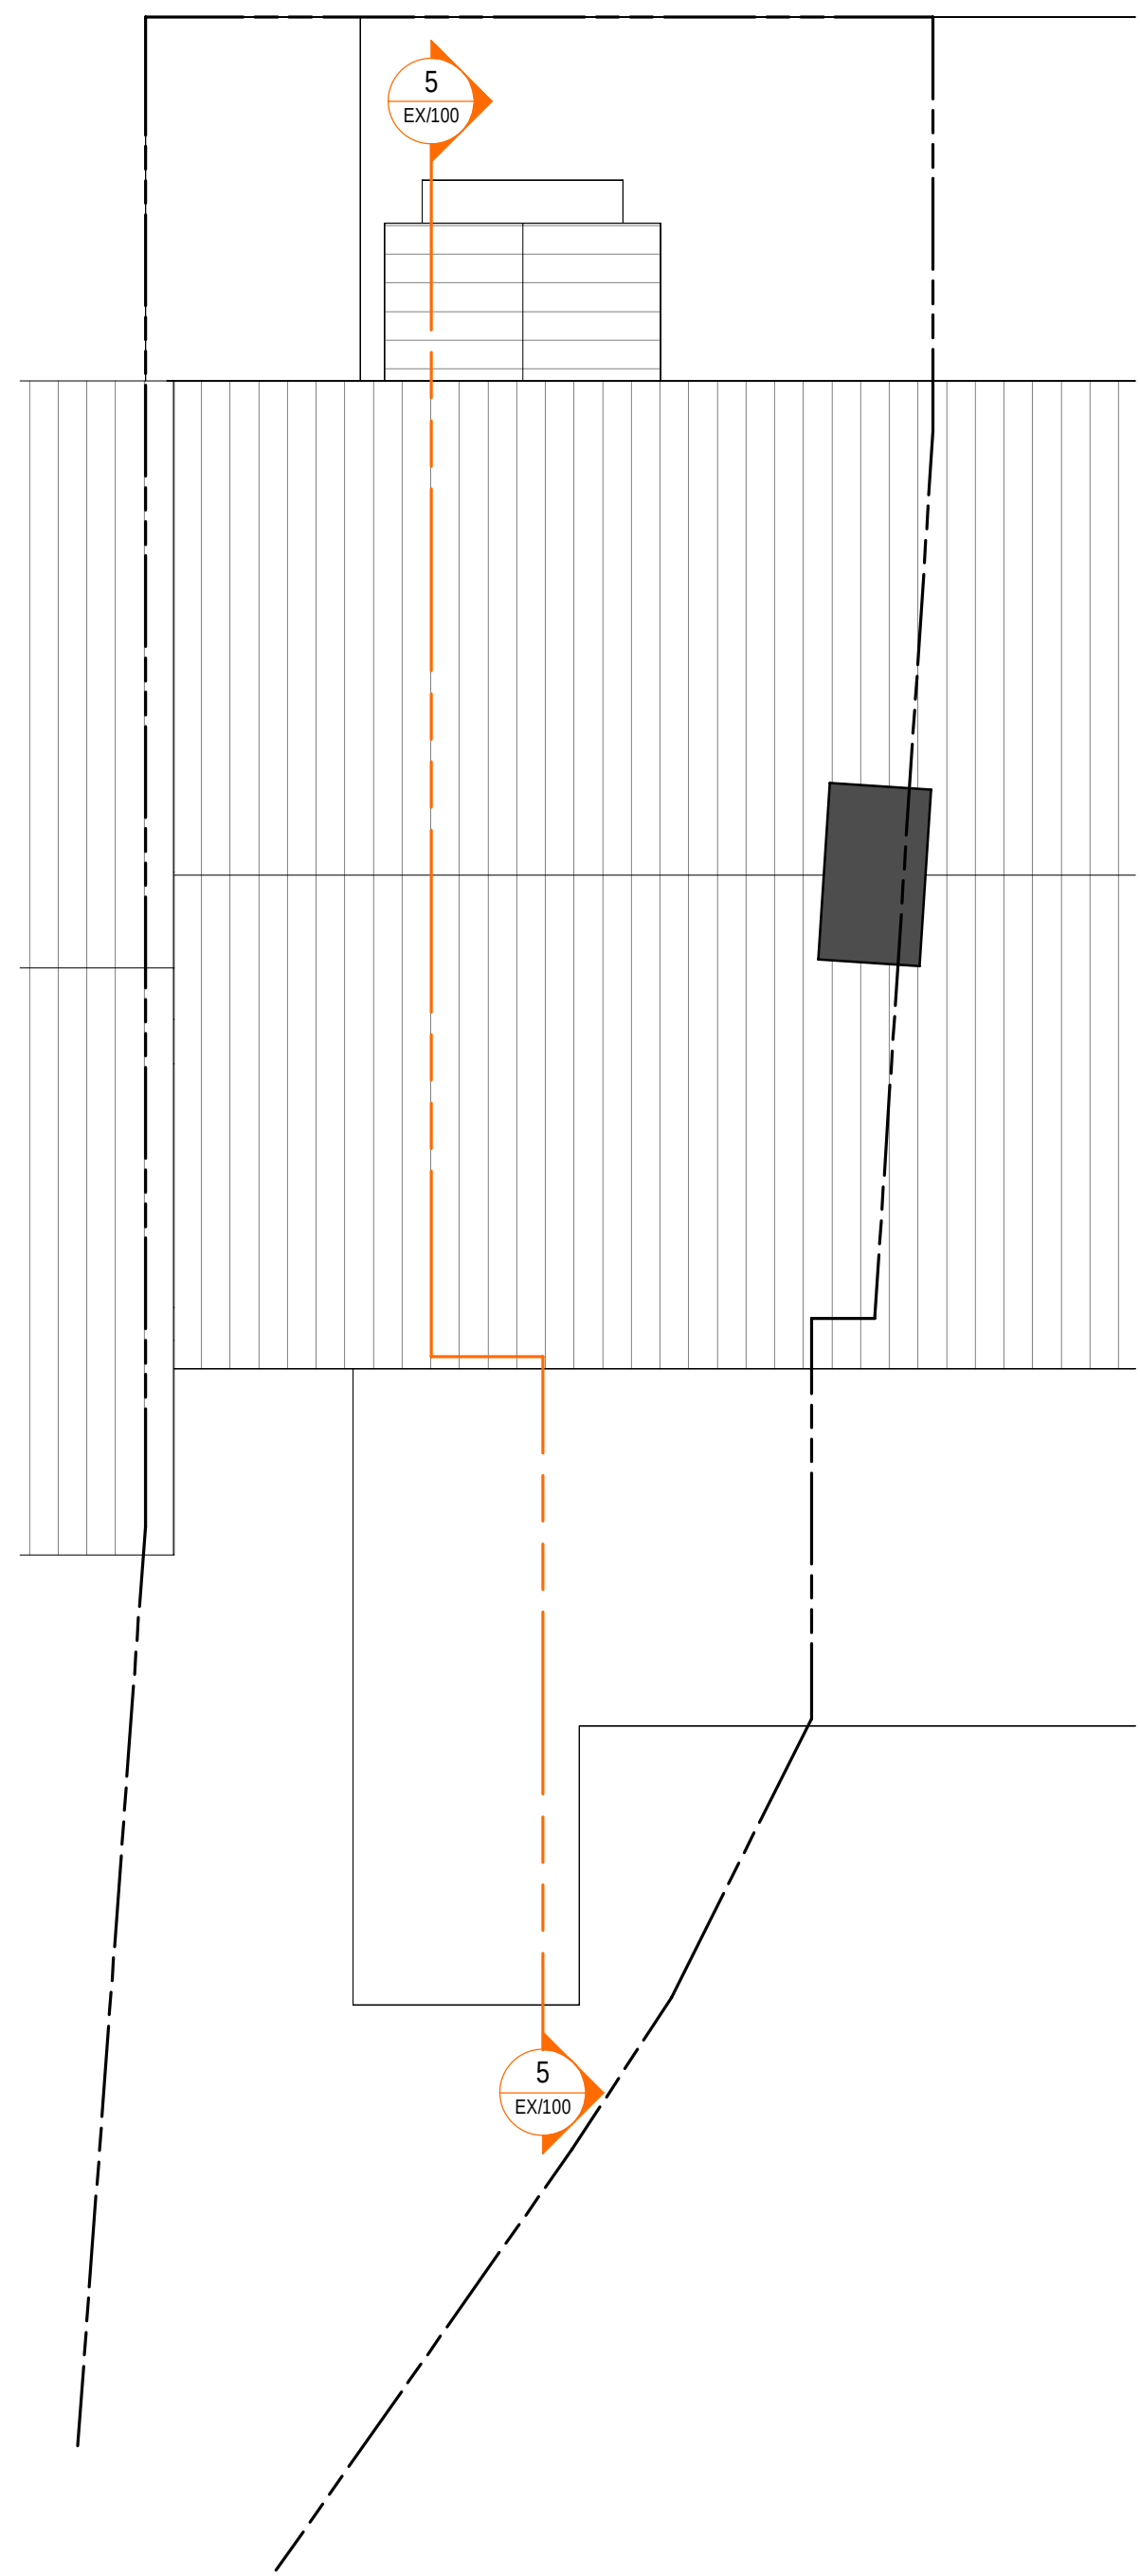

4 Existing Roof Plan
1 : 50

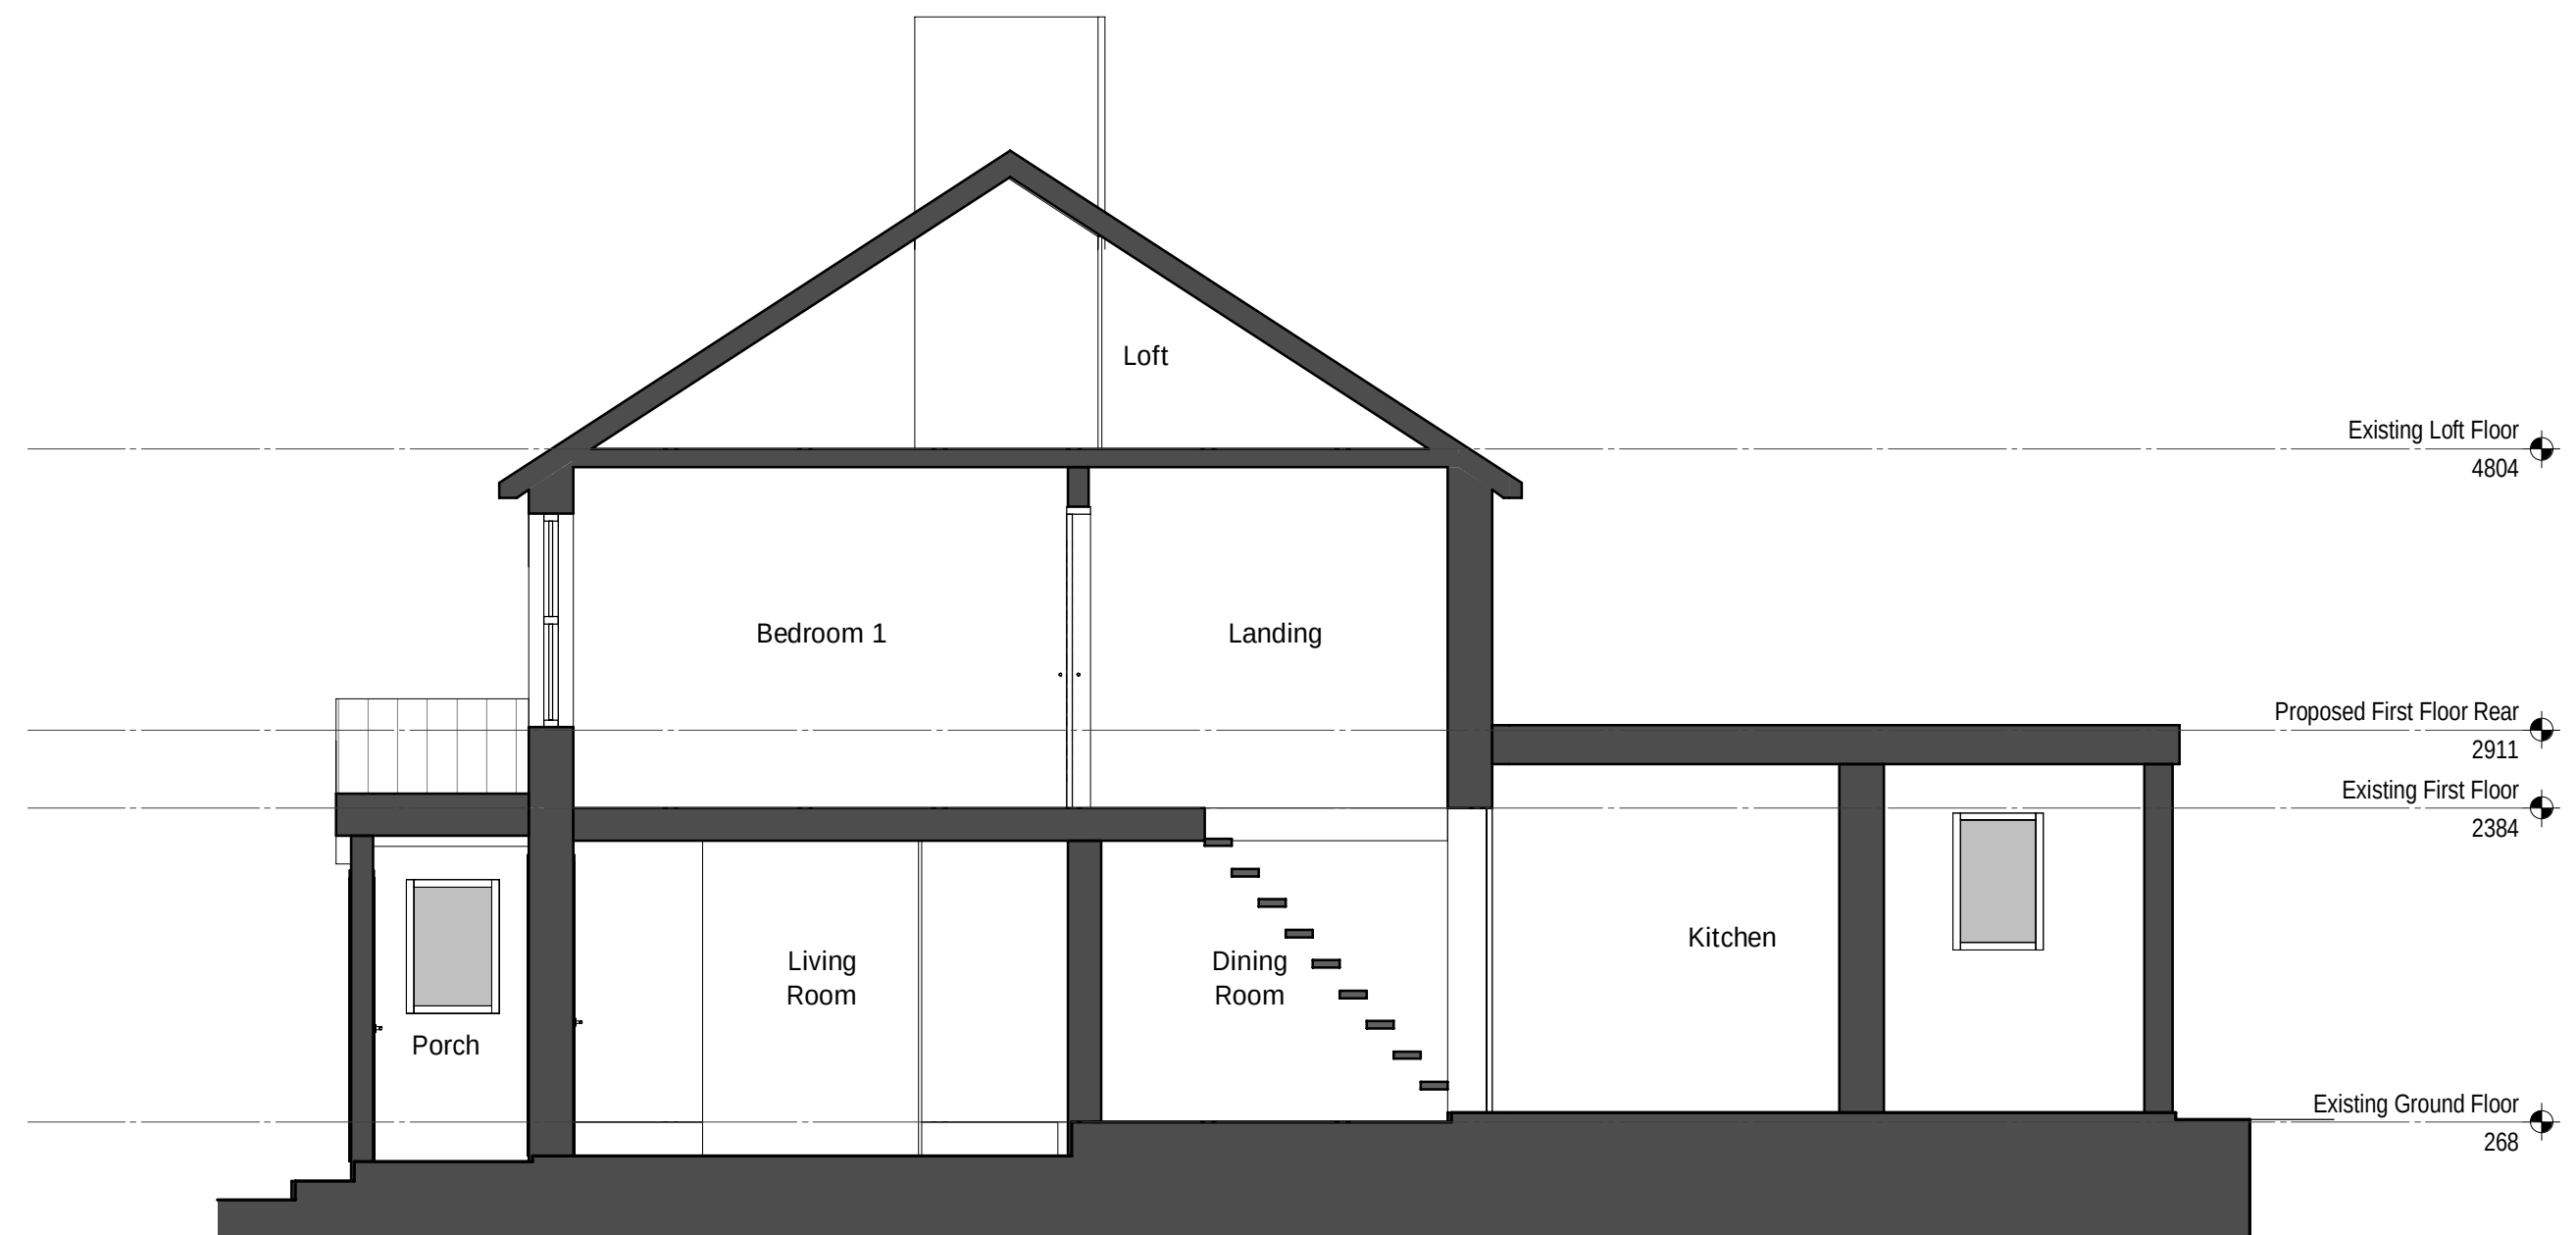

5 Existing Section
1 : 50

