




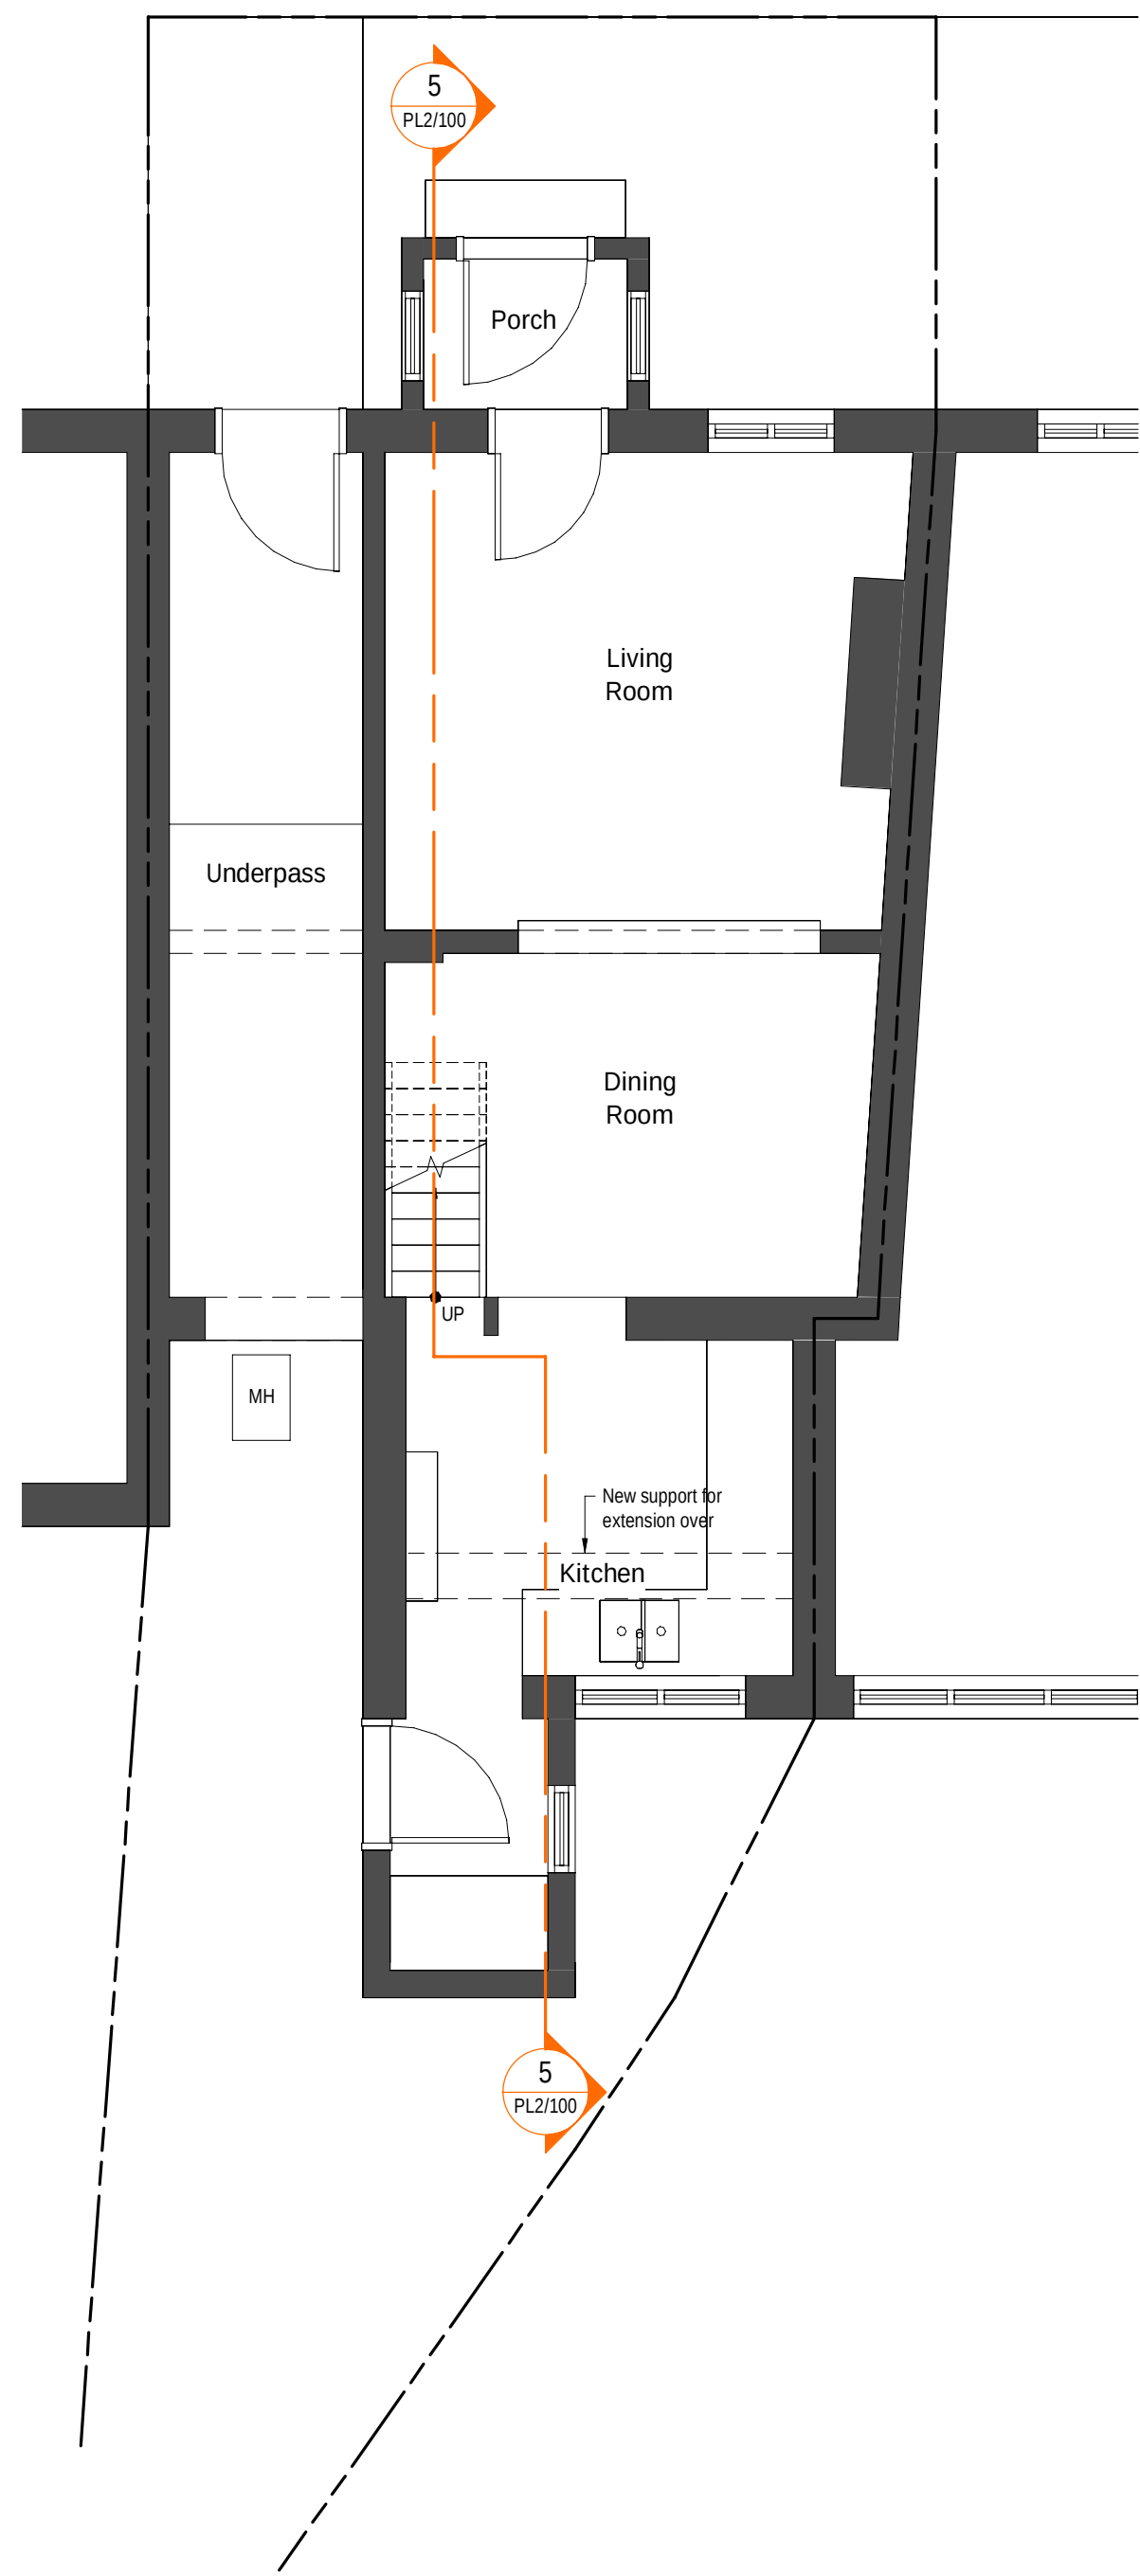


1 Proposed Ground Floor Plan
1:50

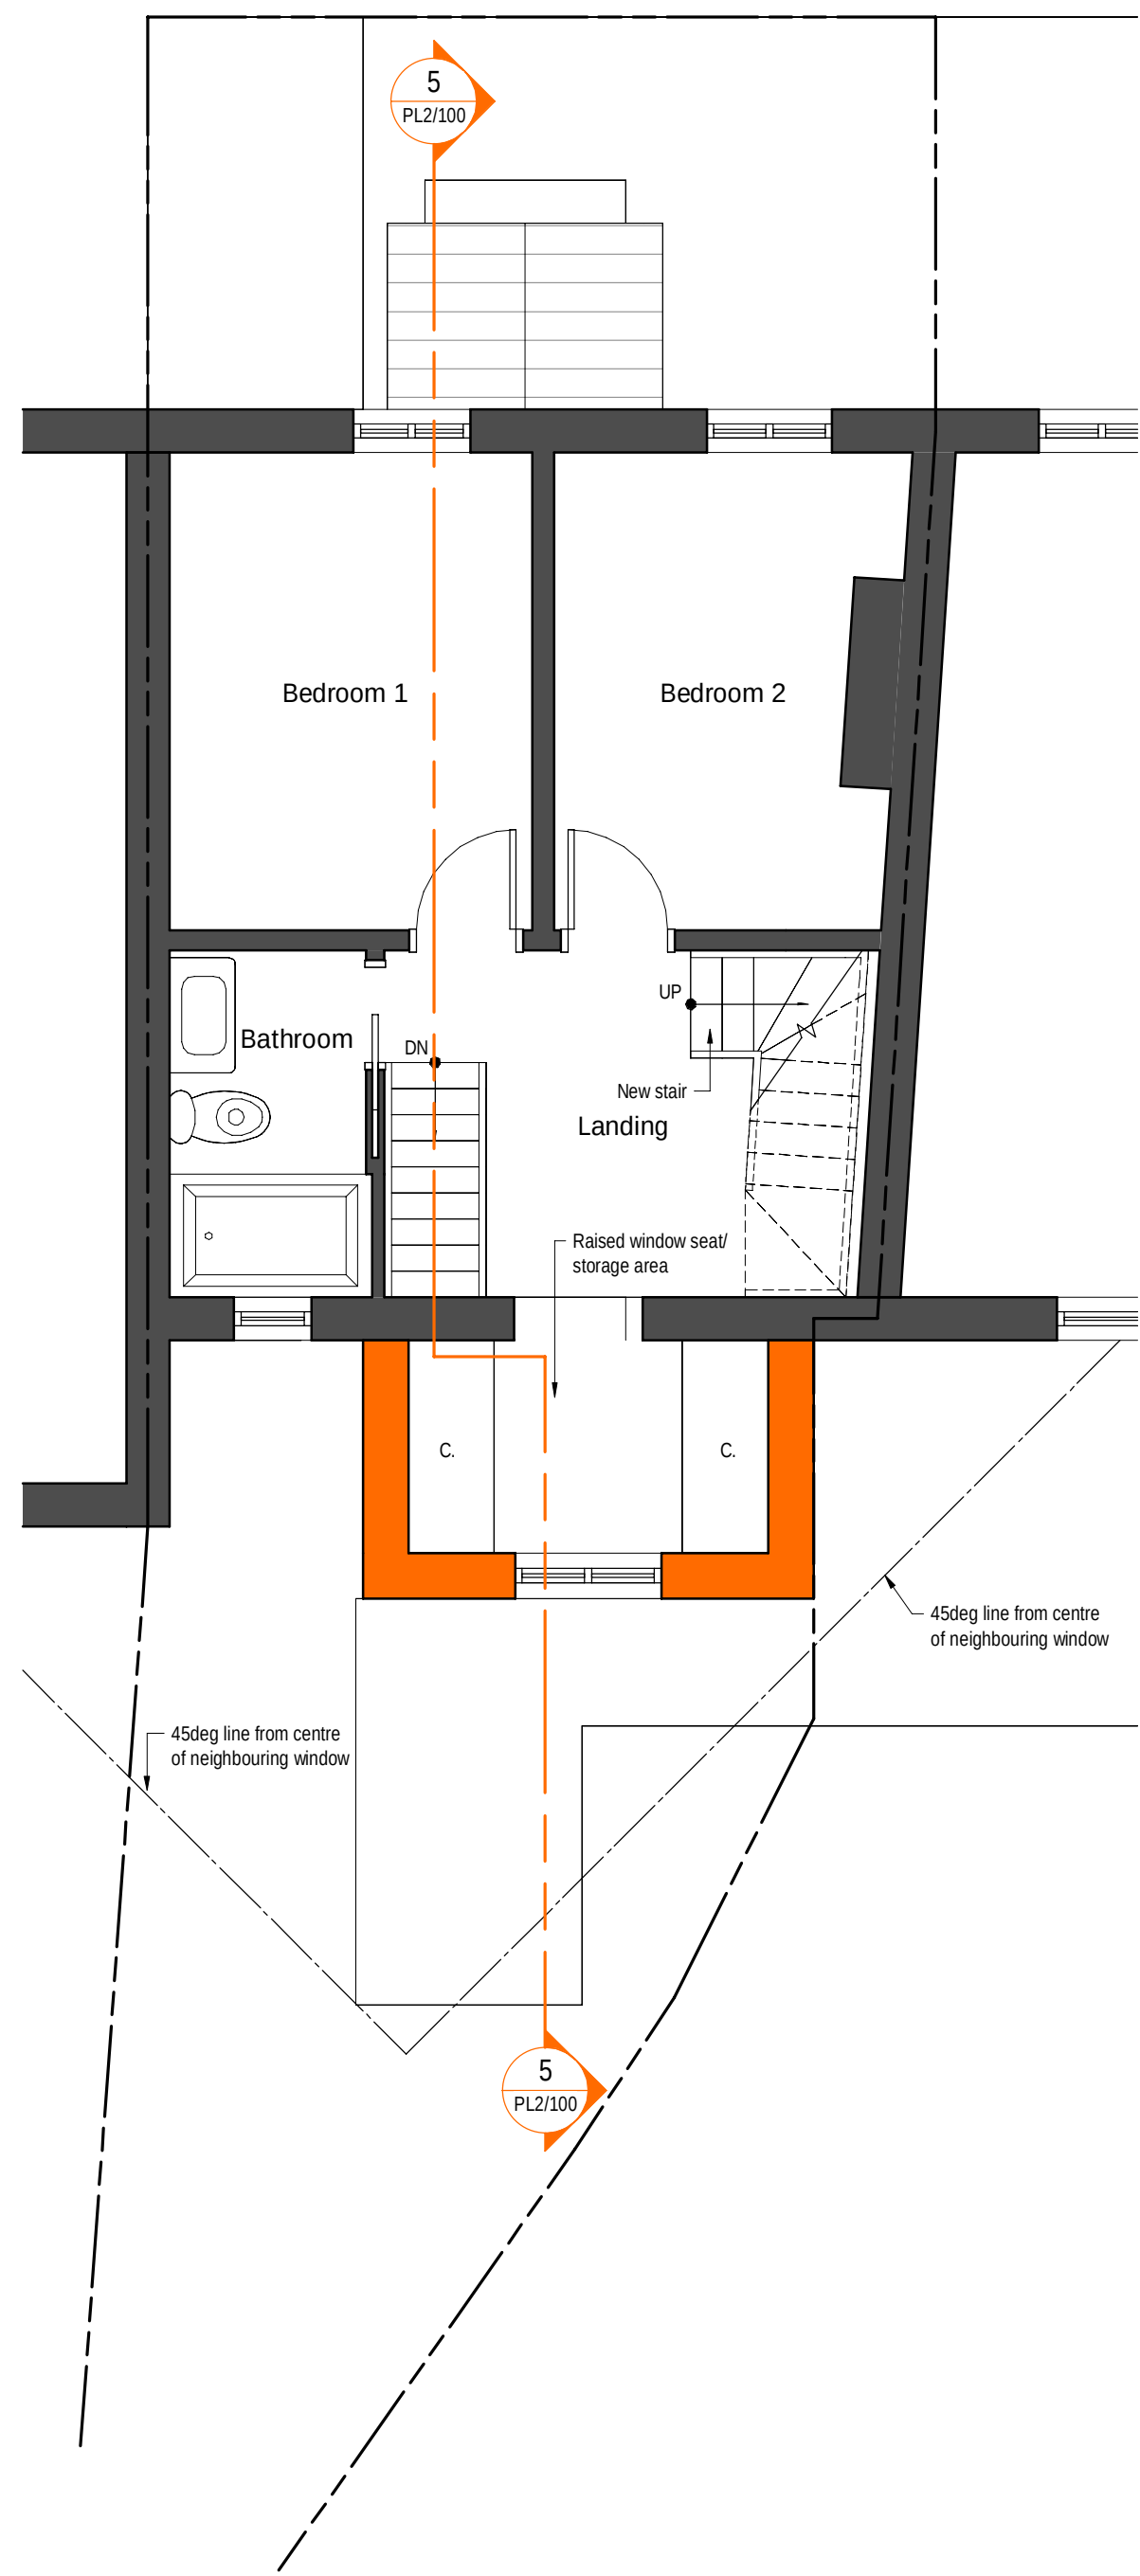


2 Proposed First Floor Plan
1:50

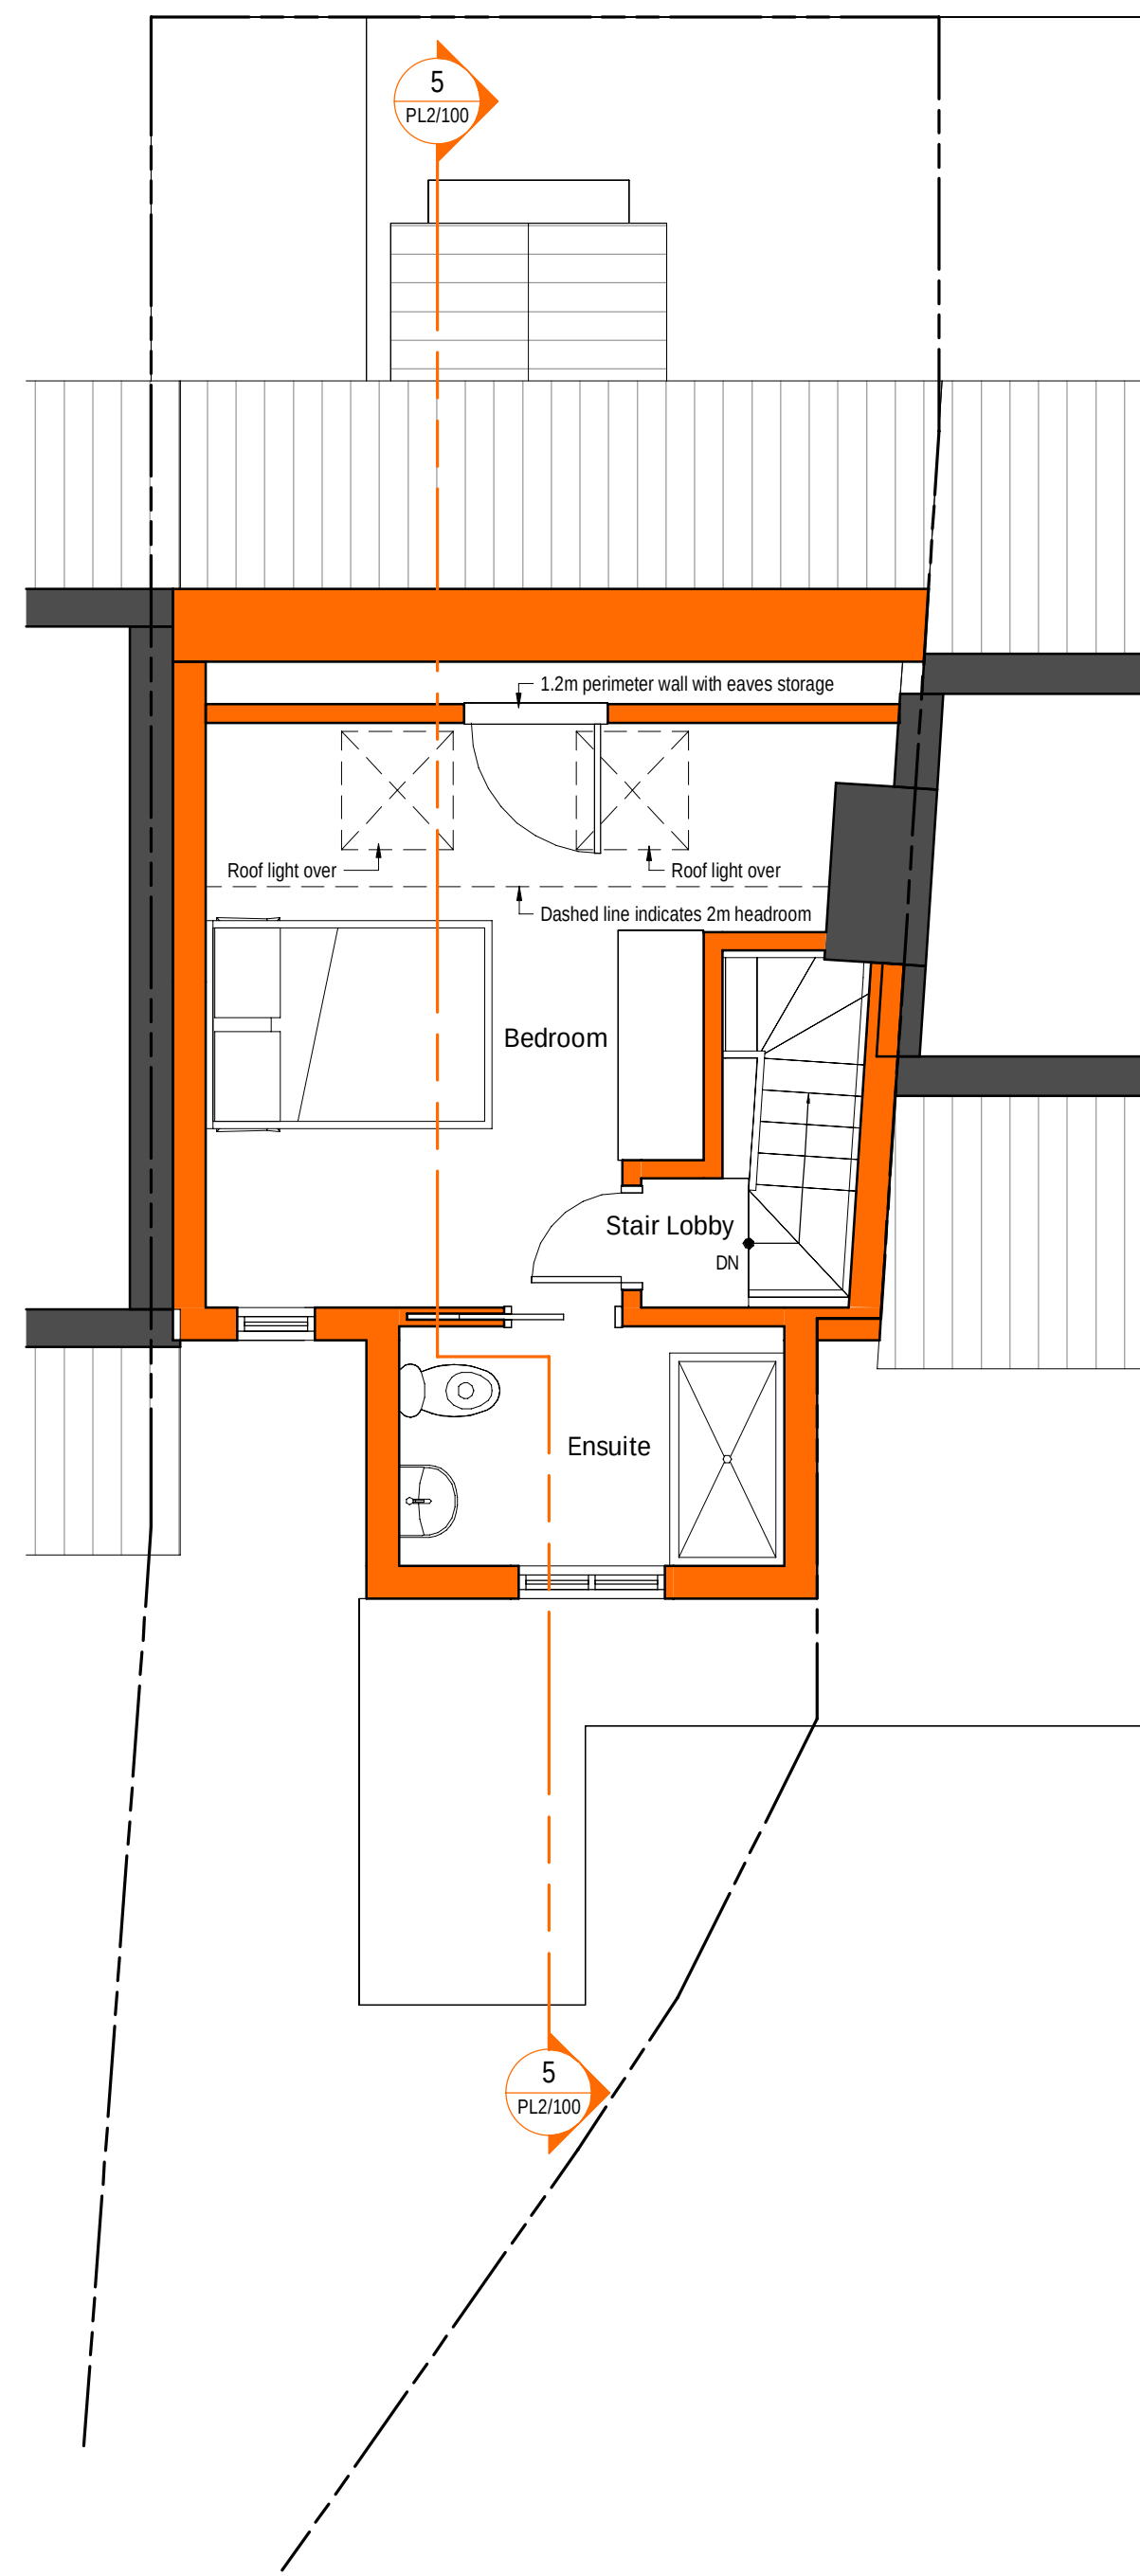

3 Proposed Second Floor Plan
1:50

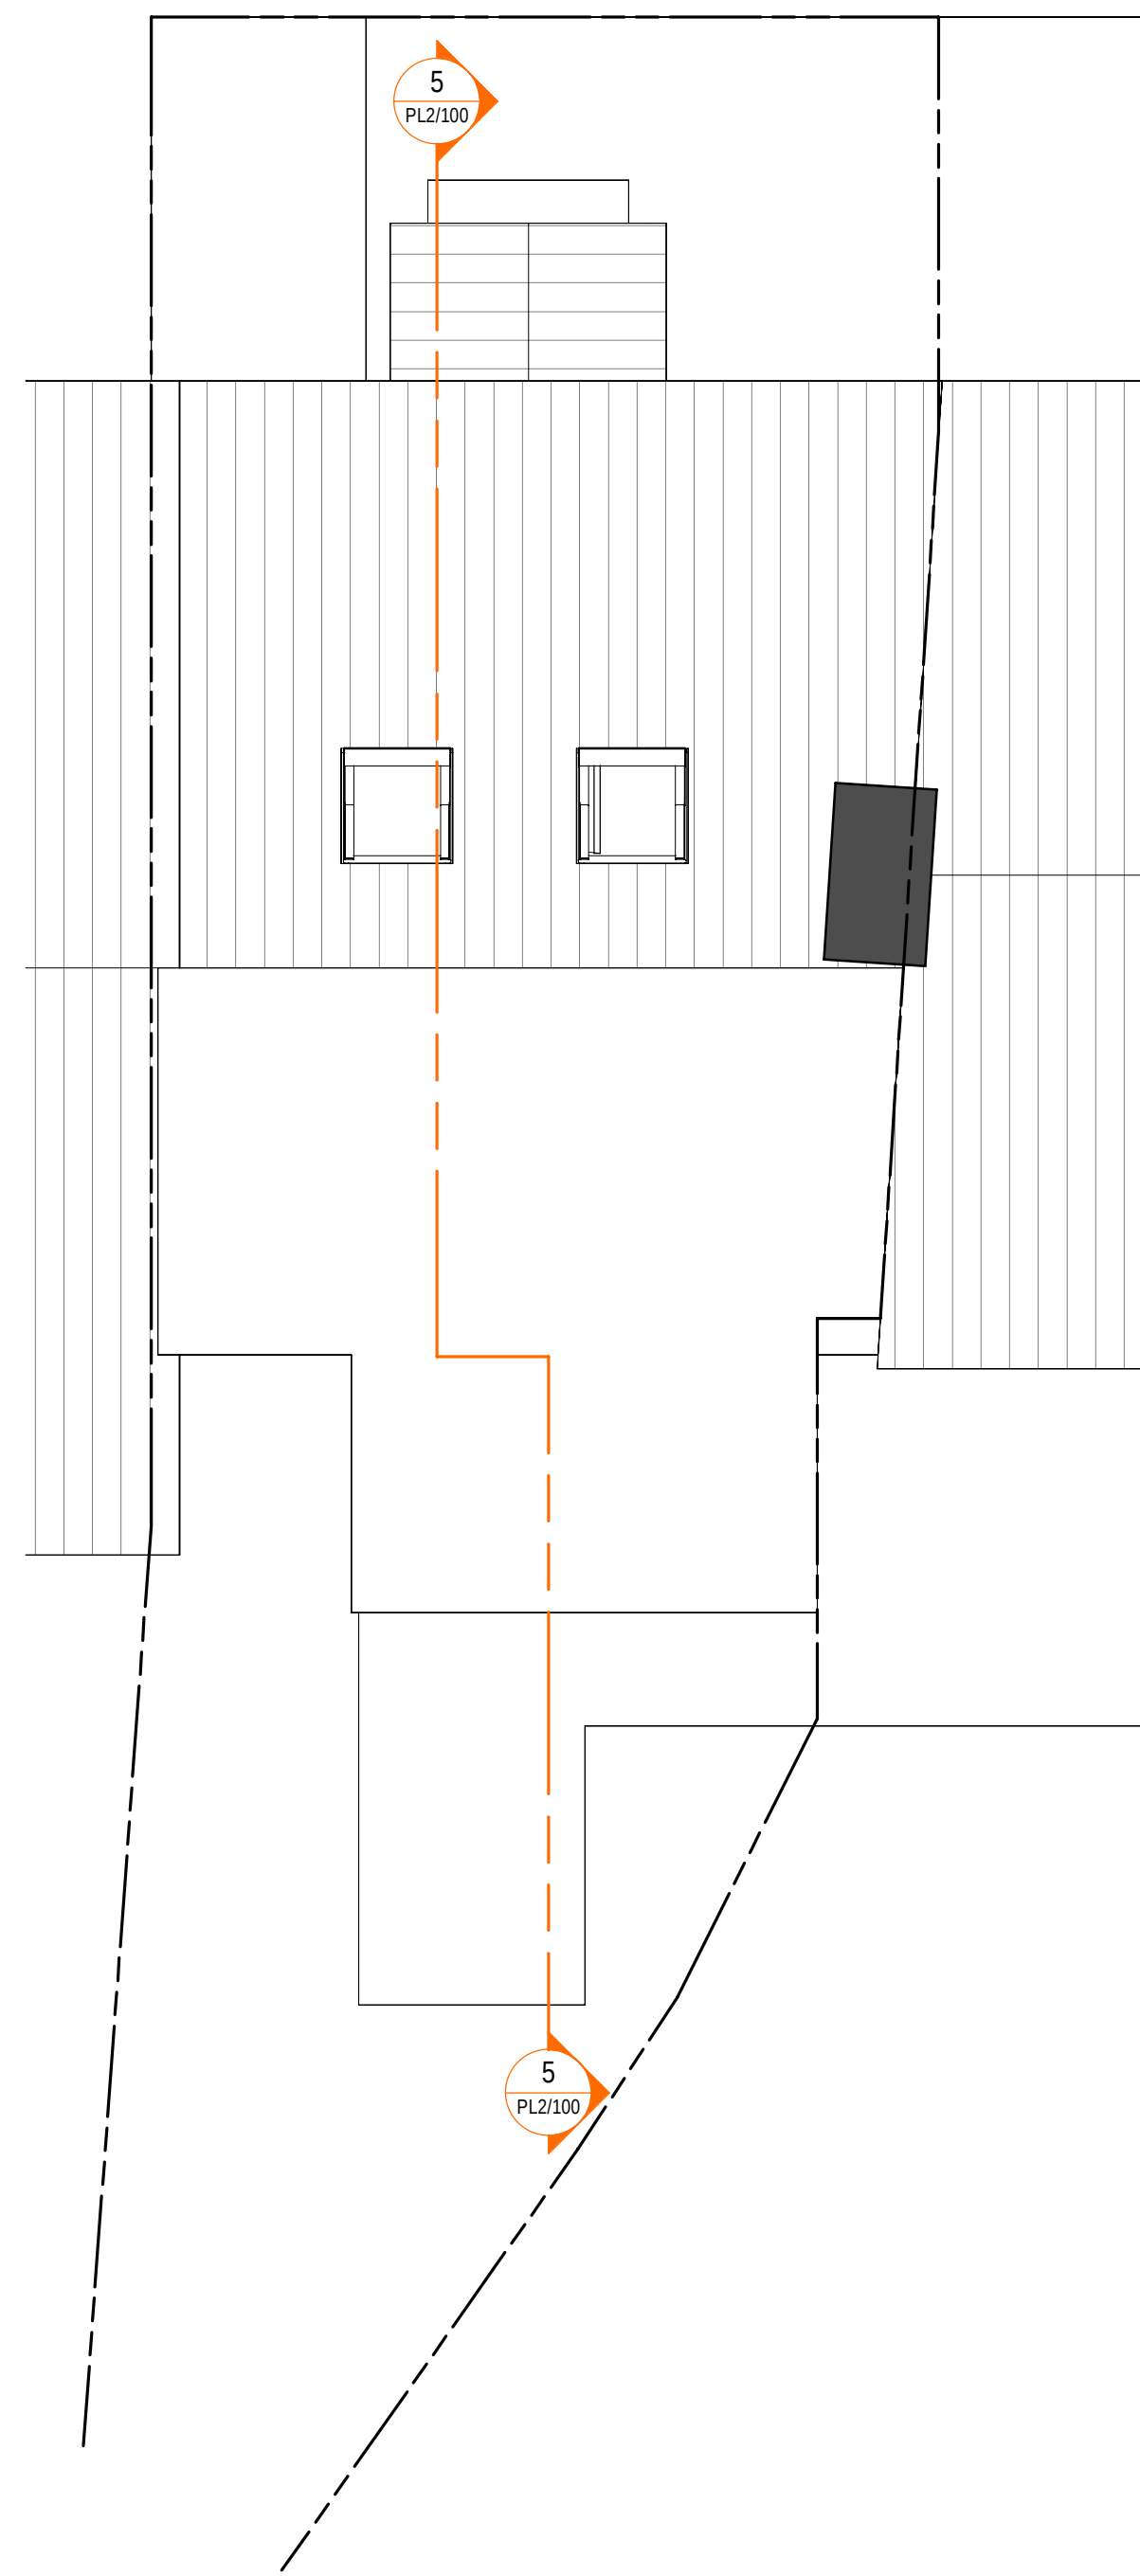

4 Proposed Roof Plan
1:50

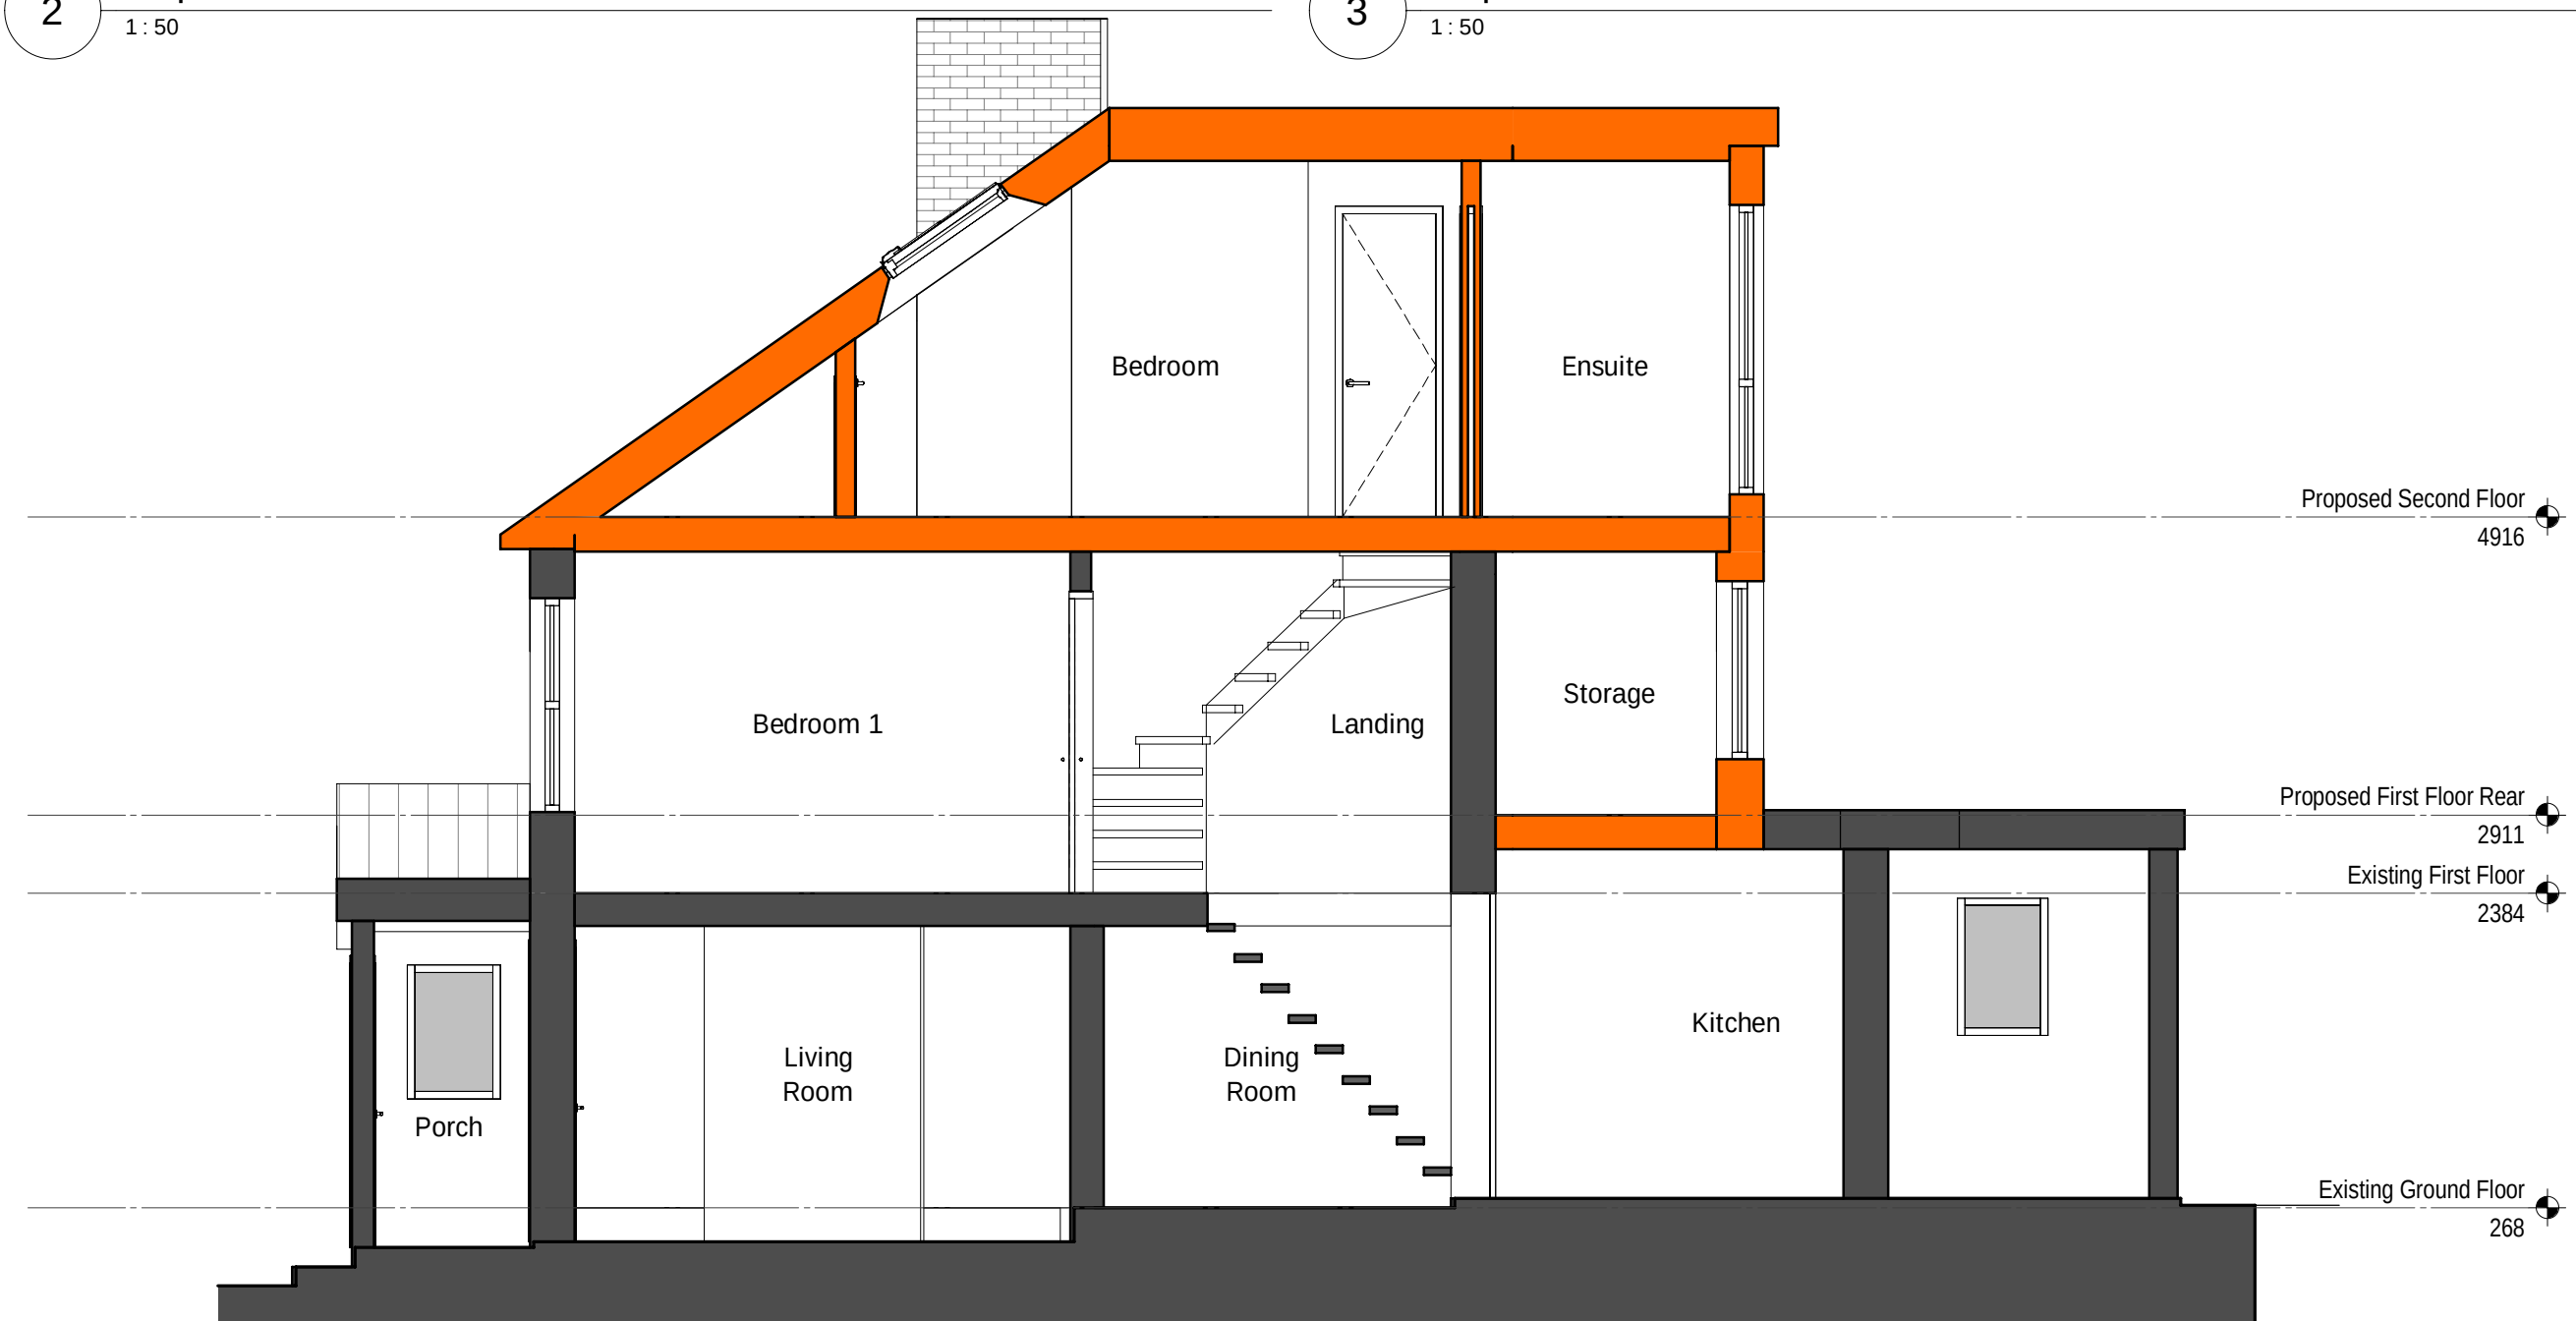

5 Proposed Section
1:50