


MR & MRS GRUND - DROP KERB - DRIVEWAY APPLICATION, 158, PIXMORE WAY, LETCHWORTH.

158, PIXMORE
WAY

PROPOSED DRIVEWAY SECTION.

LAWN REMOVED & NON
GRANULAR HARD STANDING AS PER
HIGHWAYS STANDARDS.

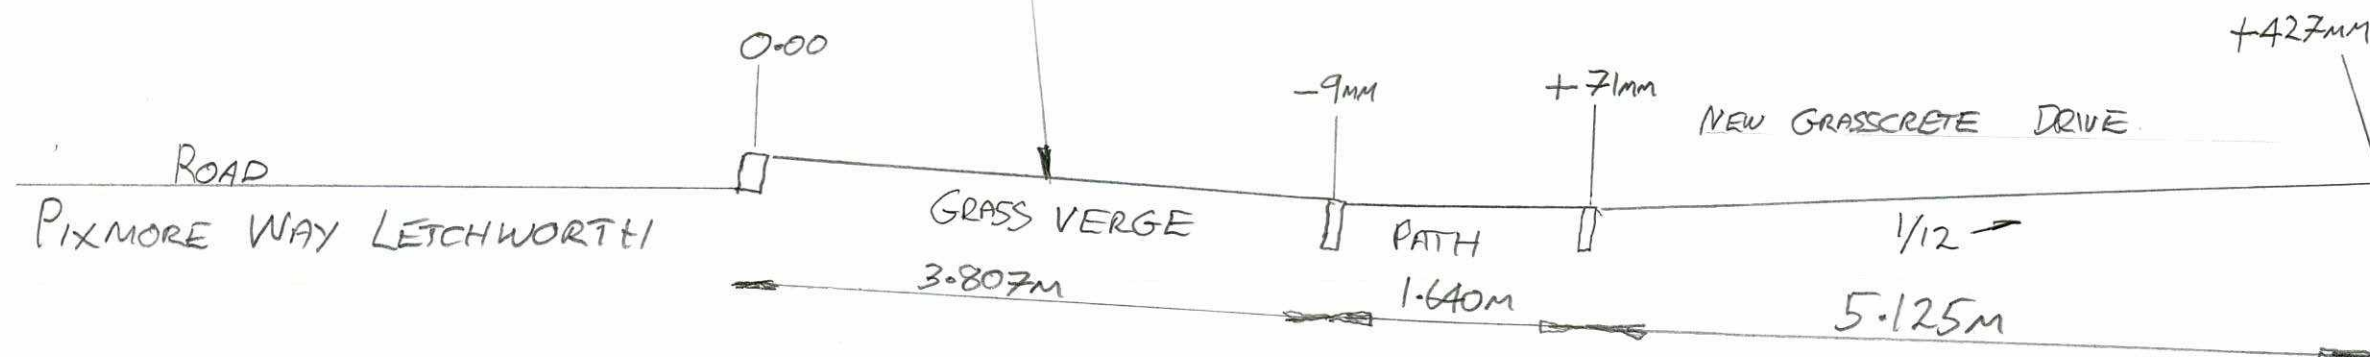

N.H.C.
29 MAY 2025
NORTHGATE

SCALE 1:50 @ A3.

MCUMMINS 12-5-25

