


MR & MRS GRUND - DROP KERB - DRIVEWAY APPLICATION, 158, PIXMORE WAY, LETCHWORTH.

158, PIXMORE
WAY

EXISTING DRIVEWAY SECTION

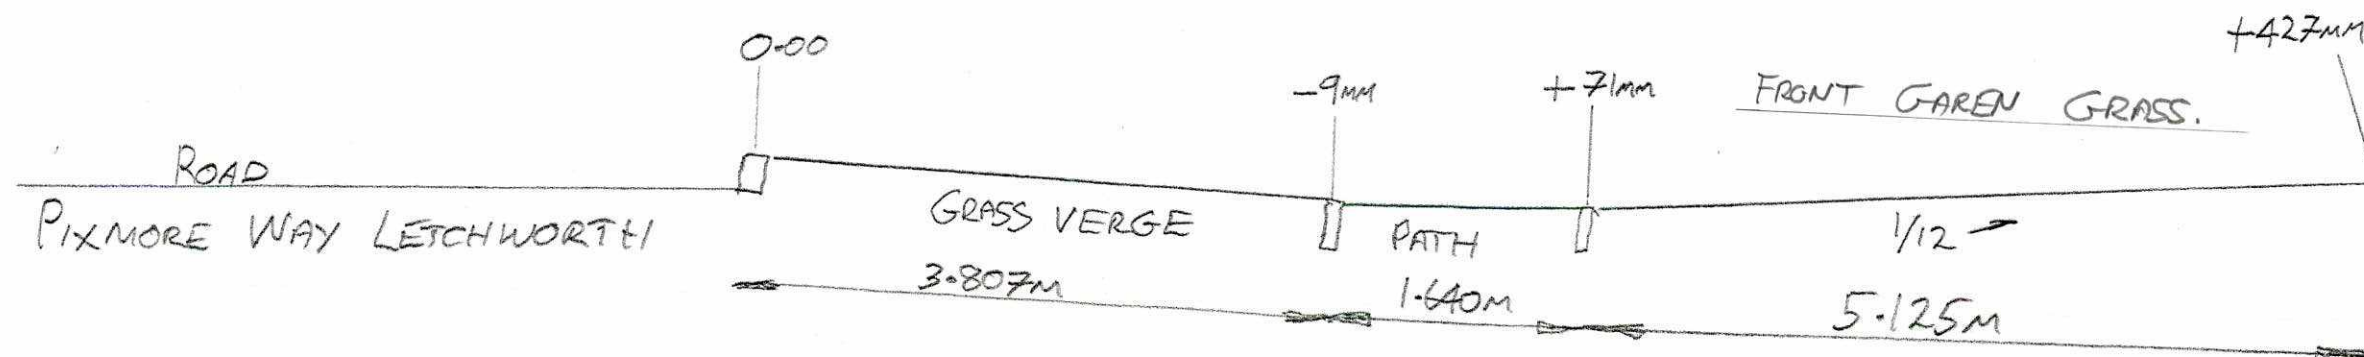

N.H.C.
29 MAY 2025
NORTHGATE

SCALE 1:50 @ A3.

