


EXISTING WINDOW

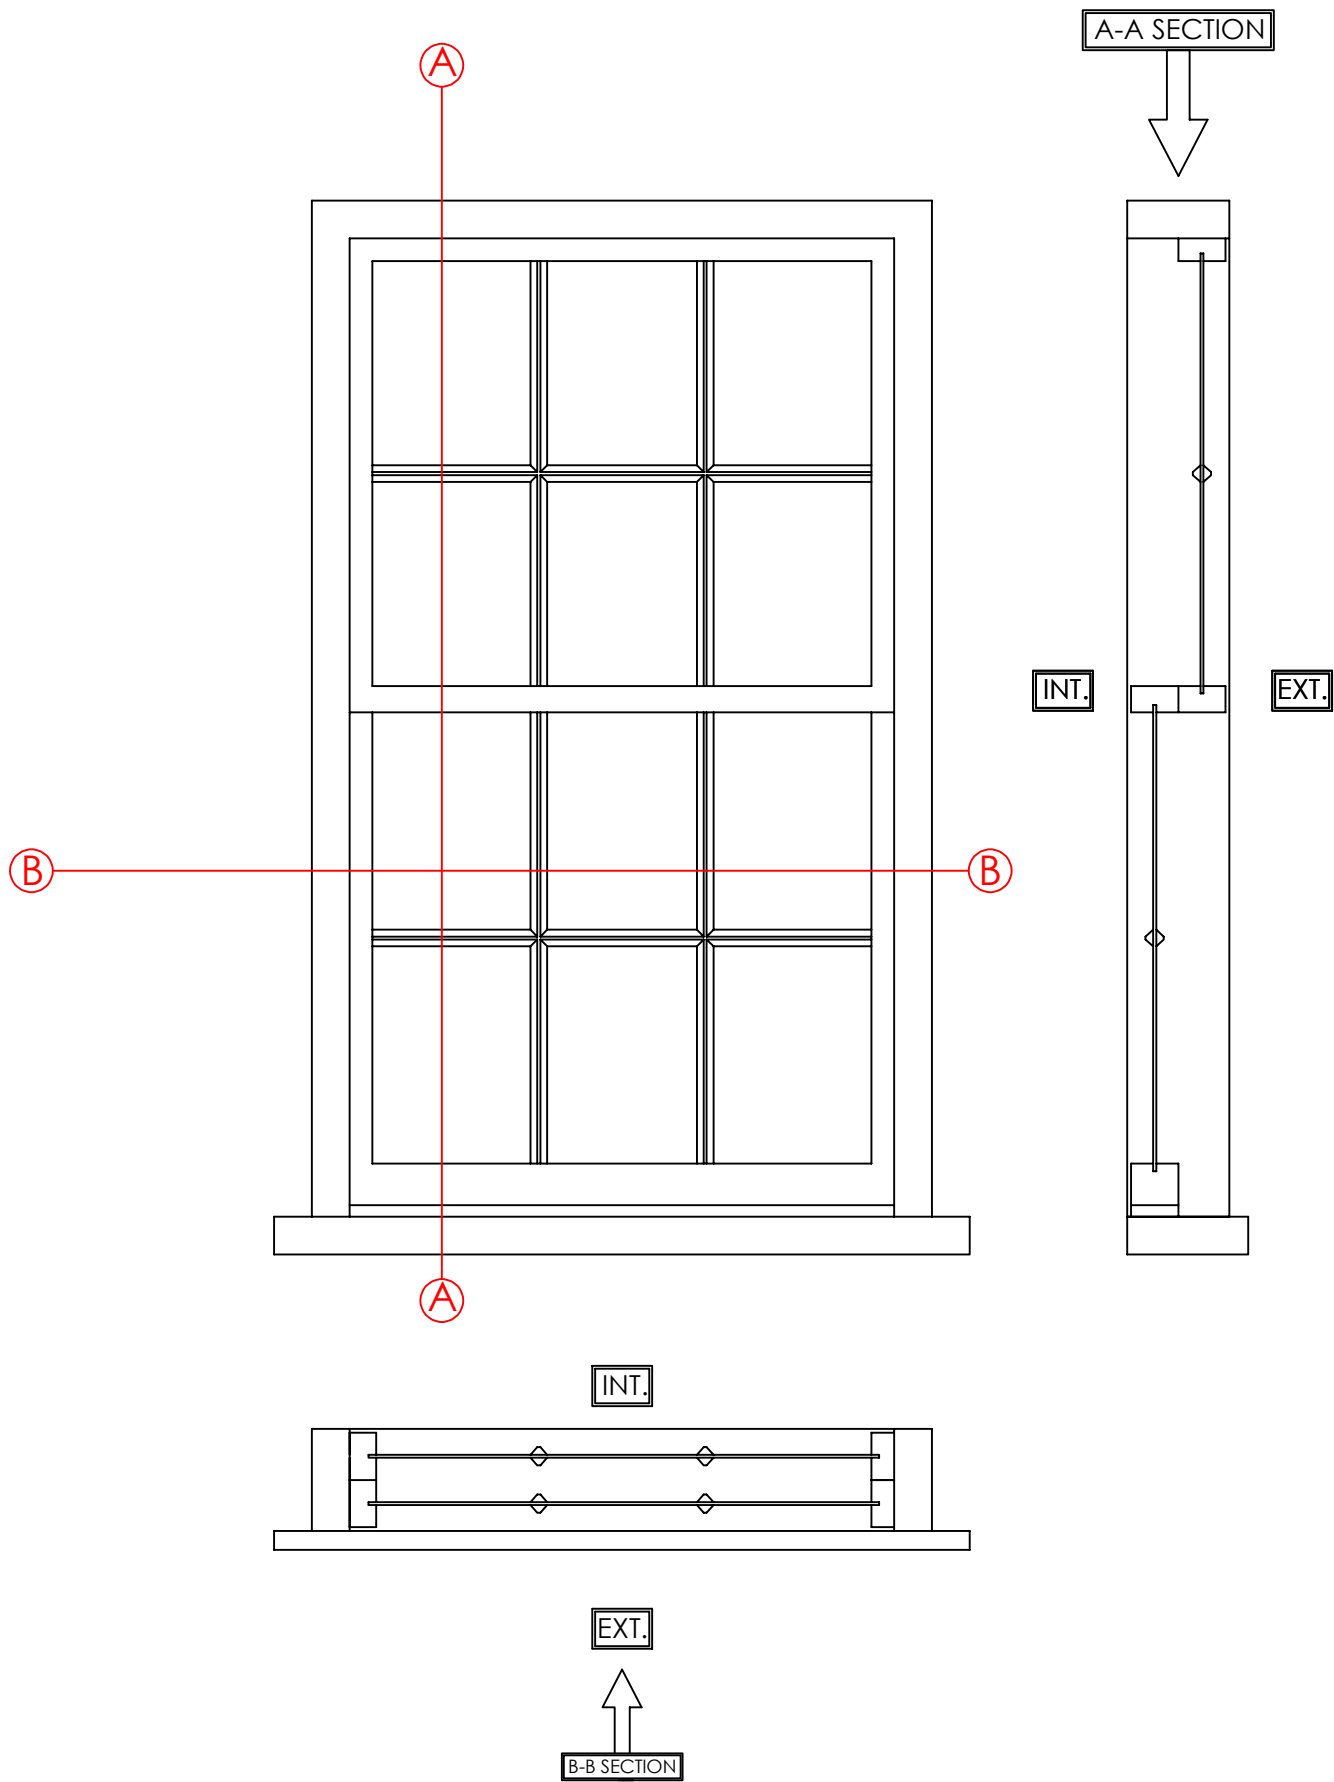

Revision	Date	Amendments	Drawers Initials.
A	23/05/25	Existing added	SF

VIEWED EXTERNALLY

THESE DRAWINGS ARE THE PROPERTY OF ANGLIAN HOME IMPROVEMENTS AND MUST NOT BE USED, DISTRIBUTED, LOANED OR COPIED WITHOUT THE EXPRESS PERMISSION OF ANGLIAN HOME IMPROVEMENTS.

Scale - 1:10
(Produced on A3 Paper)
Sheet 1 Of 1

Drawers Initials.
SF

CONTRACT No.: 30444299

date: 19/02/2025

PROPOSED: WINDOW REPLACEMENT
AT: 32A CHILTERN ROAD
(INSTALLATION ADDRESS) HITCHIN
HERTFORDSHIRE
SG4 9PJ

V1 September 2024

