THIS DRAWING IS A PRINT AND MUST NOT BE SCALED.
ANY QUERIES REGARDING DIMENSIONS TO BE TAKEN UP WITH PENTANGLE DESIGN GROUP.

ALL DIMENSIONS OF EXISTING BUILDINGS TO BE VERIFIED ON SITE.

THIS DRAWING IS THE COPYRIGHT OF PENTANGLE DESIGN GROUP AND SHALL NOT BE IN ANY WAY USED OR REPRODUCED WITHOUT THEIR PRIOR WRITTEN CONSENT.

NOTES



0 5 10 m

N

Proposed Rear Elevation
1 : 100

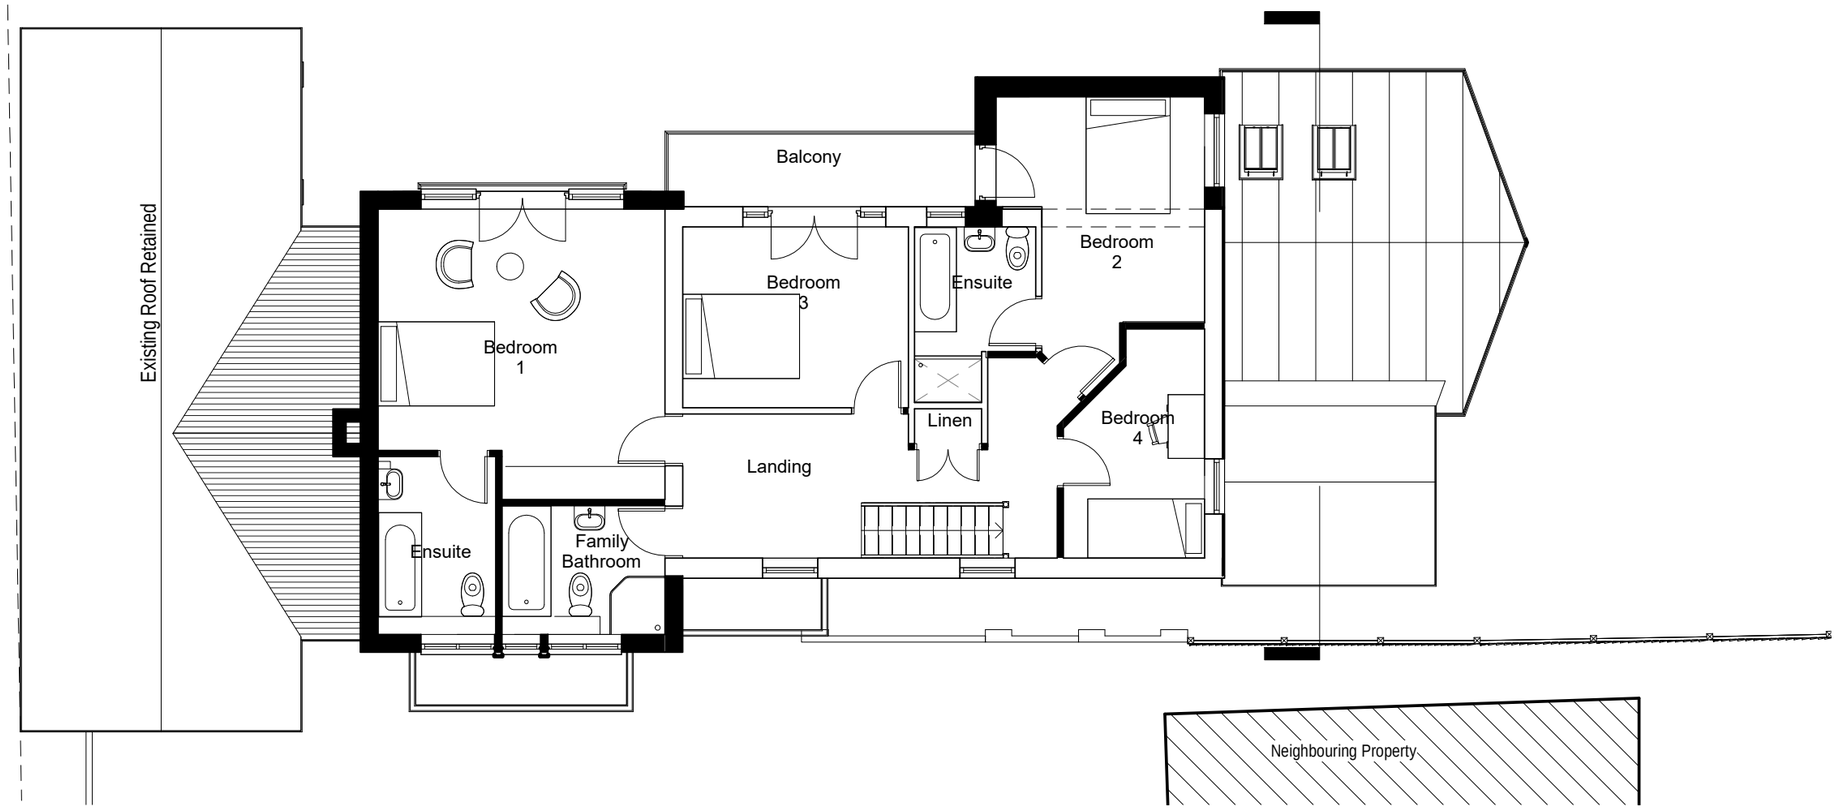

Proposed First Floor
1 : 100

FOR DISCUSSION

PENTANGLE
DESIGN GROUP
SUITE 1, 21 BANCROFT HITCHIN HERTS SG5 1JW
T:01462 431133 E:pdg@pentangledesign.co.uk

JOB TITLE
Proposed Alterations and Extension at
10 Giron Close

for

DRAWING TITLE
Proposed First Floor Plan and Rear Elevation

SCALE	DRAWING NUMBER	REVISION
1 : 100	21	A
DATE		
SHT SIZE		
JOB NUMBER 3398		

ARCHITECTS AND INTERIOR DESIGNERS