




1 - Proposed Sectional Elevation 1A
1 : 200

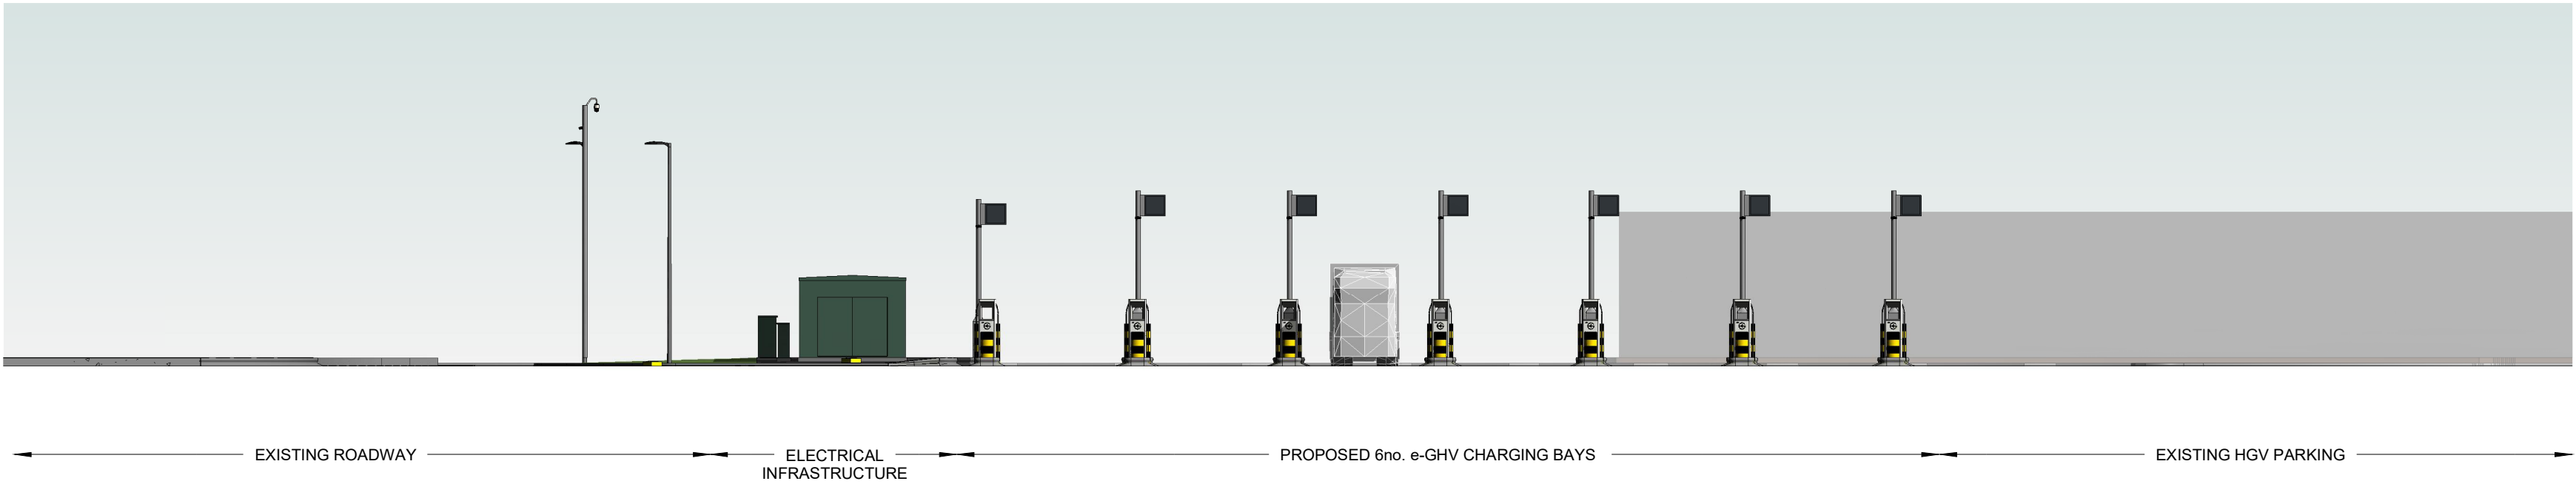


2 - Proposed Sectional Elevation 2
1 : 200

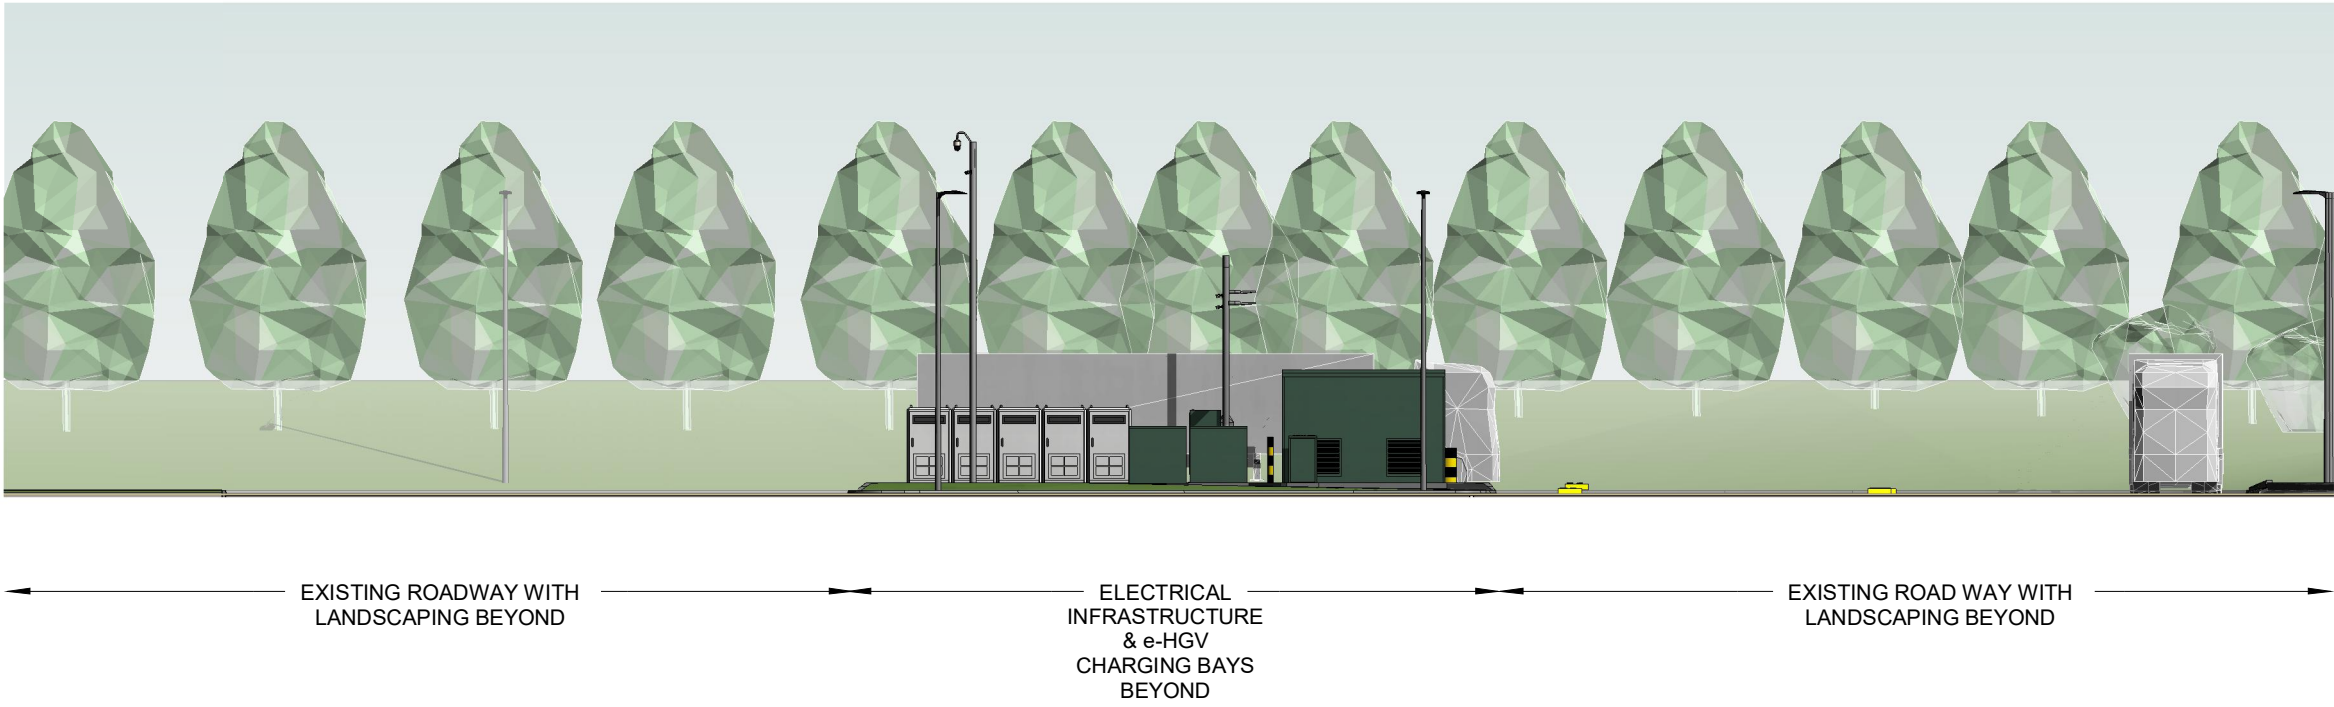


3 - Proposed Sectional Elevation 3
1 : 200

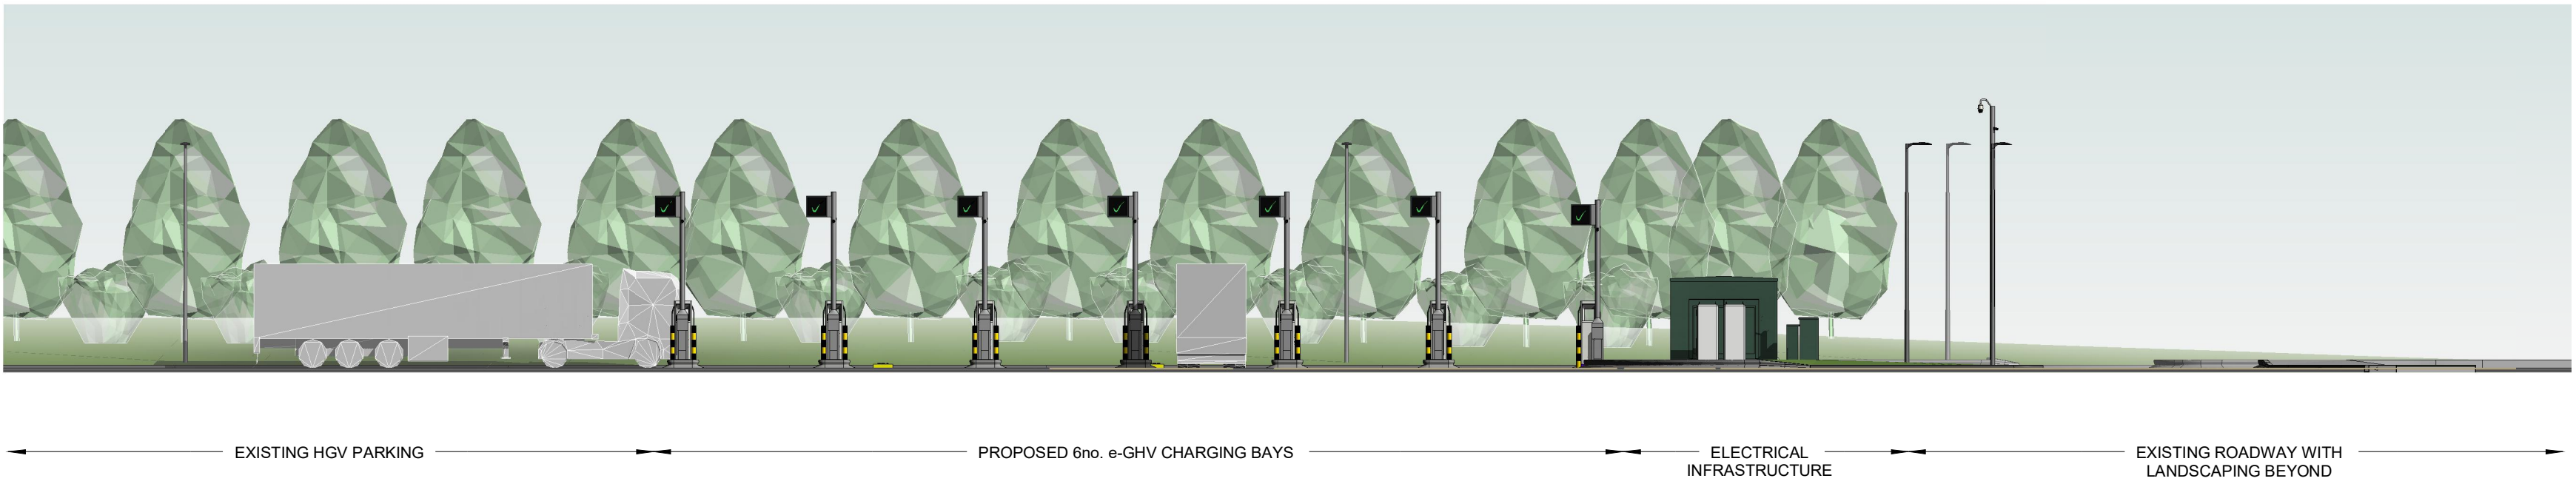


4 - Proposed Sectional Elevation 4
1 : 200

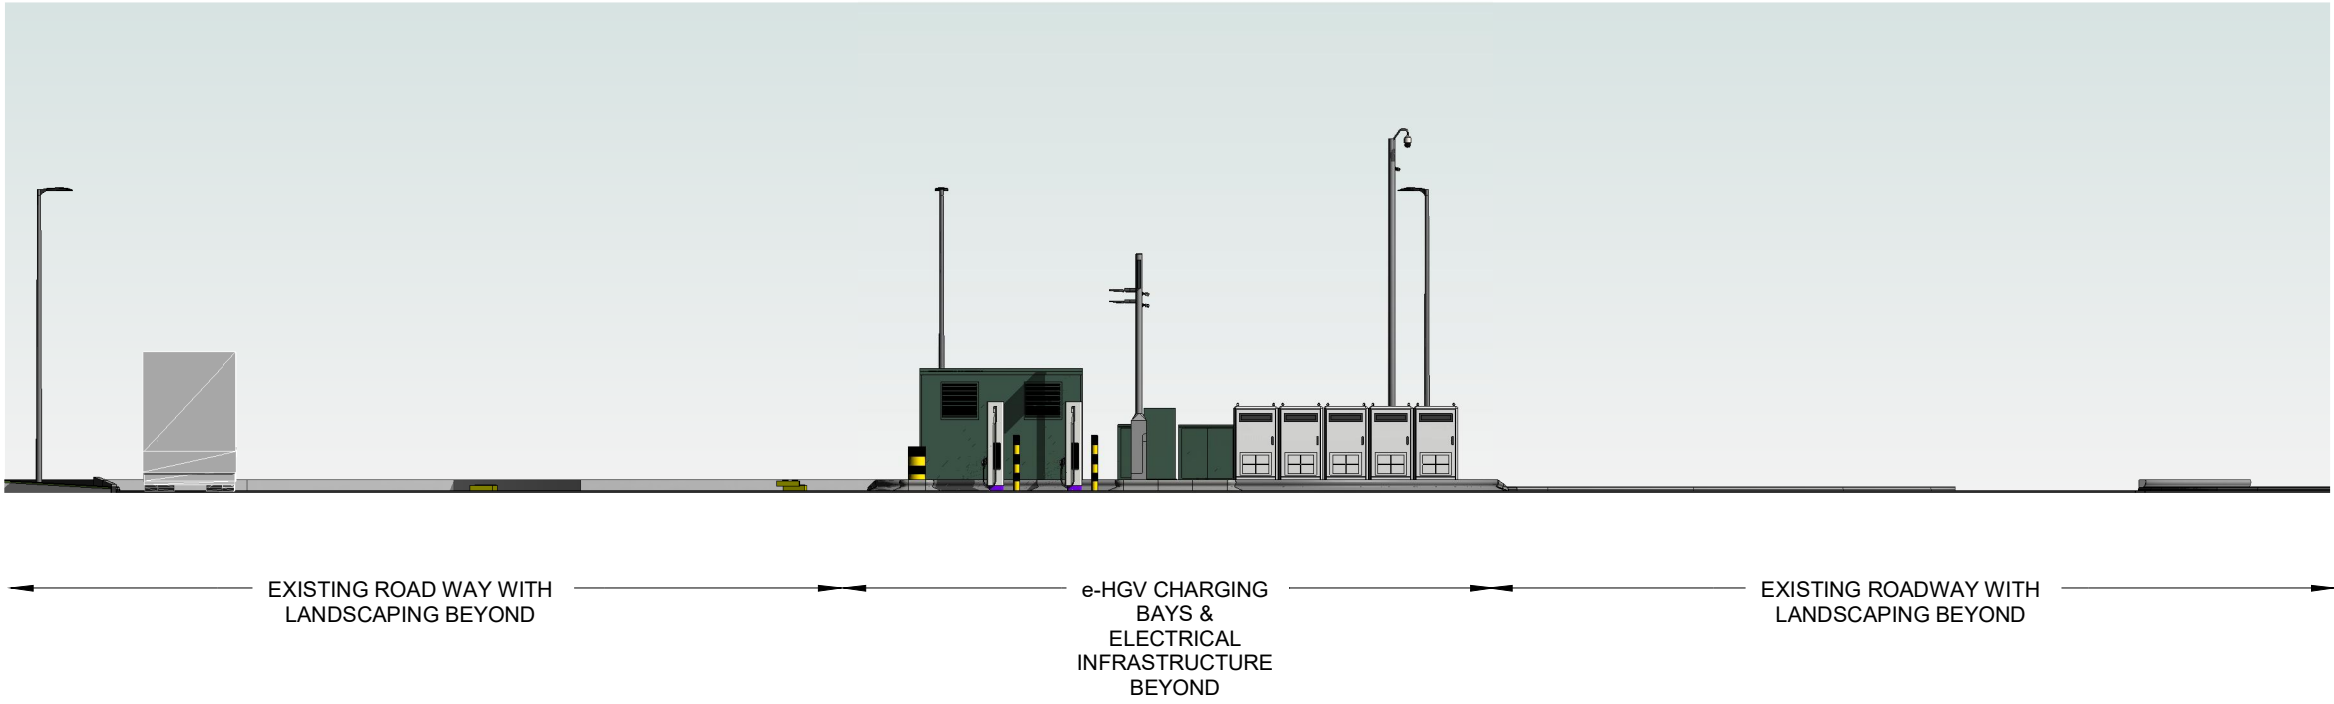

5 - Proposed Sectional Elevation 5 Infrastructure
1 : 200

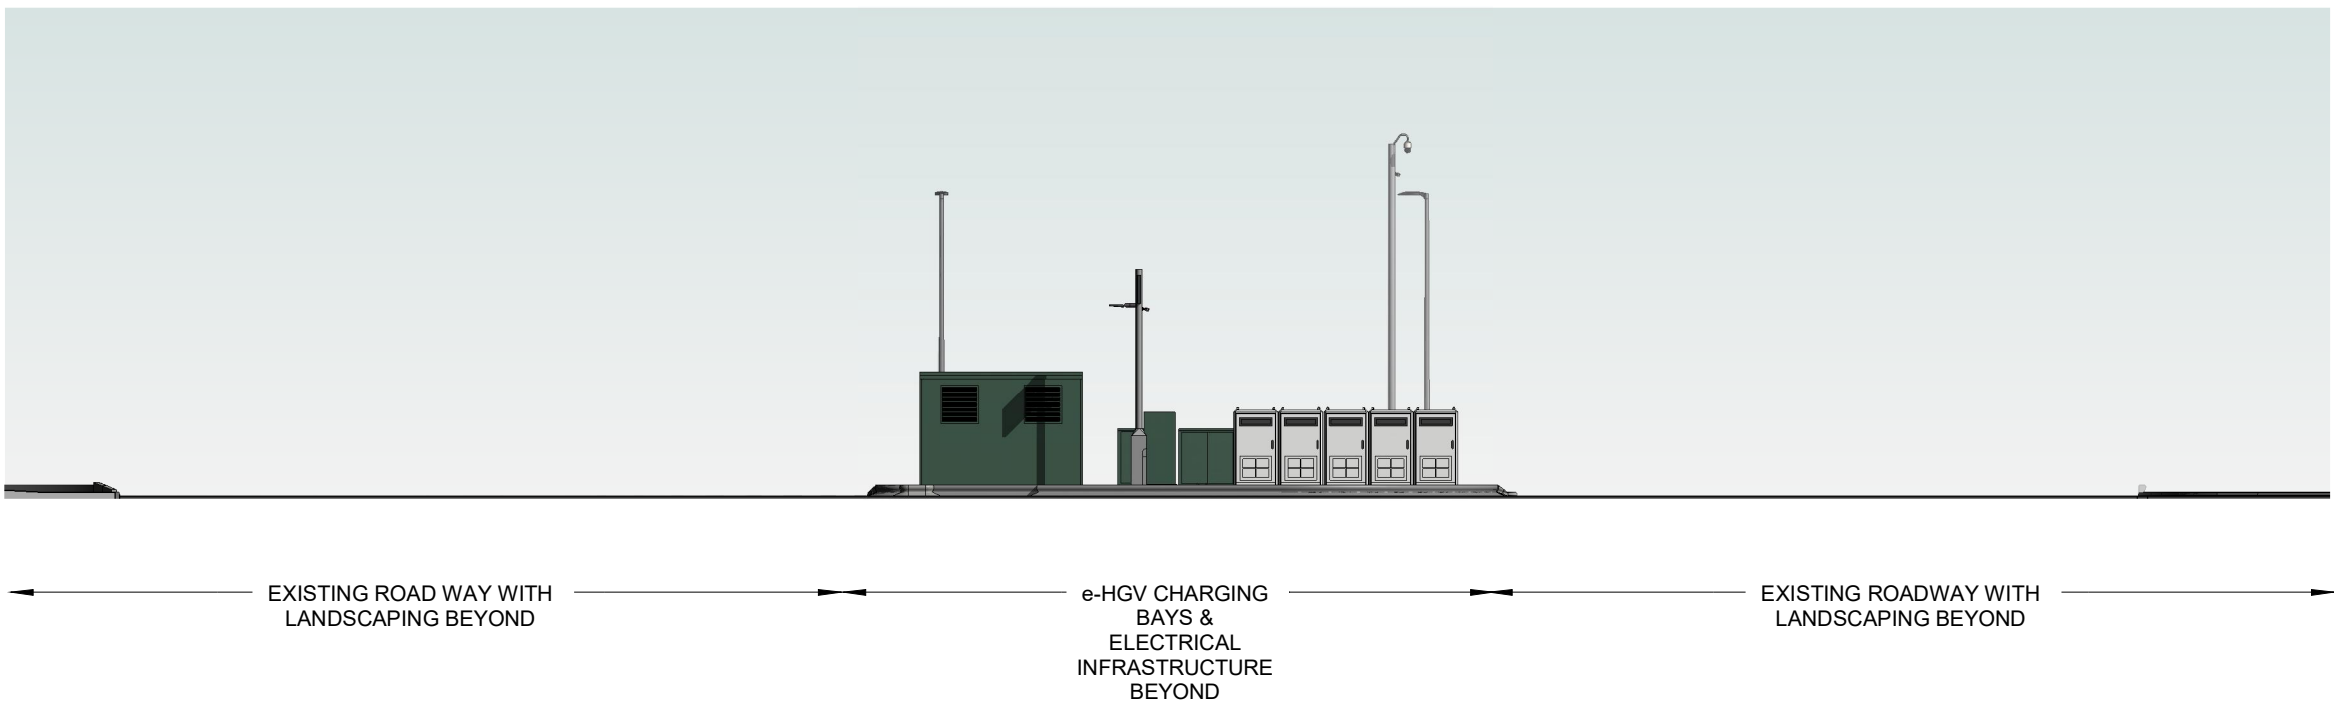

06 - Proposed Section Key
1 : 500

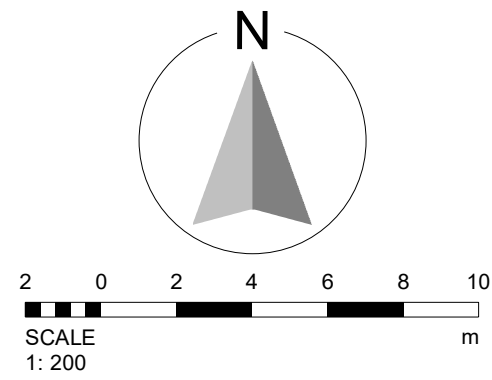

P1 Additional sectional elevation 5 illustrating the 02.12.24 SH SJH infrastructure added.

Revision	Date	By	Chk

All dimensions to be verified on site, and the Architect informed of any discrepancy. All drawings and specifications should be read in conjunction with the Health and Safety Plan; all conflicts should be reported to the appointed Principal Designer.



GRIDSERVE
e-HGV Hub - Baldock
A1(M),10, Radwell, Baldock, SG7 5TR

Sheet Name: Proposed Site Sections

Purpose of issue: Planning **Status:**

Date: 05/09/24 **Checked by:** SJH

Drawn by: RS **Scale @ A1:** As indicated

Project No: 1032 **Revision:** P1

Drawing No : 1032-BOW-A0-00-DR-A-0107