



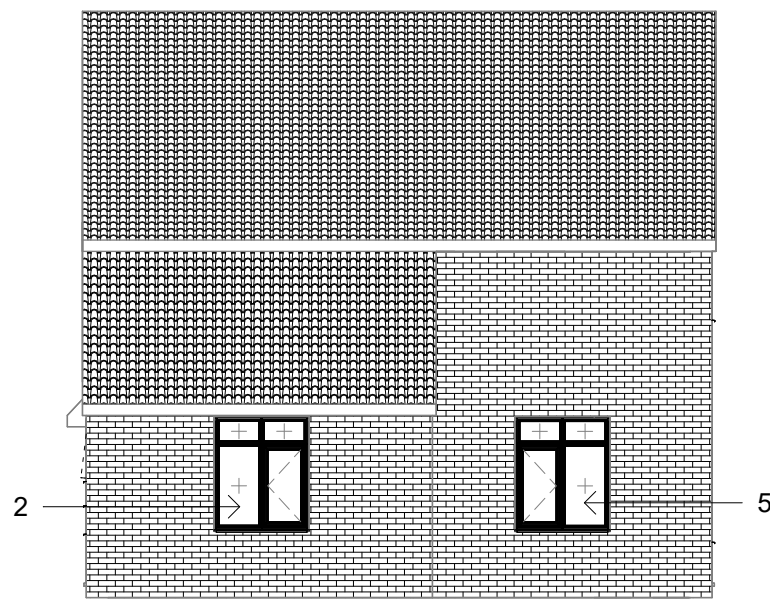


1 Front Proposed
1 : 100

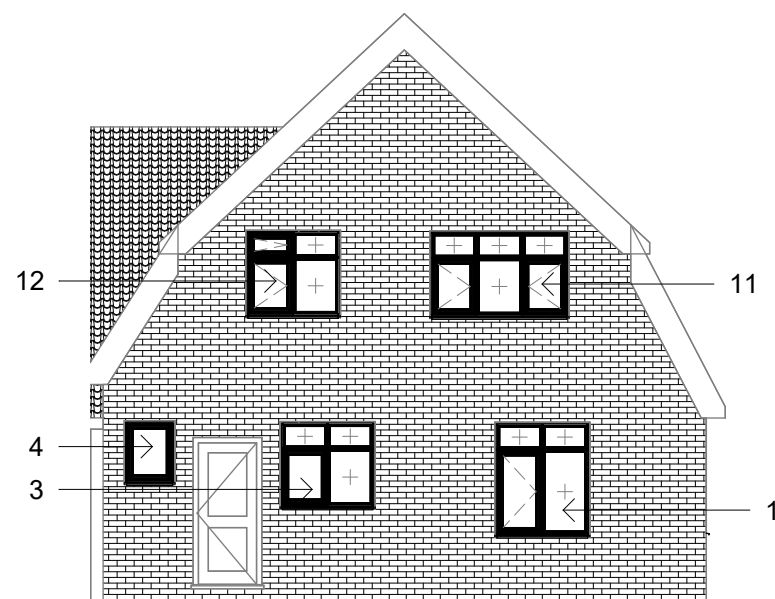

2 Left Proposed
1 : 100



3 Rear Proposed
1 : 100

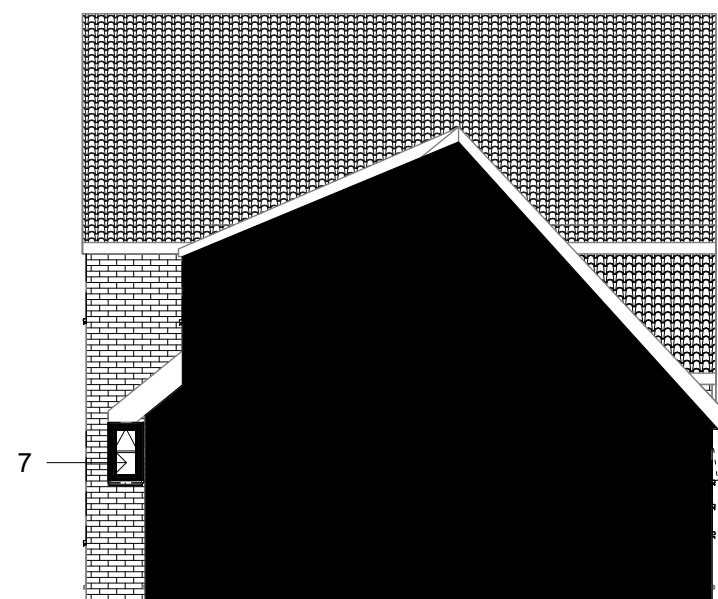

4 Right Proposed
1 : 100

Window Style Schedule

Window Number	Window Type	Window Width (mm)	Window Height (mm)	Window Colour	Window Material	Window Glazing	Sealed Unit Depth
1	Type D & A	1240	1485	Golden Oak	PVCu	TUF Clear Double	4-20-4
2	Type D & A	1240	1485	Golden Oak	PVCu	TUF Clear Double	4-20-4
3	Type E & A	1240	1120	Golden Oak	PVCu	TUF Clear Double	4-20-4
4	Type E	650	810	Golden Oak	PVCu	TUF Clear Double	4-20-4
5	Type D & A	1240	1485	Golden Oak	PVCu	TUF Clear Double	4-20-4
6	Type D & A	1240	1485	Golden Oak	PVCu	TUF Clear Double	4-20-4
7	Type E	470	800	Golden Oak	PVCu	STD Obscure Double - Cotswold	4-20-4
8	Type D	650	800	Golden Oak	PVCu	TUF Clear Double	4-20-4
9	Type D & A	1190	1120	Golden Oak	PVCu	TUF Obscure Double - Cotswold	4-20-4
10	Type D & A	1765	1090	Golden Oak	PVCu	STD Clear Double	4-20-4
11	Type D & A	1825	1125	Golden Oak	PVCu	STD Clear Double	4-20-4
12	Type D & A	1234	1120	Golden Oak	PVCu	STD Clear Double	4-20-4

Contract No.

FHI 118414

Site Address -

173 Jackmans Place
Letchworth
Hertfordshire
SG6 1RG

Drawing No.

2 of 4

Proposed Elevations

All Dimensions in mm

Scale: 1 : 100

Signed Off on - 11/07/2024

Review on -



First Home Improvements
Station Road Industrial
Estate Lenwade Norfolk
NR9 5LY

© Drawings, associated documentation and intellectual property is protected under copyright law.
All documentation by First Home Improvements prohibits unauthorised actions such as (but not limited to) the re-issuing and re-production thereof without prior consent.

Scale 1:100

Scale 1:50