



EXISTING STREET SCENE

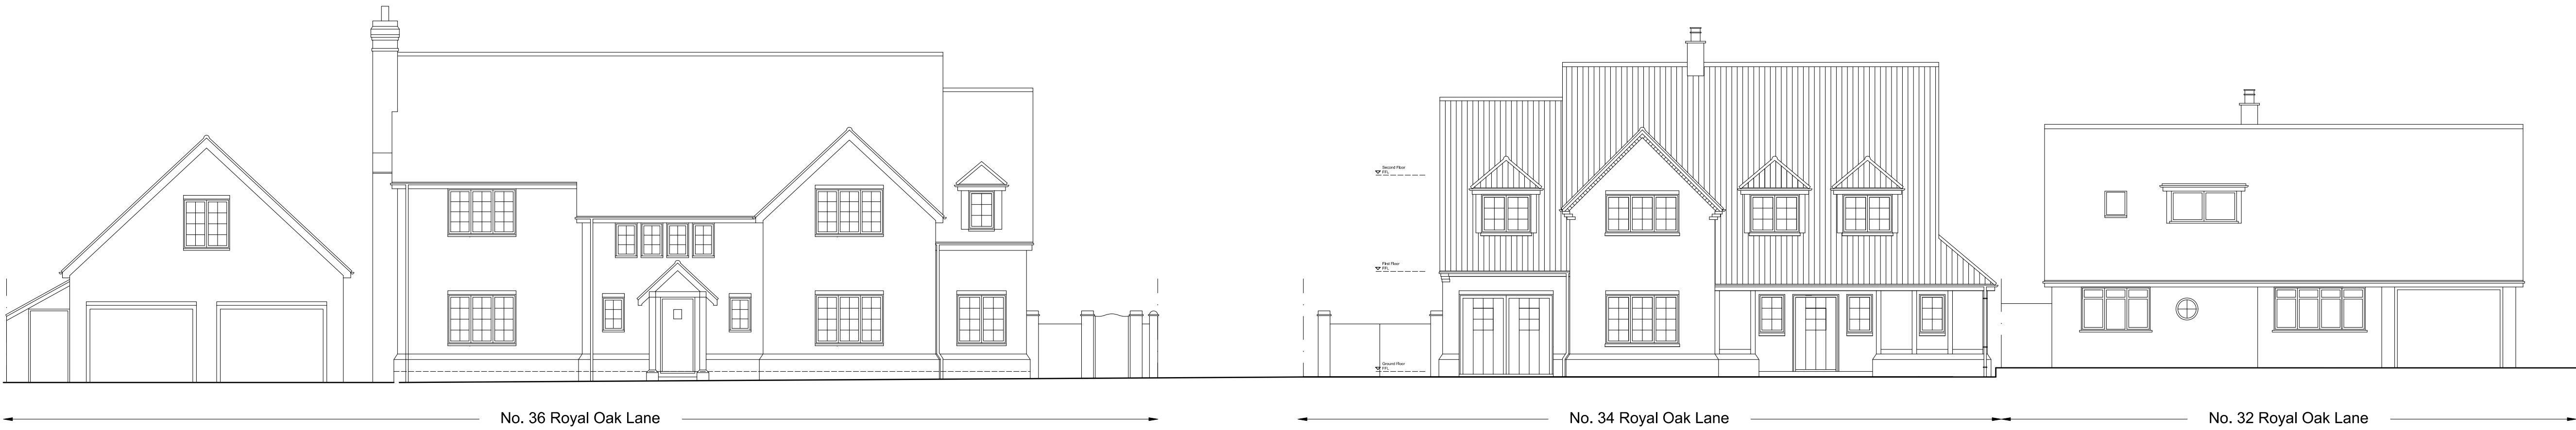


PROPOSED STREET SCENE

DESIGN AND APPEARANCE

Brick piers in soft red facing brickwork 450mm x 450mm square and 1650mm high. Capped with a tile creasing and brick on edge detail. Vehicle and pedestrian gates in cast iron and painted in black.

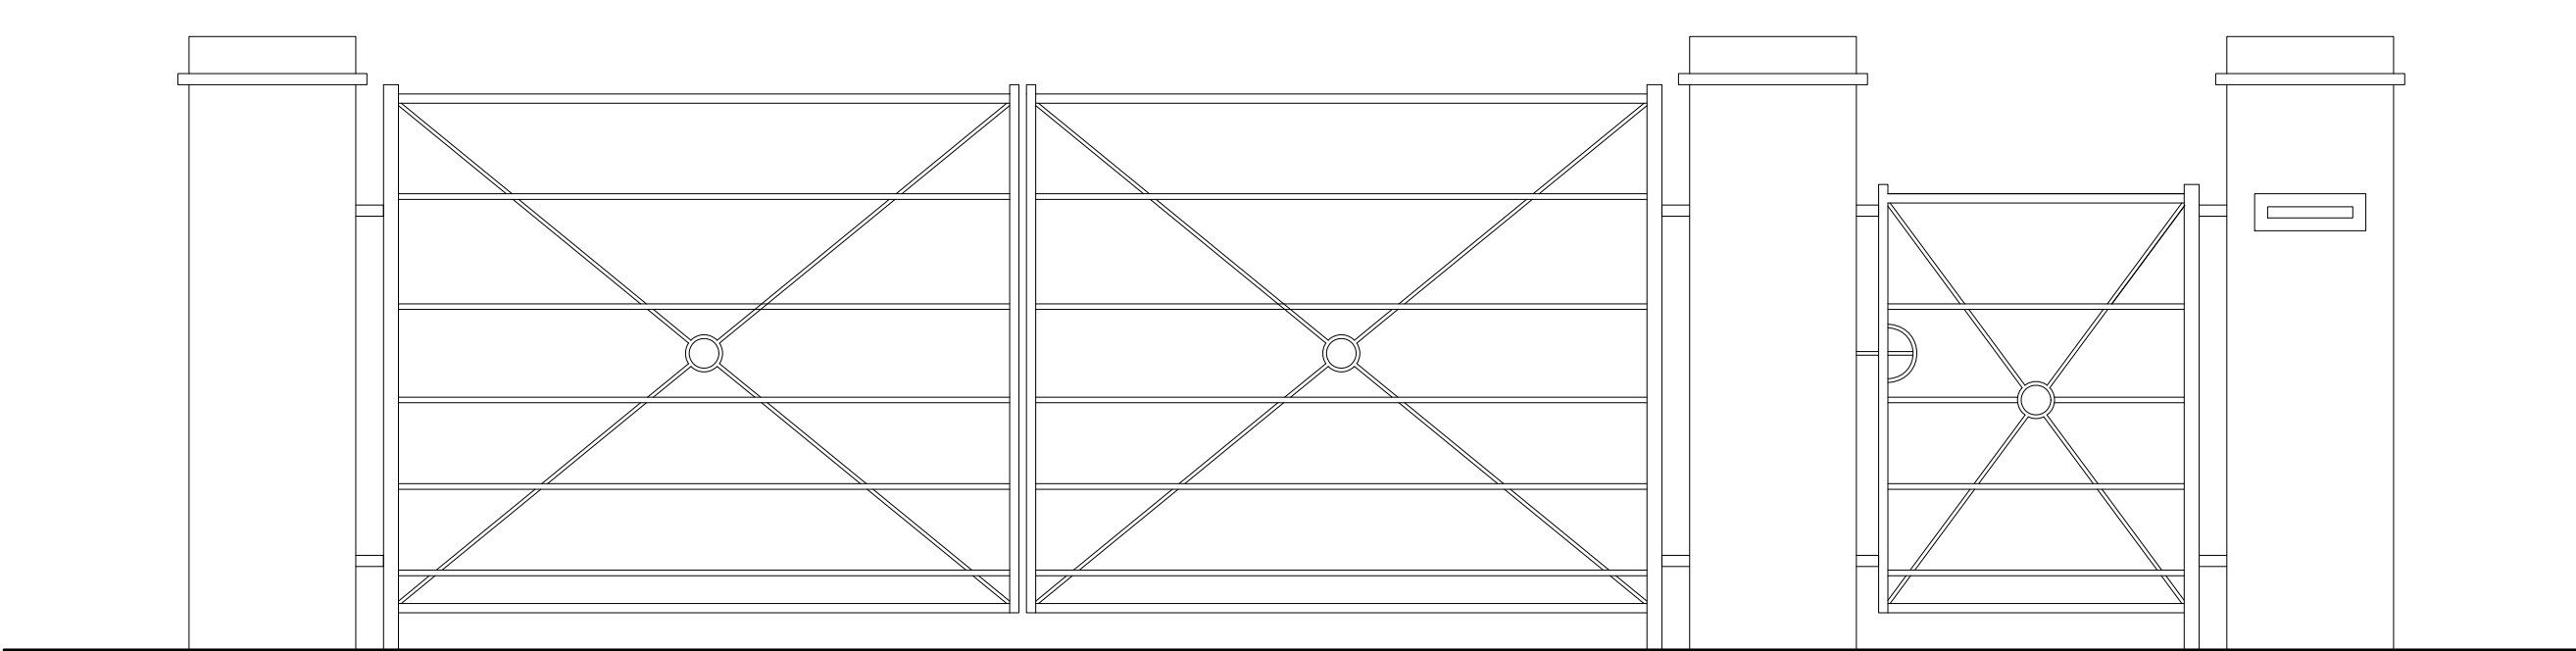

PROPOSED ENTRANCE GATES AND BRICK PIERS @ 1:20 SCALE

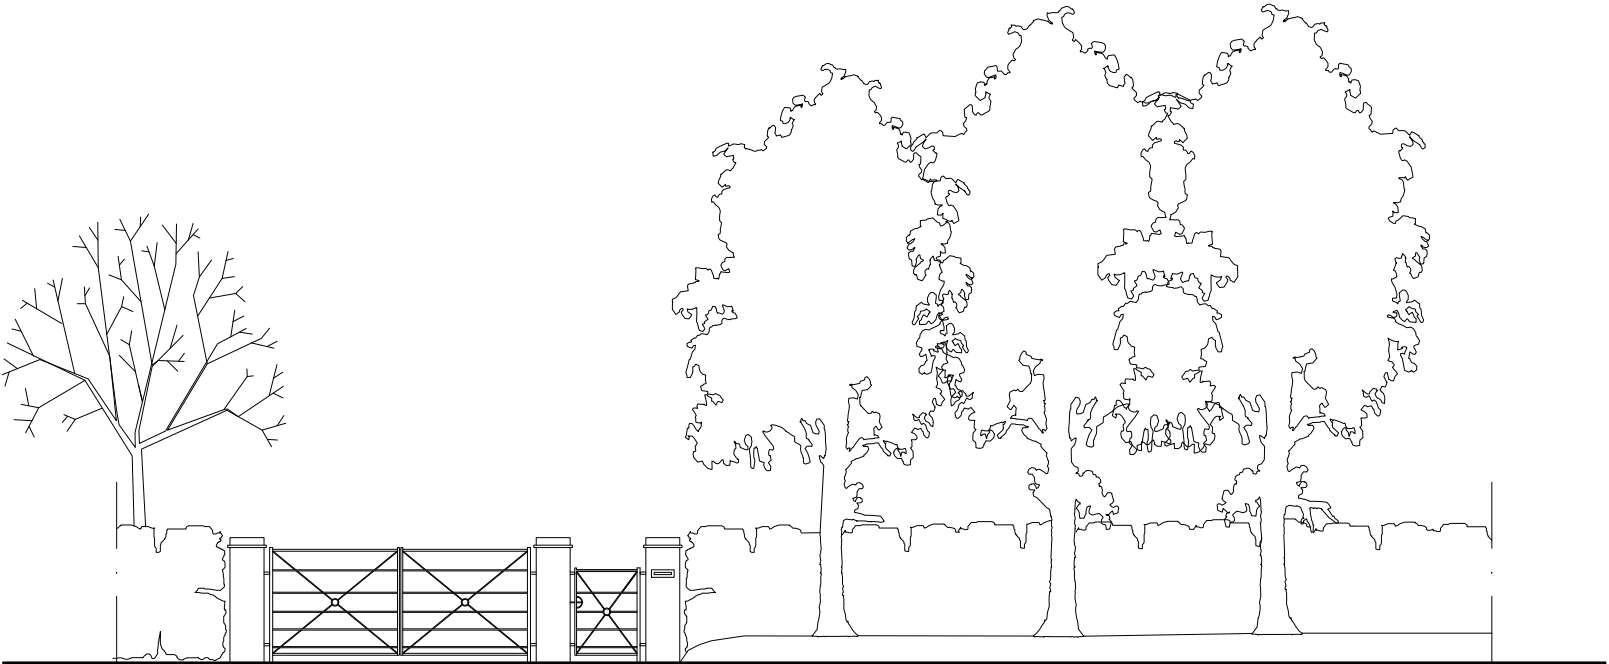

PROPOSED ENTRANCE GATES



GENERAL NOTES	
No.	Description
01	Check all dimensions on site
02	Walls existing
03	Walls proposed
04	EXTERNAL MATERIALS EXTENSION ROOF: Plain clay tile roof and lead flat roof. EXTENSION WALLS: Red facing brickwork. EXTENSION WINDOWS: French grey uPVC timber style windows with flush casements and equal sight lines EXTENSION DOORS: French grey uPVC timber style doors with flush casements and equal sight lines. ROOFLIGHTS: Powder coated aluminium glazed roof light finished in grey. RAINWATER GOODS: Black aluminium half round gutters and rainwater pipes.

REVISIONS		
Rev.	Date	Description
A	Feb 25	Front gate details added

W

B

S

WHITEBRICK

29b Hermitage Road,
Hitchin, Hertfordshire, SG5 1BY.
info@whitebrick.studio

CLIENT
Mr and Mrs Weatherall Morris

PROJECT
Extension and Alterations at 34 Royal Oak Lane, Pirton, Hitchin, Hertfordshire, SG5 3QT

DRAWING TITLE
Existing and Proposed Street Scene

INFORMATION	
Job ref	2201
Drawing no.	2201-07A
Scale	1:100, 1:20 @ ISOA1
Date	Oct 22
Drawn	CWM