


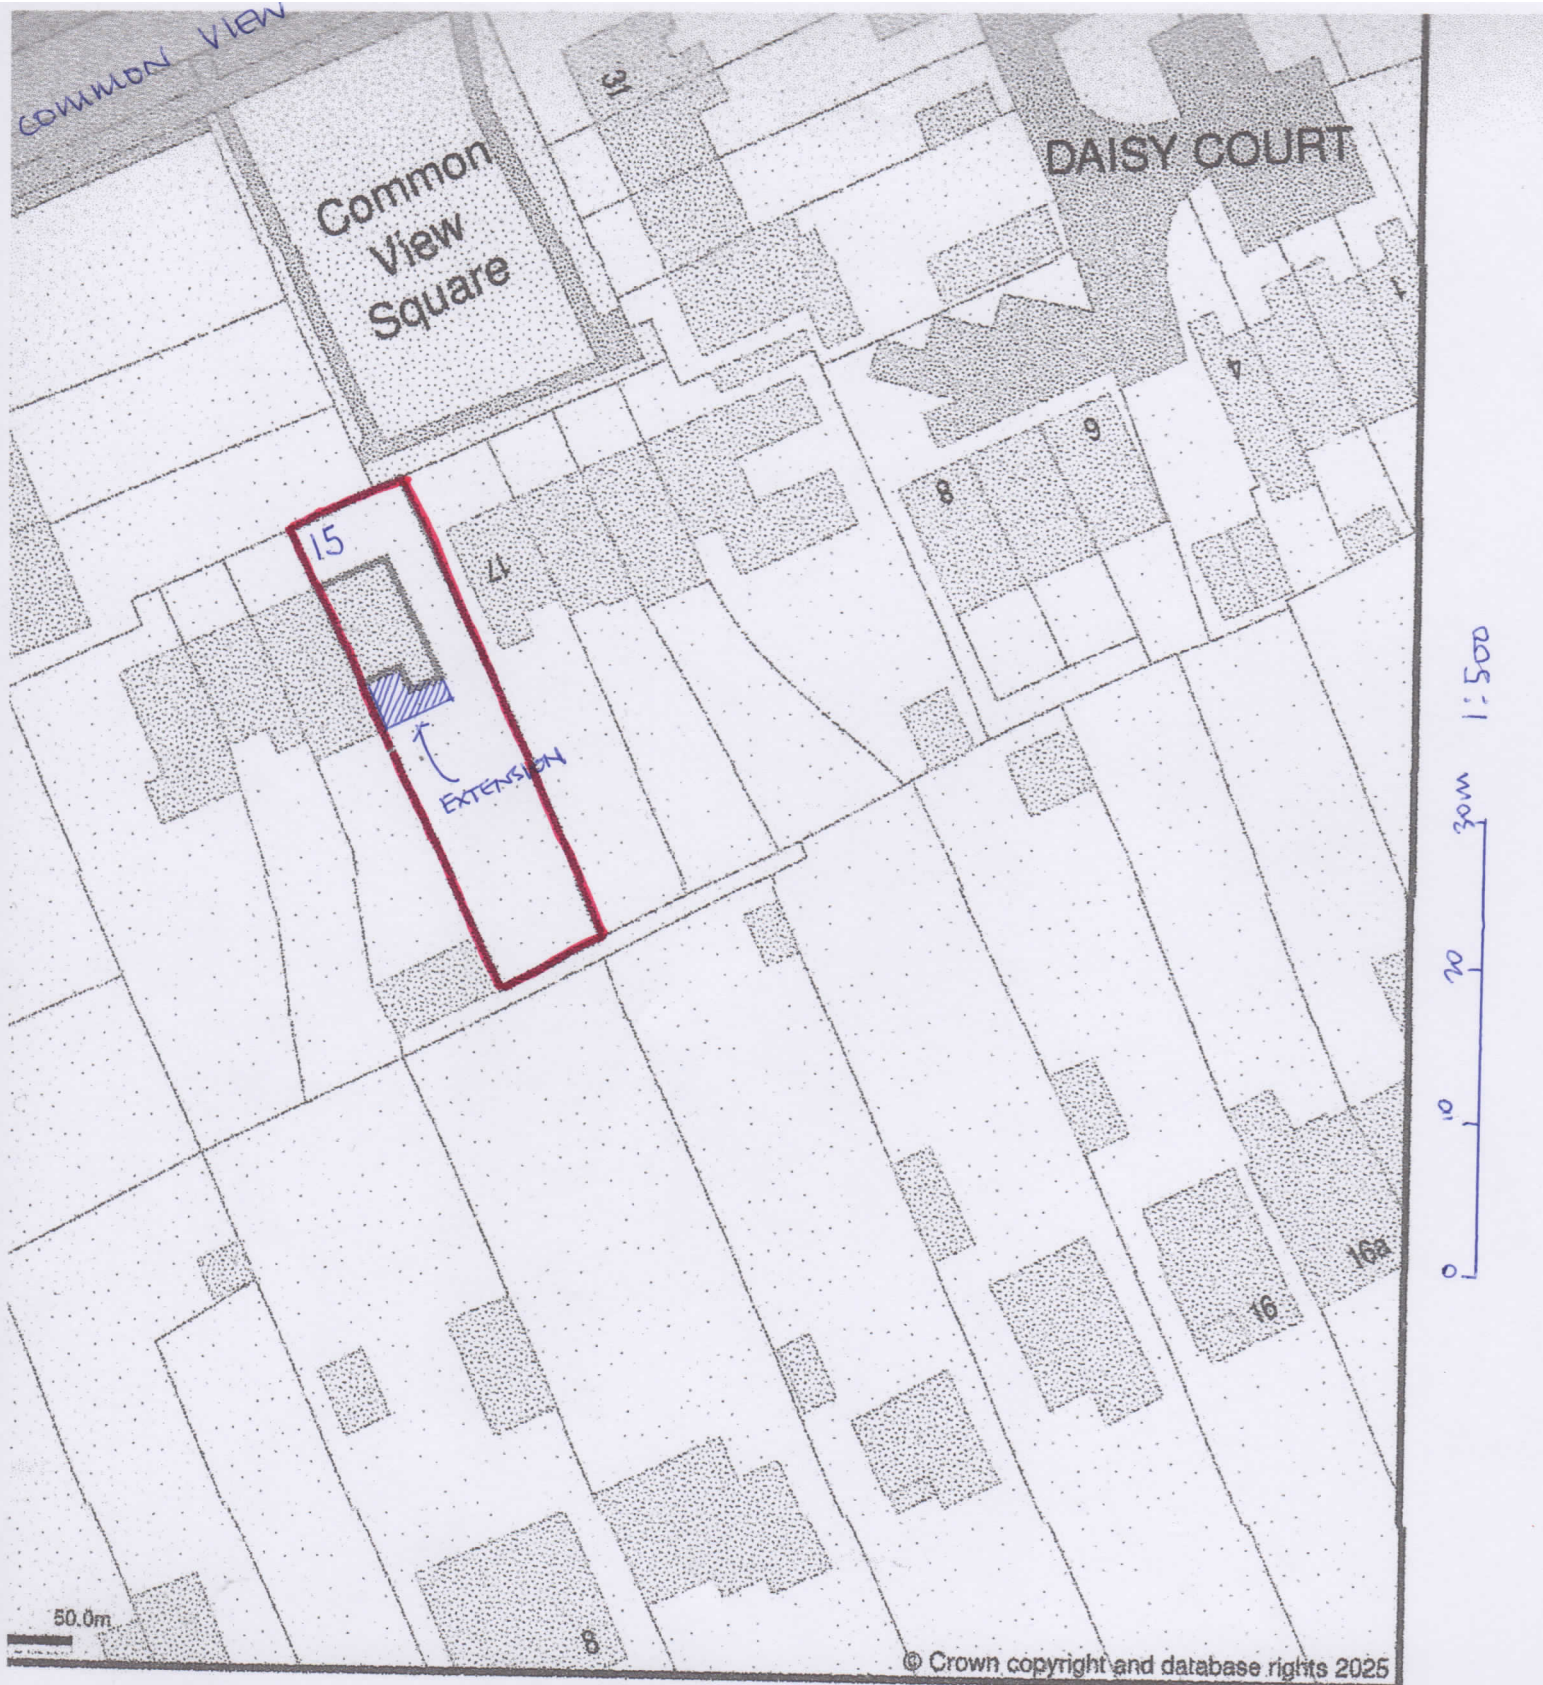

JEREMY WILLIAMS LEROY
RIBA CHARTERED ARCHITECT

NO 1 THE LIMES HITCHIN HERTS SG5 2AY
TEL/FAX 01462 624740

15 COMMON VIEW
LETCWORTH

SINGLE STOREY REAR EXTENSION

BLOCK PLAN

JAN 2025

1:500@ A3

B1