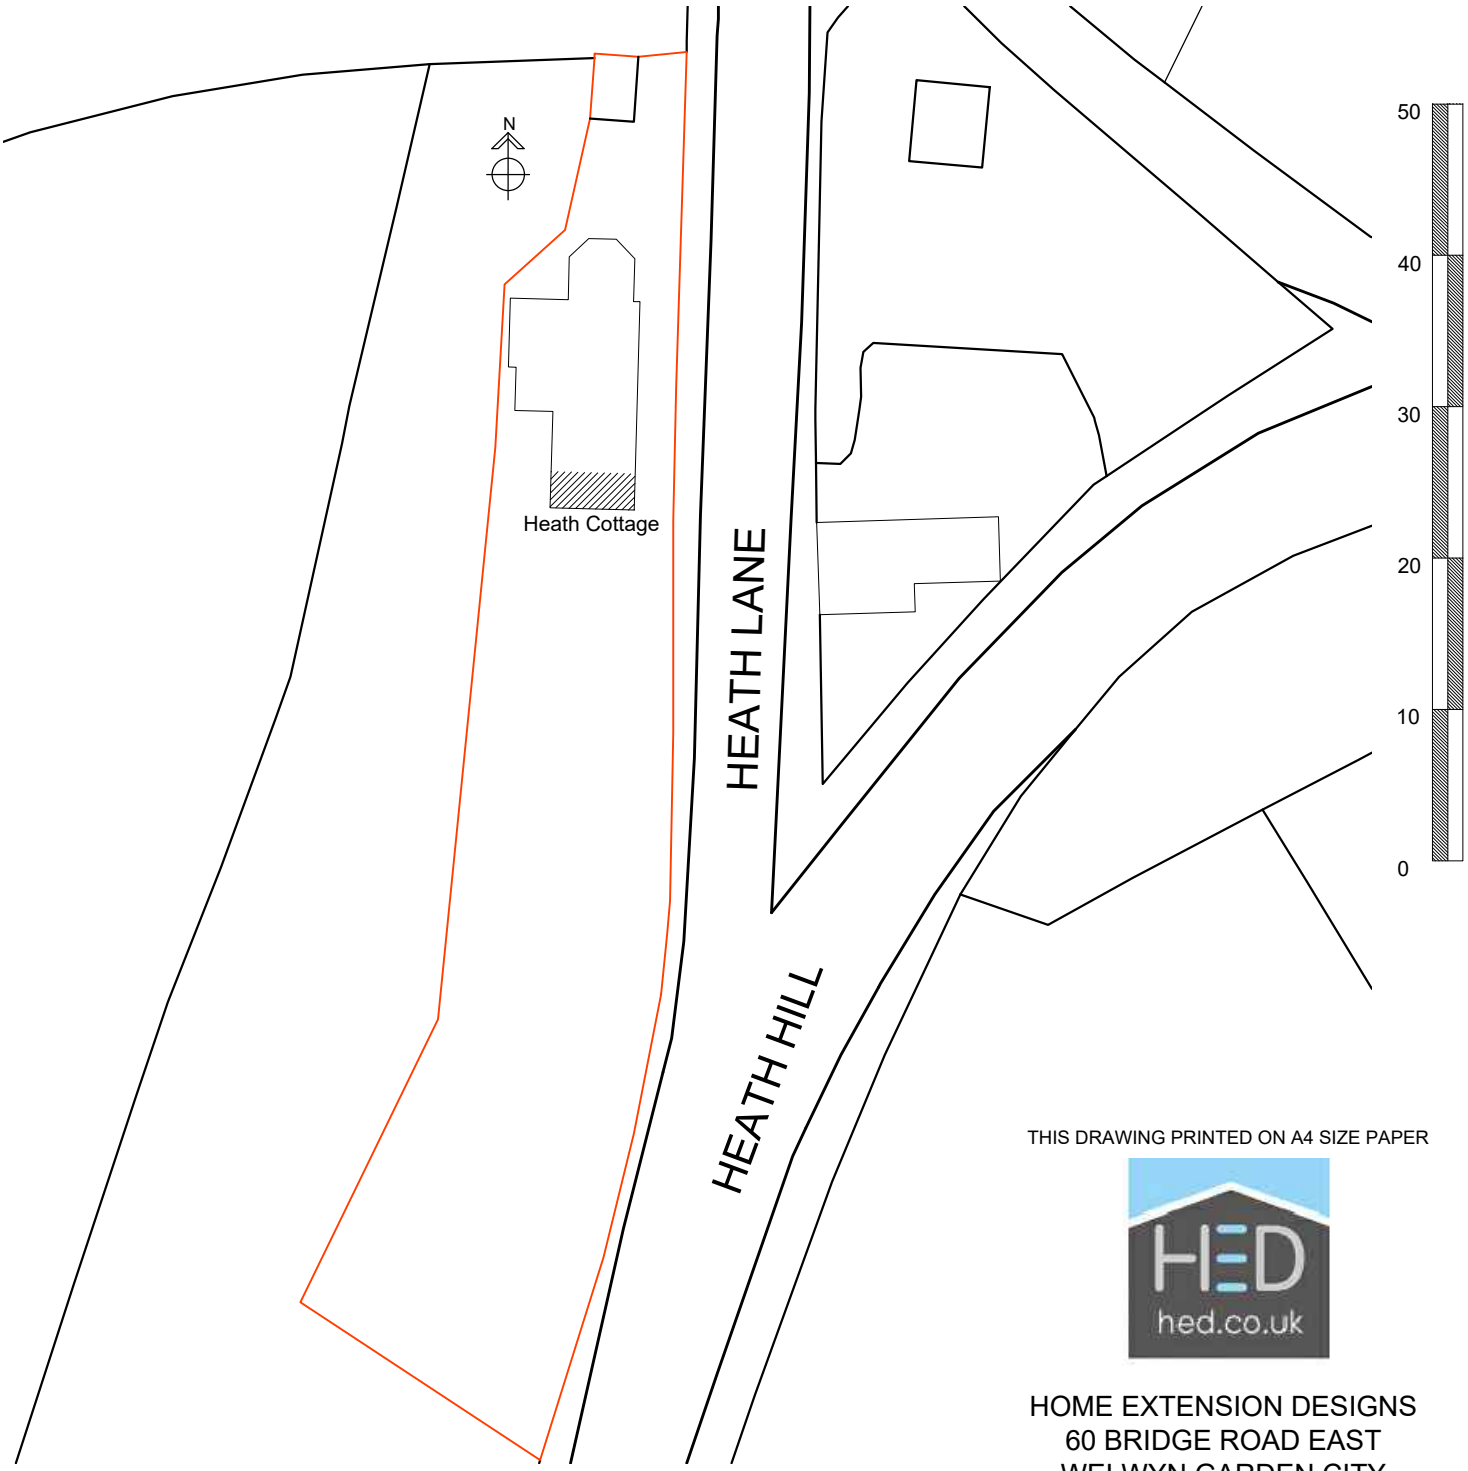

Ordnance Survey (c) Crown Copyright 2018. All rights reserved. Licence number 100022432

THIS DRAWING PRINTED ON A4 SIZE PAPER

HOME EXTENSION DESIGNS
60 BRIDGE ROAD EAST
WELWYN GARDEN CITY
HERTS AL7 1JU
tel : 01707 393971
fax : 01707 393980
e:stuartc@hed.co.uk

BLOCK PLAN

1:500

0 10 20 30 40 50

Project: Heath Cottage, Heath Lane, Codicote

Drawing Title: BLOCK PLAN

Drawn By:	NIALL	Scale: 1:500	Date: Feb 2018
Drg Status:	PLANNING		Checked:
Drawing No:	4367-OS2		Revision: