




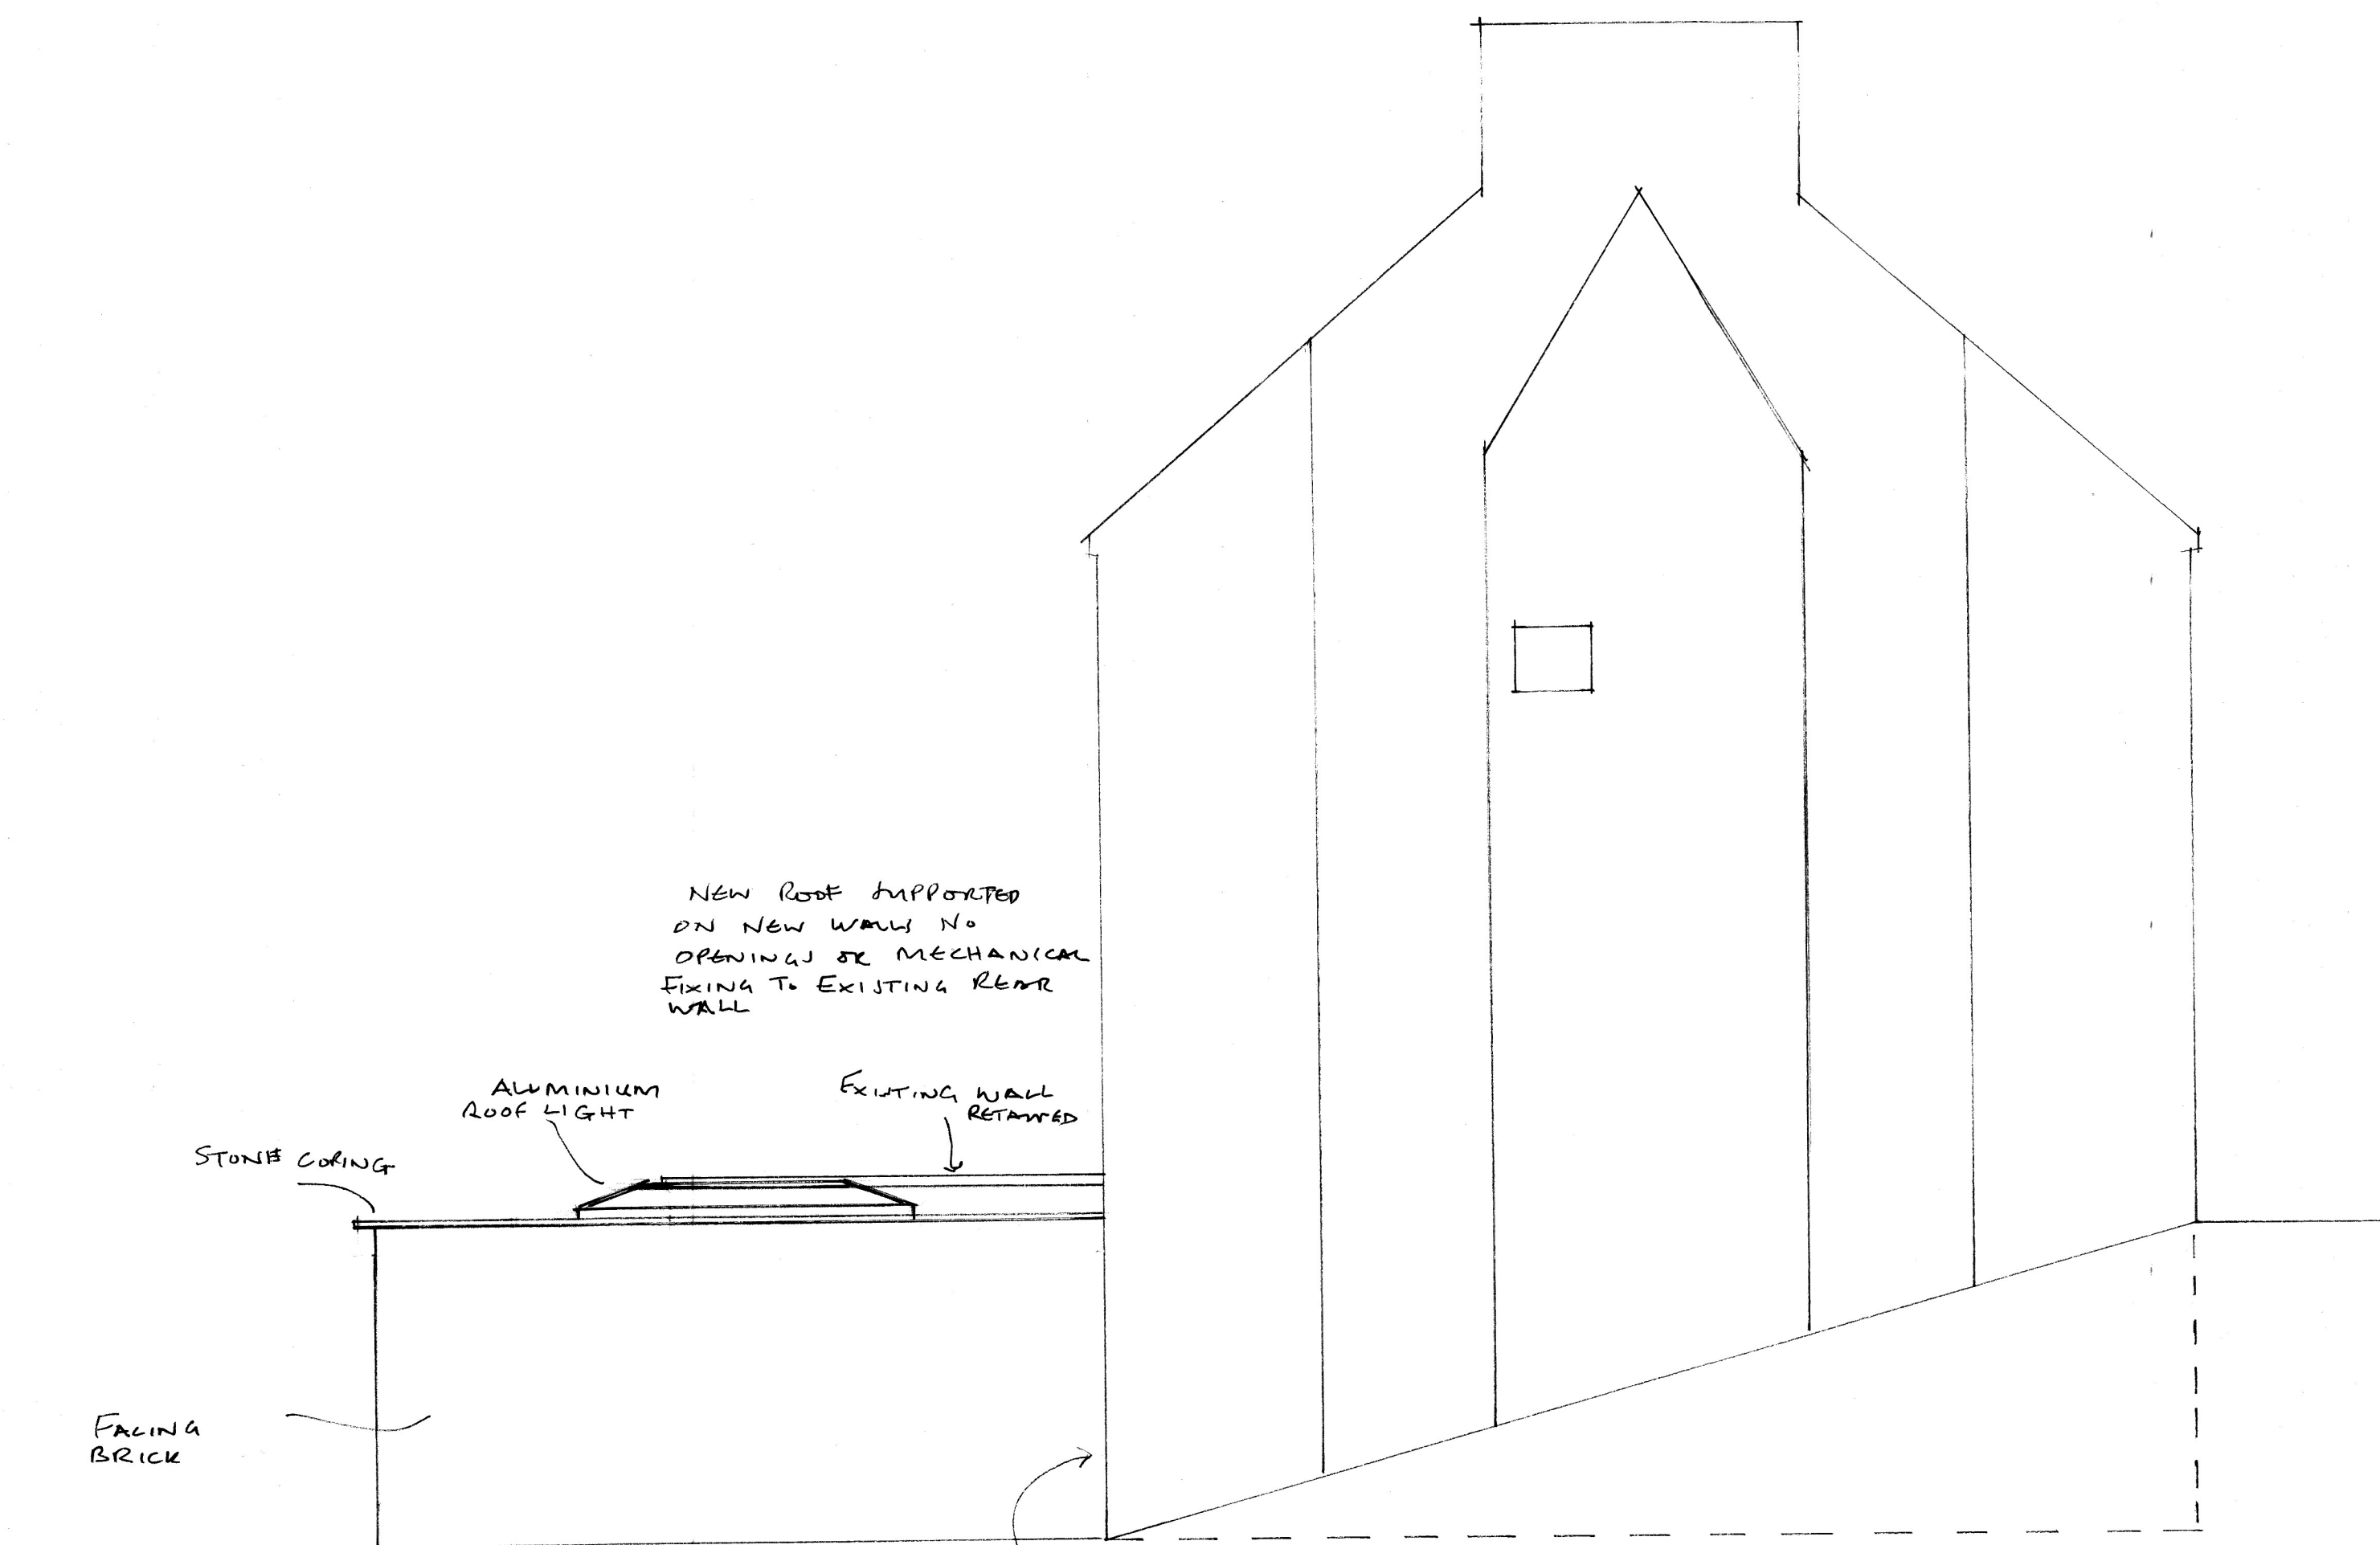


PROPOSED CHASE ELEVATION

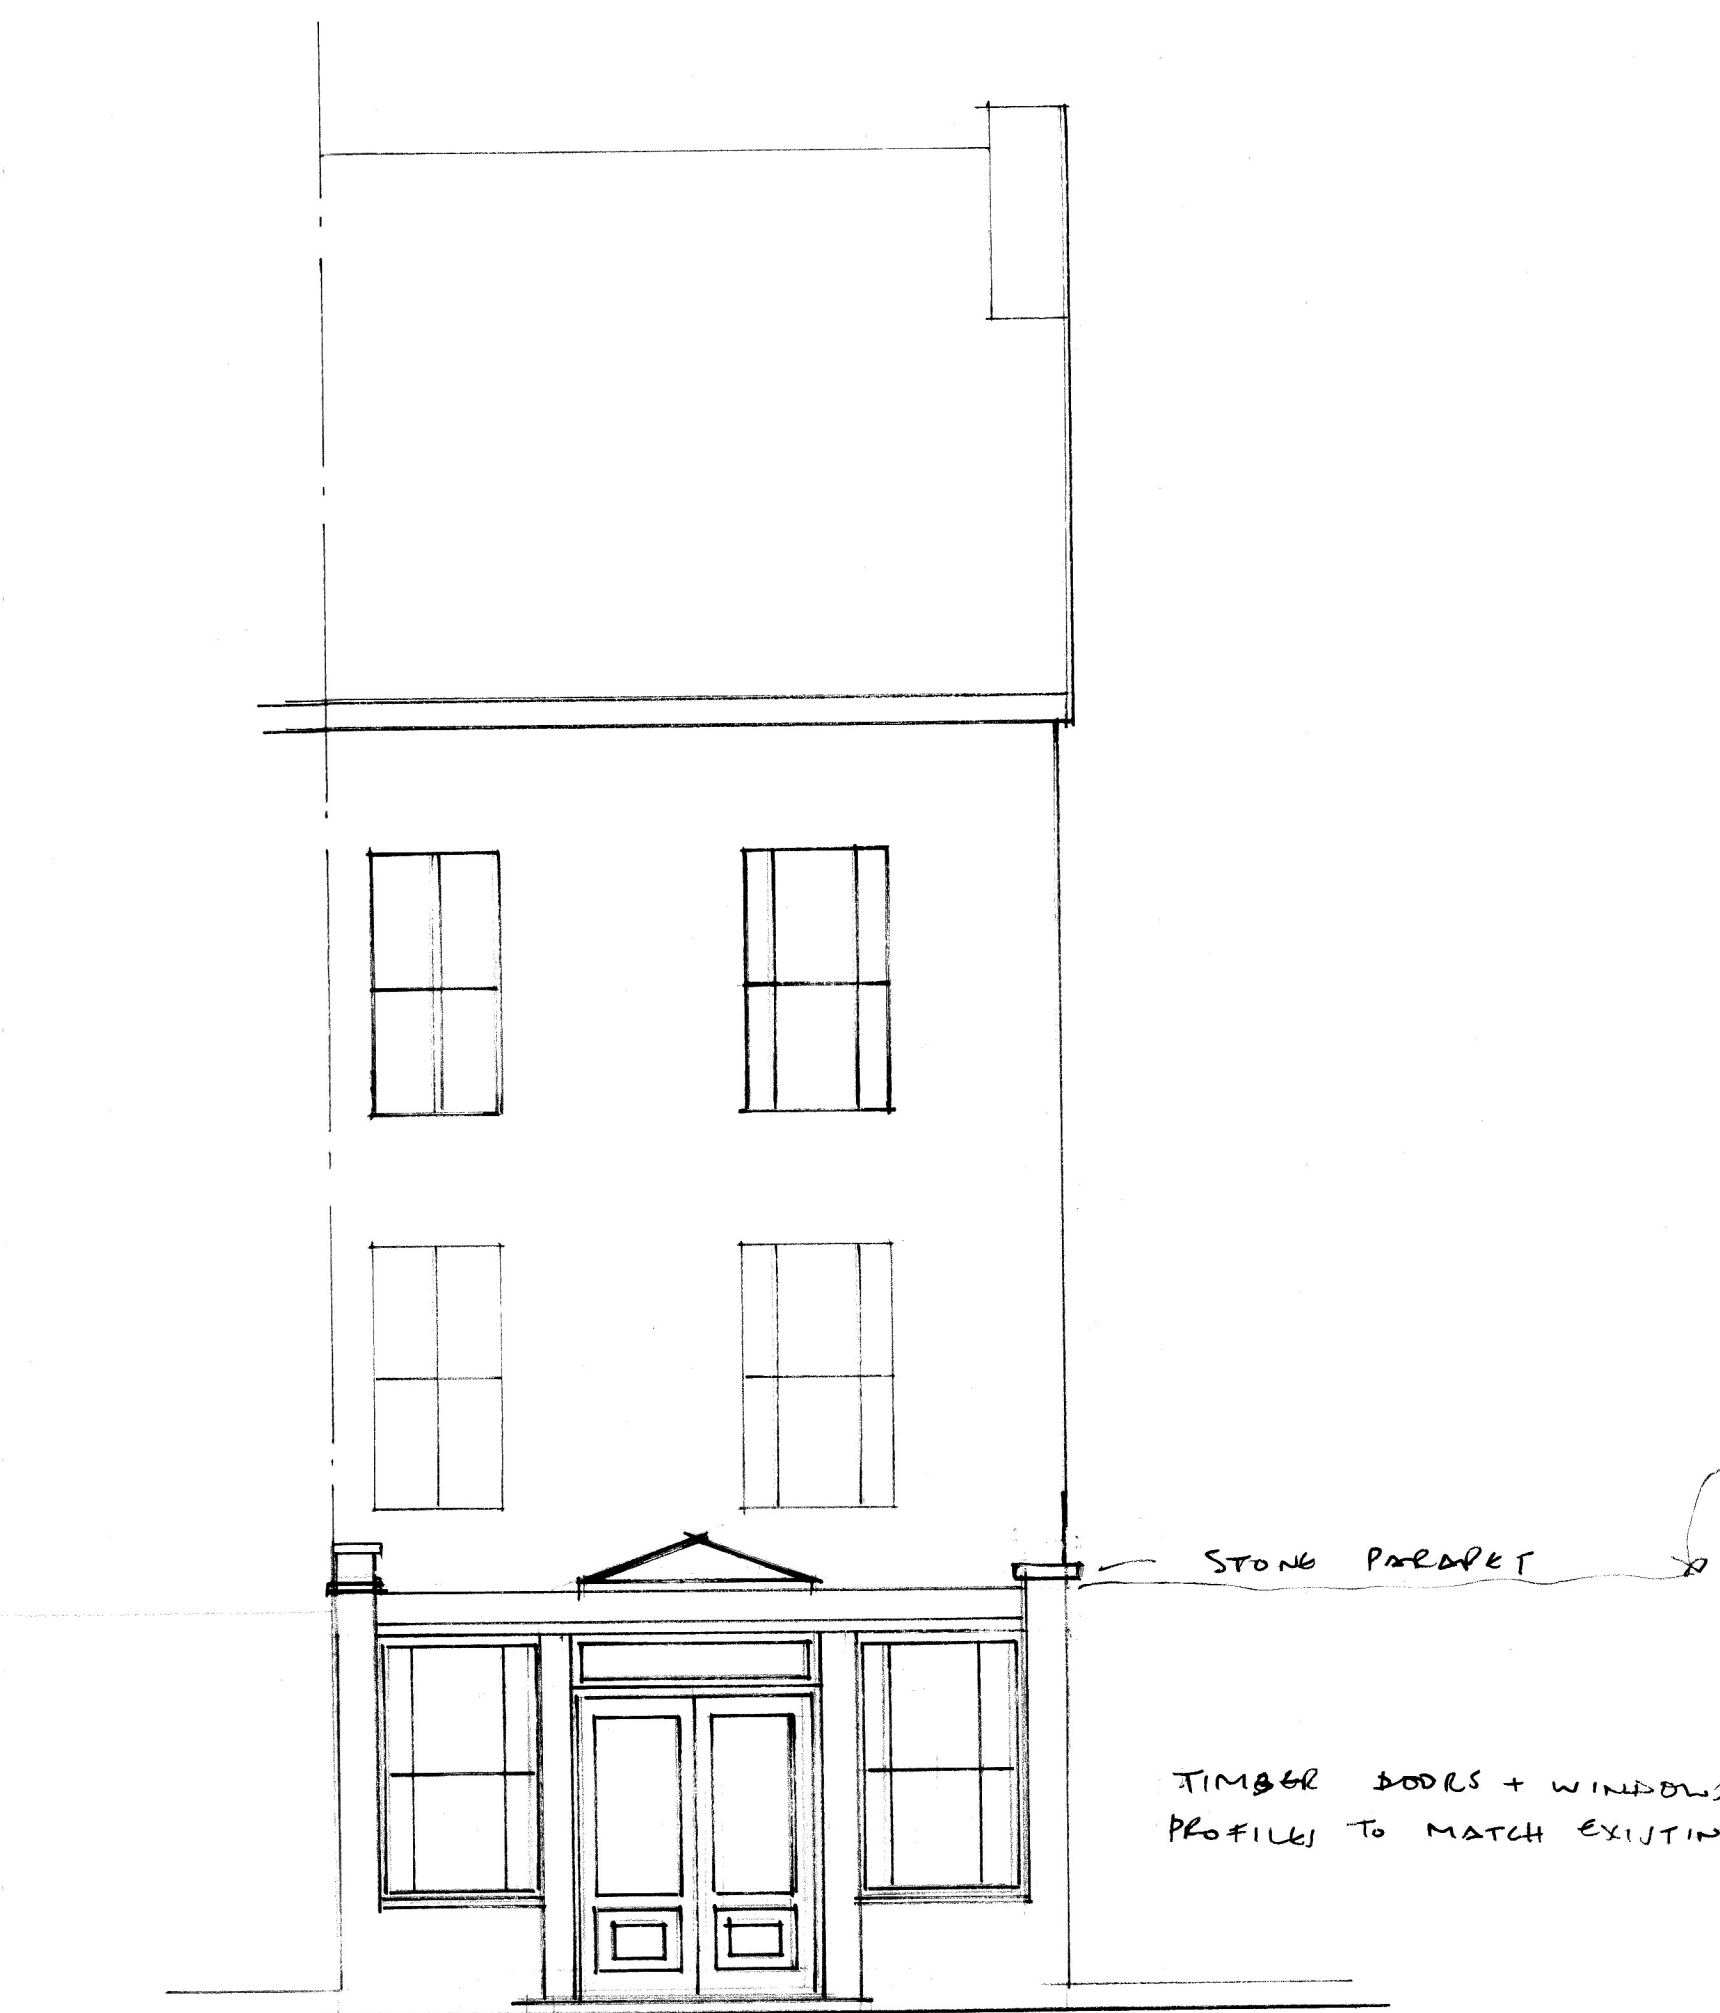

PROPOSED REAR

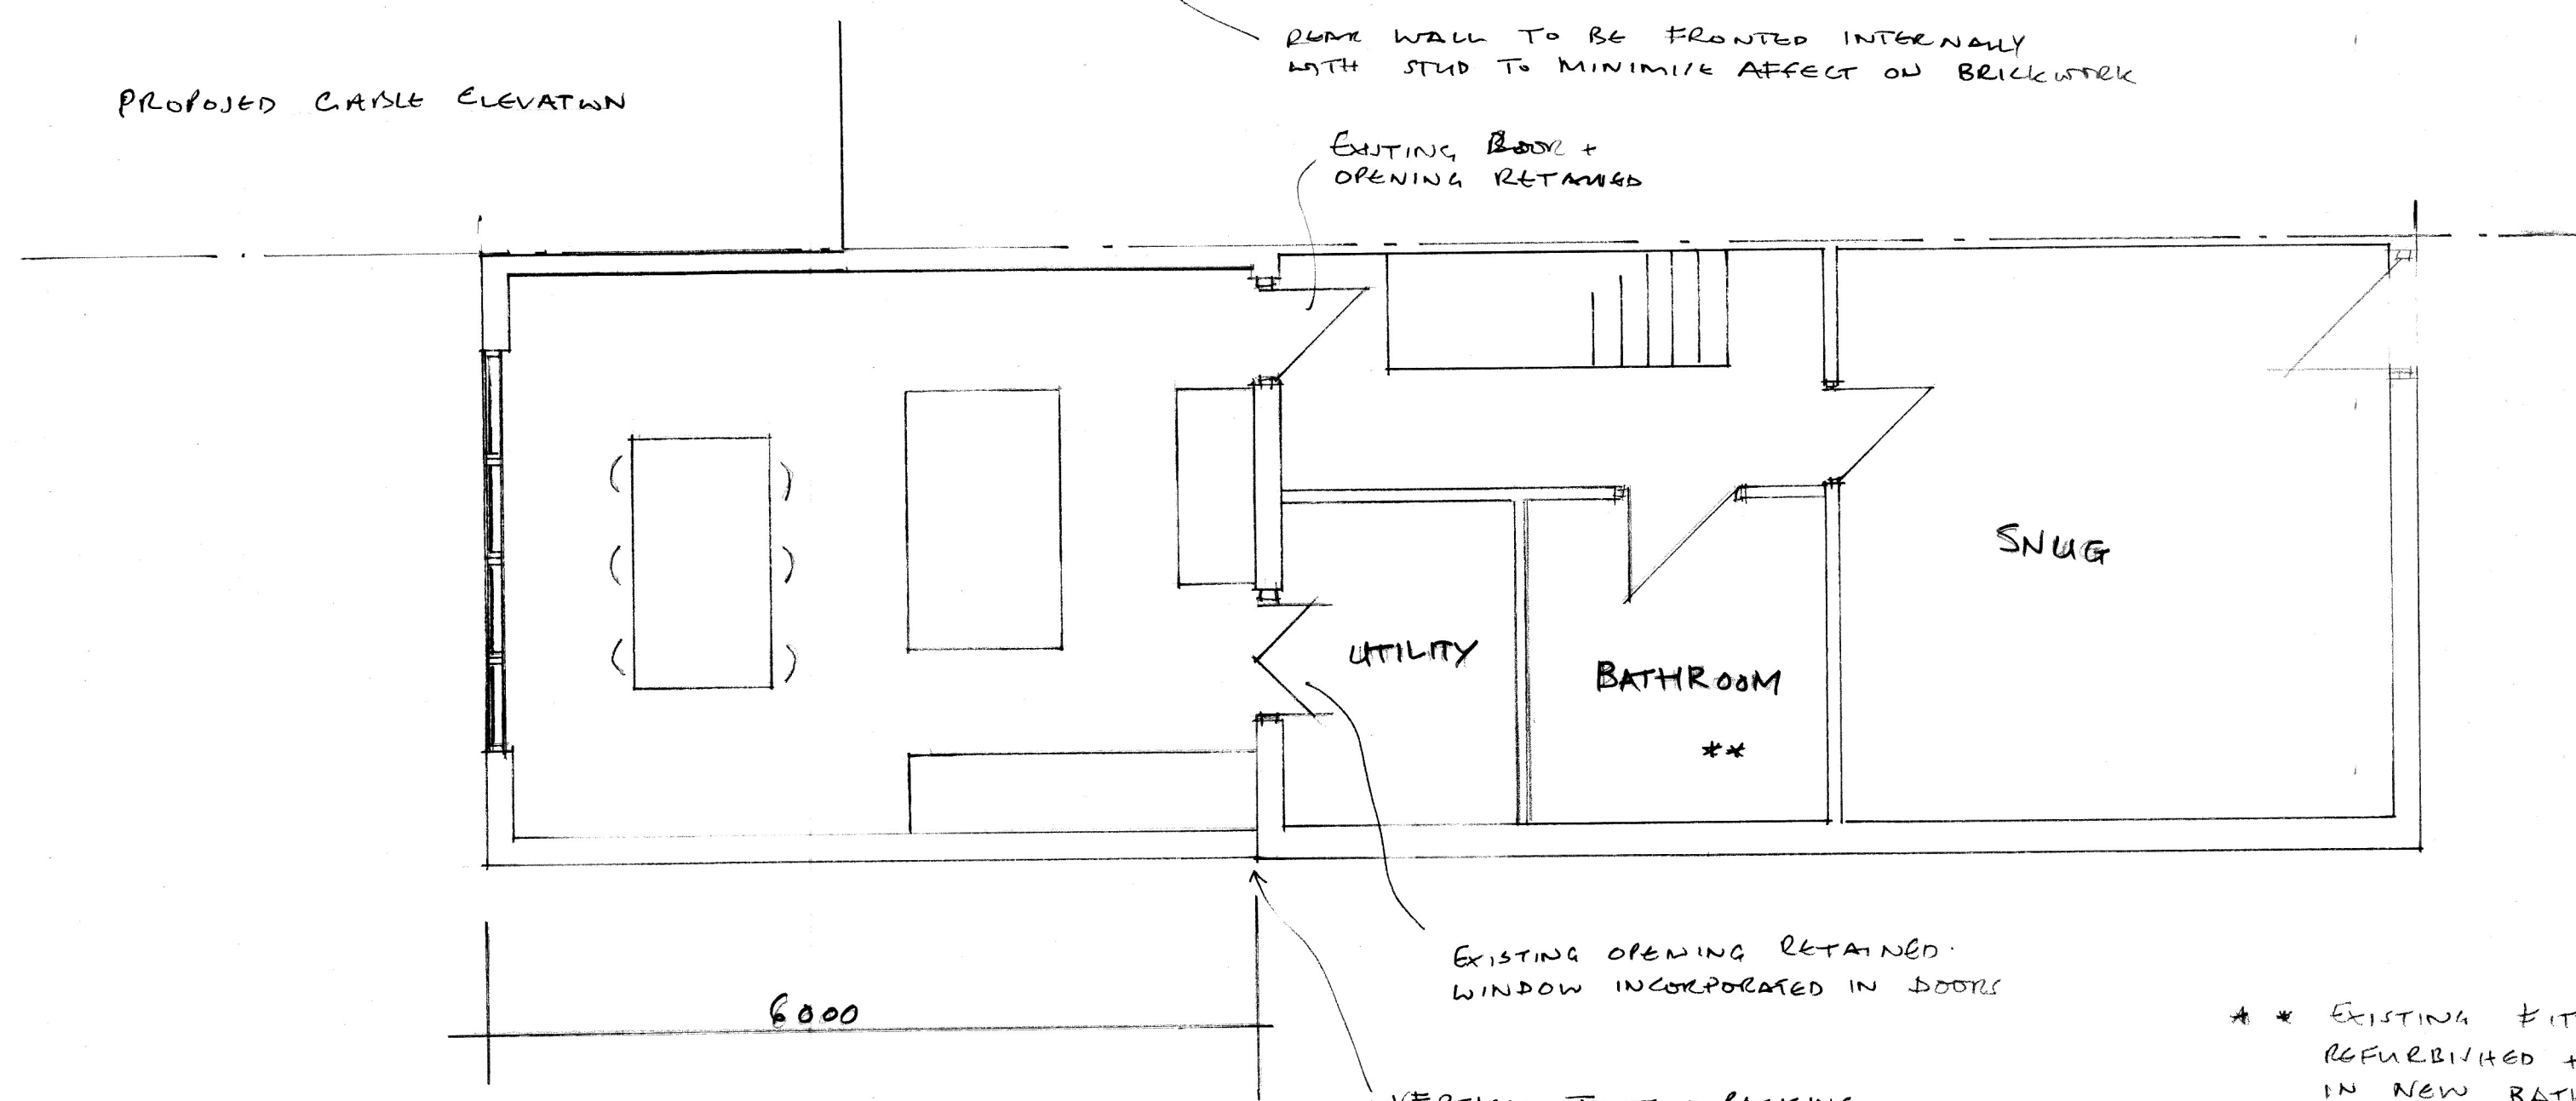

PROPOSED LOWER GROUND FLOOR

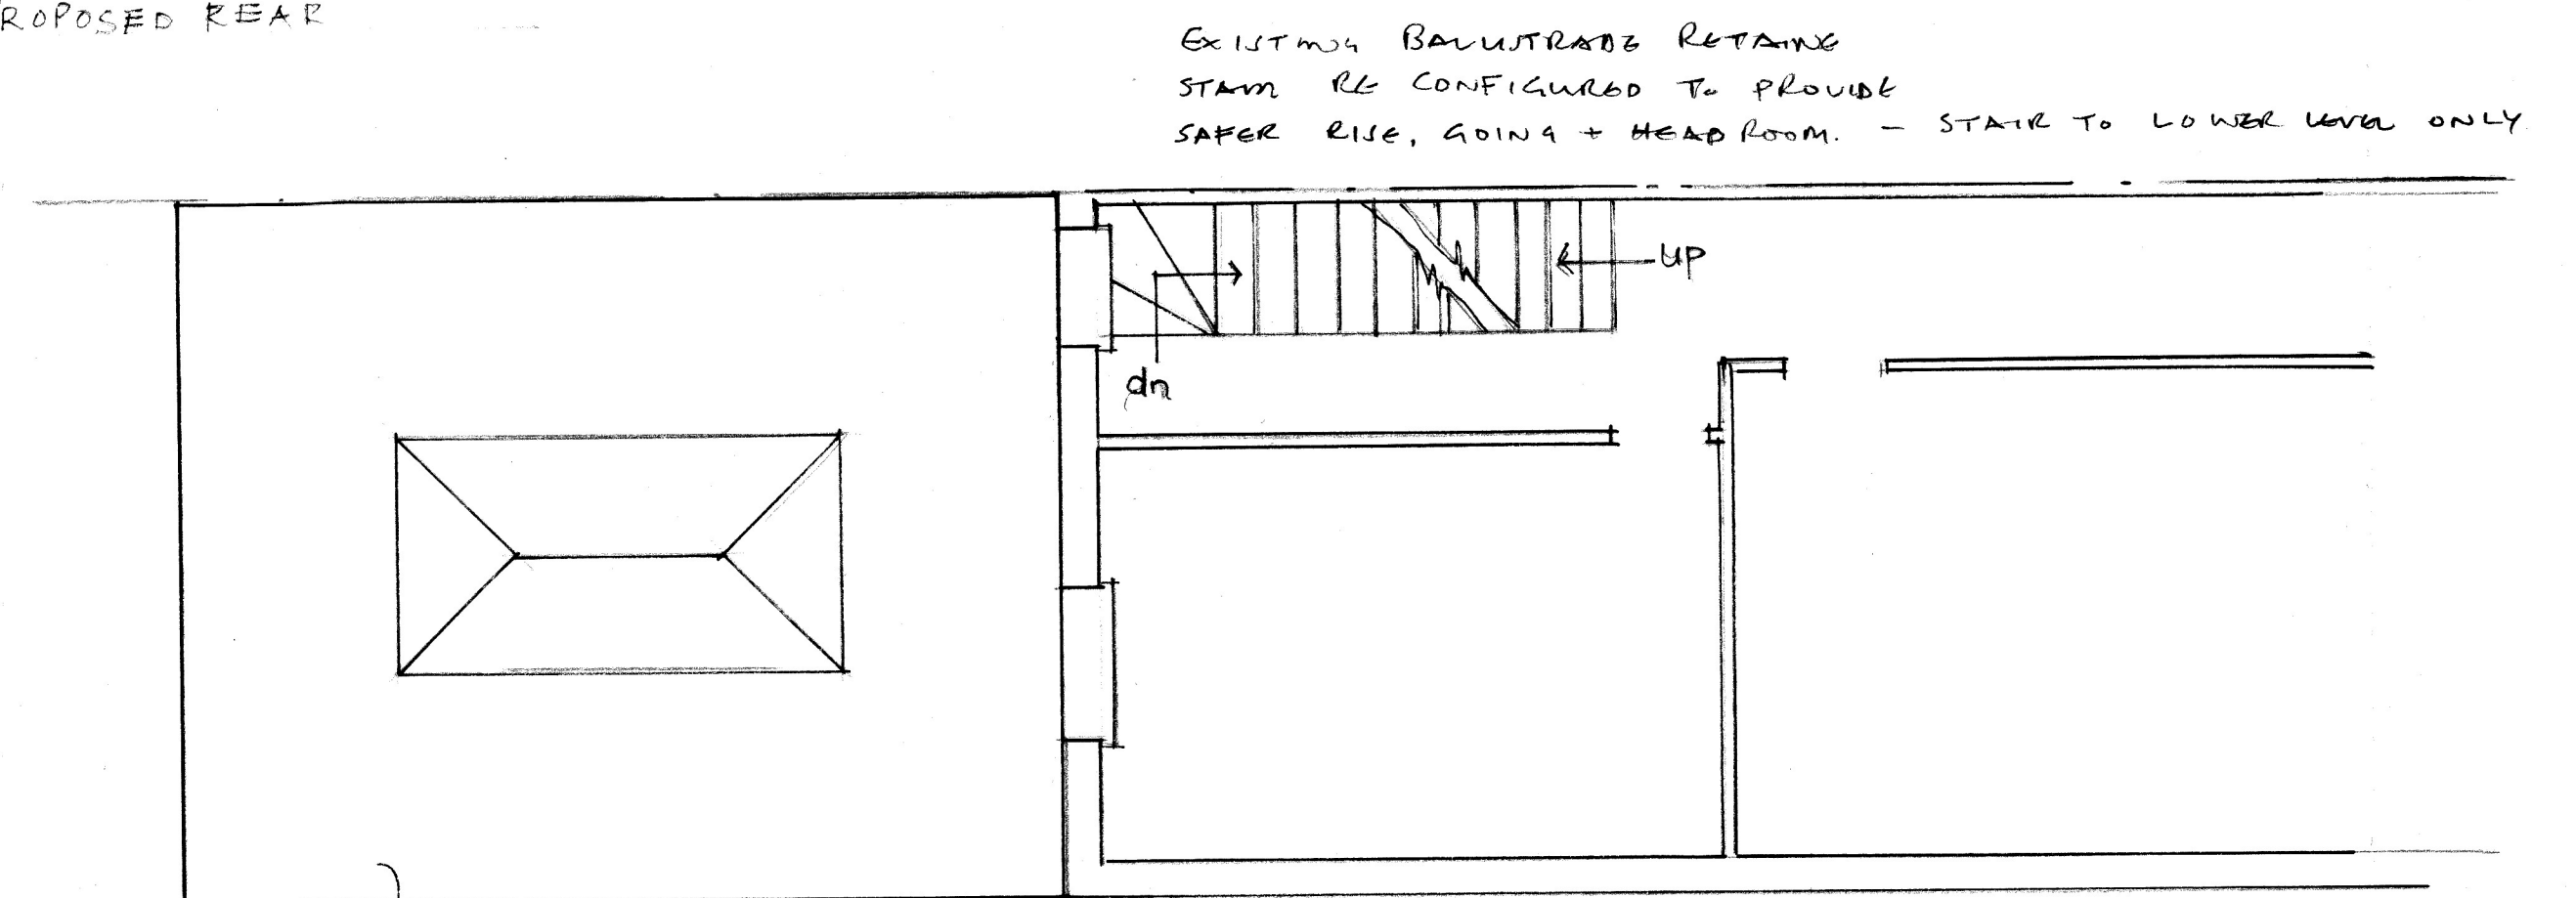

PROPOSED GROUND FLOOR

** EXISTING FITTING / REFURBISHED + RE-USED IN NEW BATHROOM LOCATION.



SCALE BAR

PROPOSED SIDE ELEVATION FROM GARDEN OF 4 OLD NORTH ROAD

PROPOSED PLANS + ELEVATIONS		
2 OLD NORTH ROAD		
ROY/TON		
PROPOSED SINGLE STOREY REAR EXTENSION AND ALTERATIONS TO STAIR TO BASEMENT LEVEL		
SCALE	DATE	DWG
1:50	JUNE 24	002