




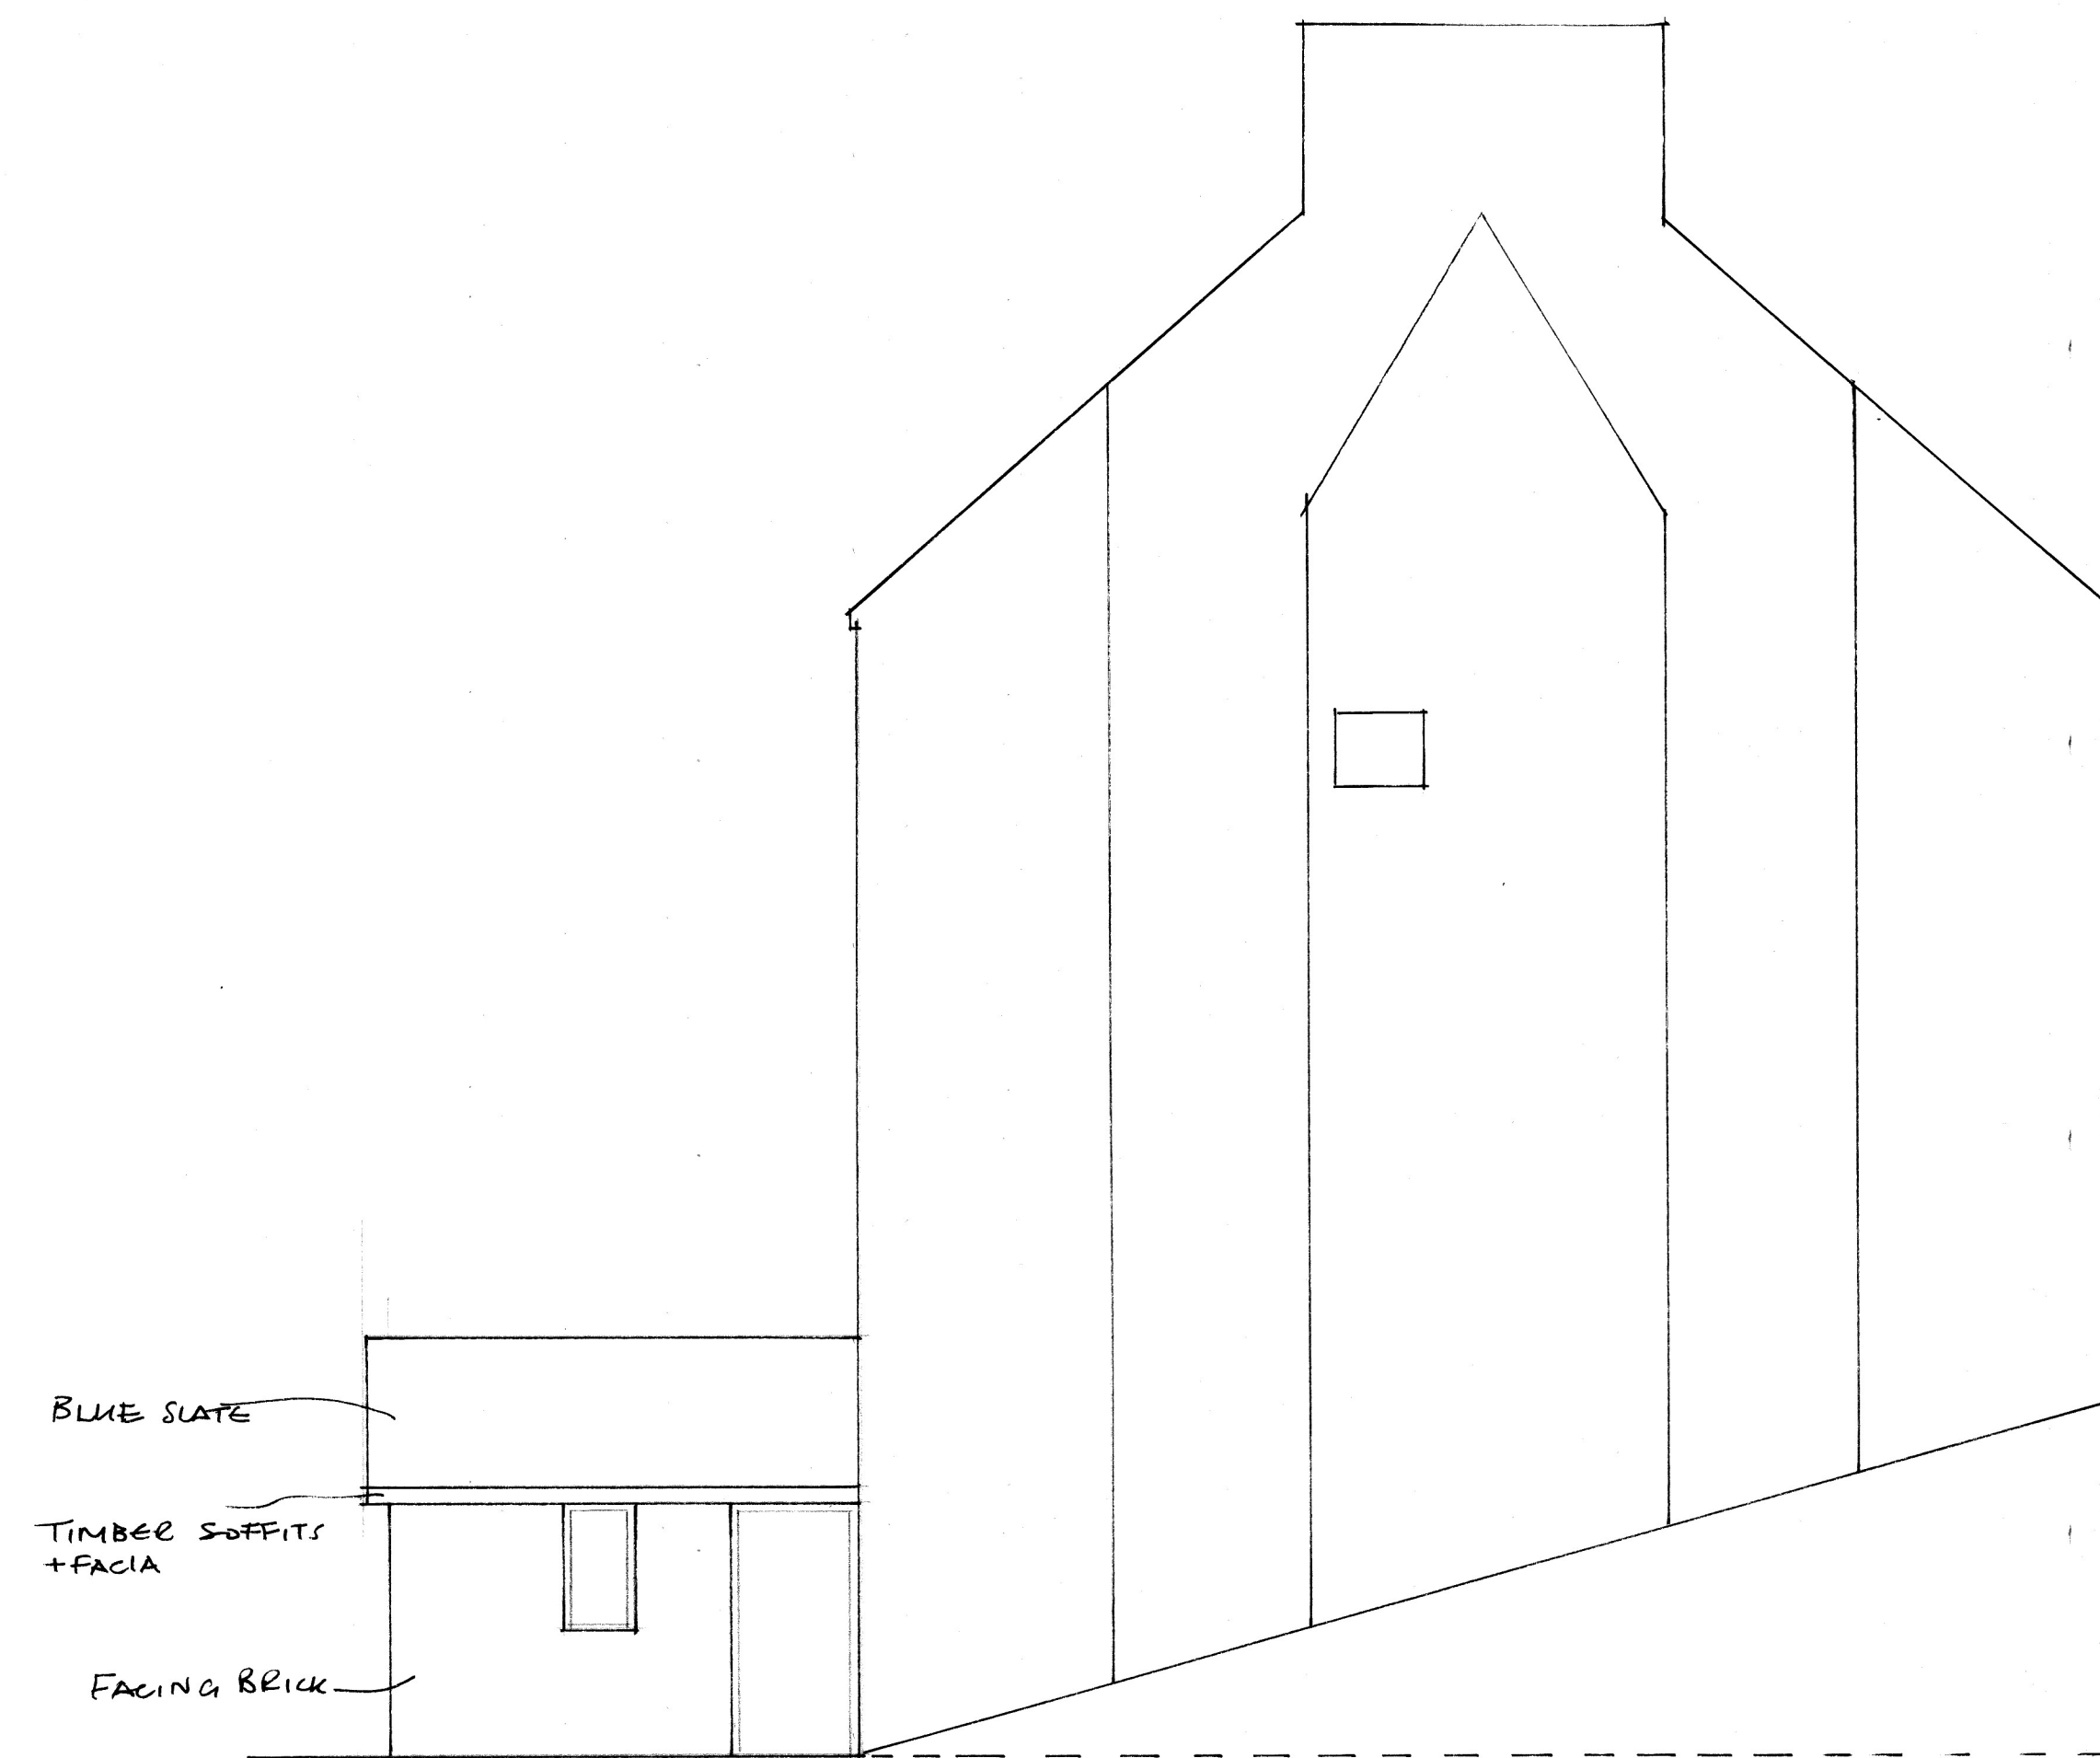


EXISTING GABLE ELEVATION

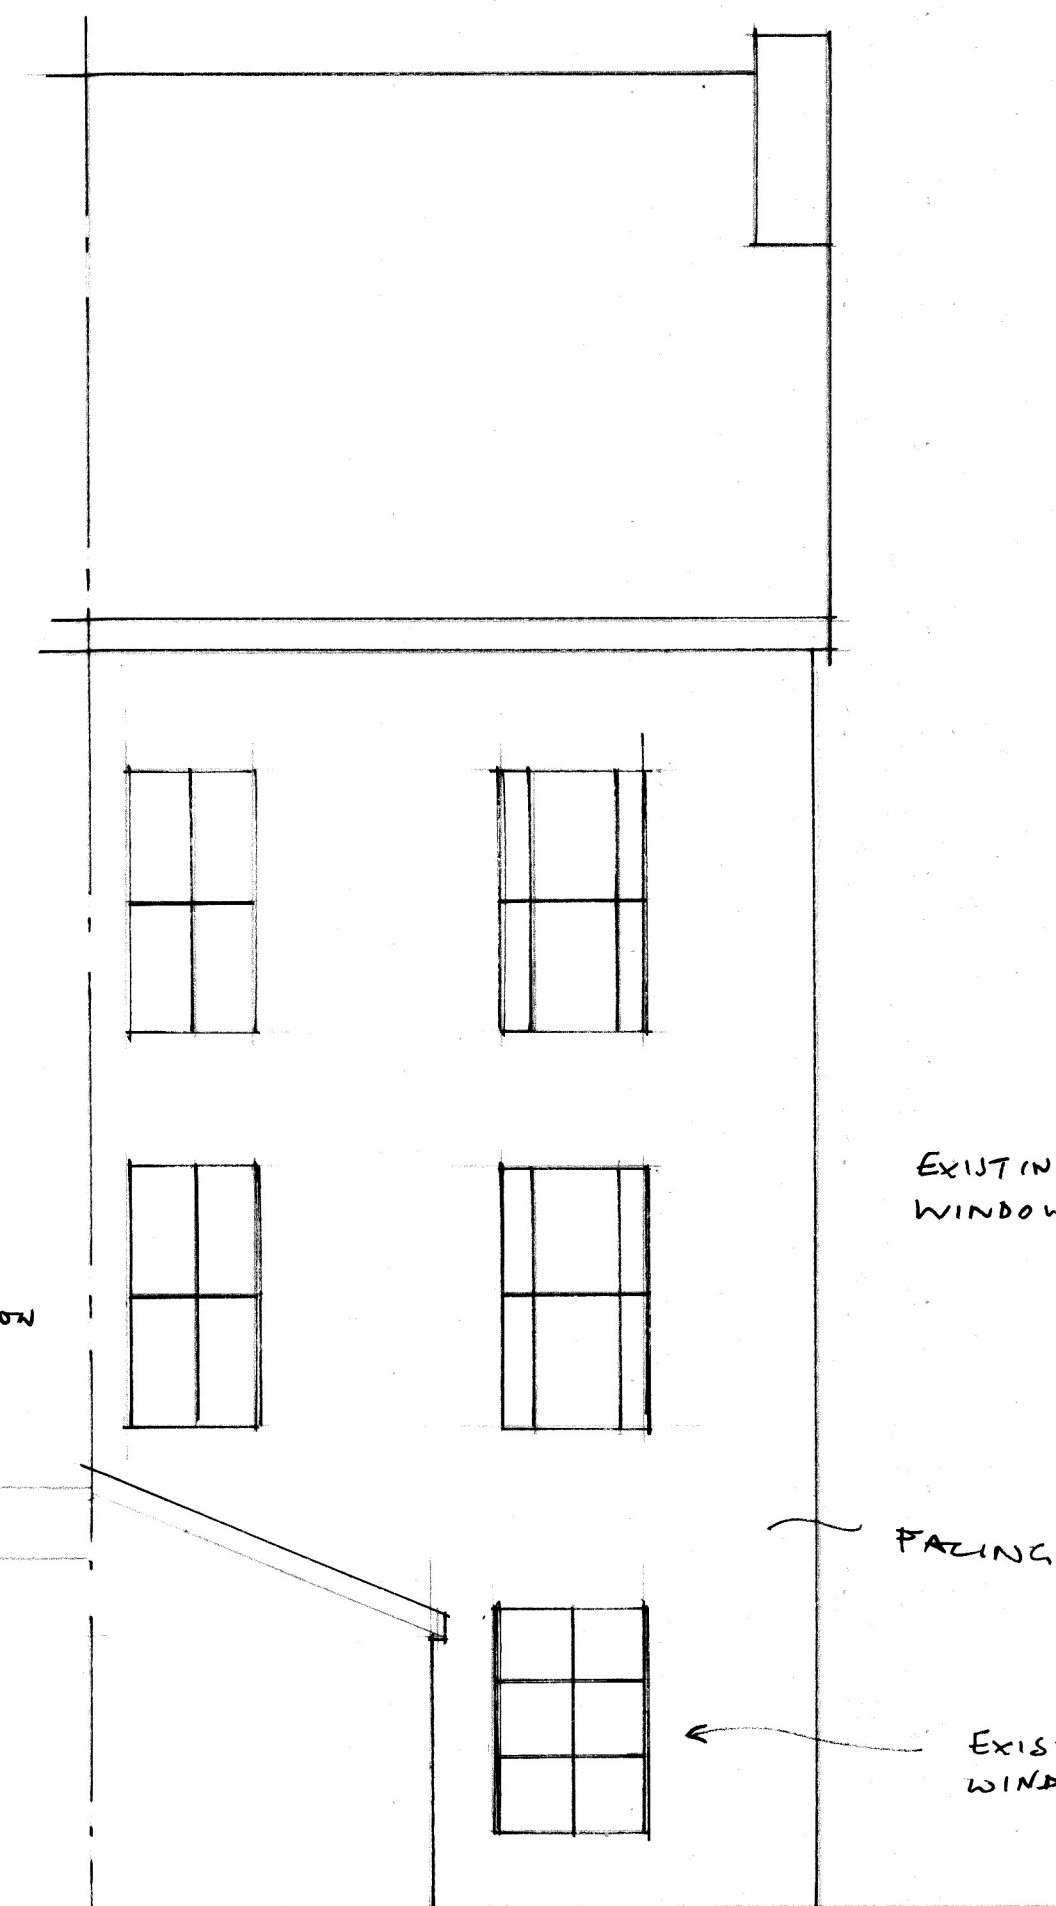


EXISTING REAR

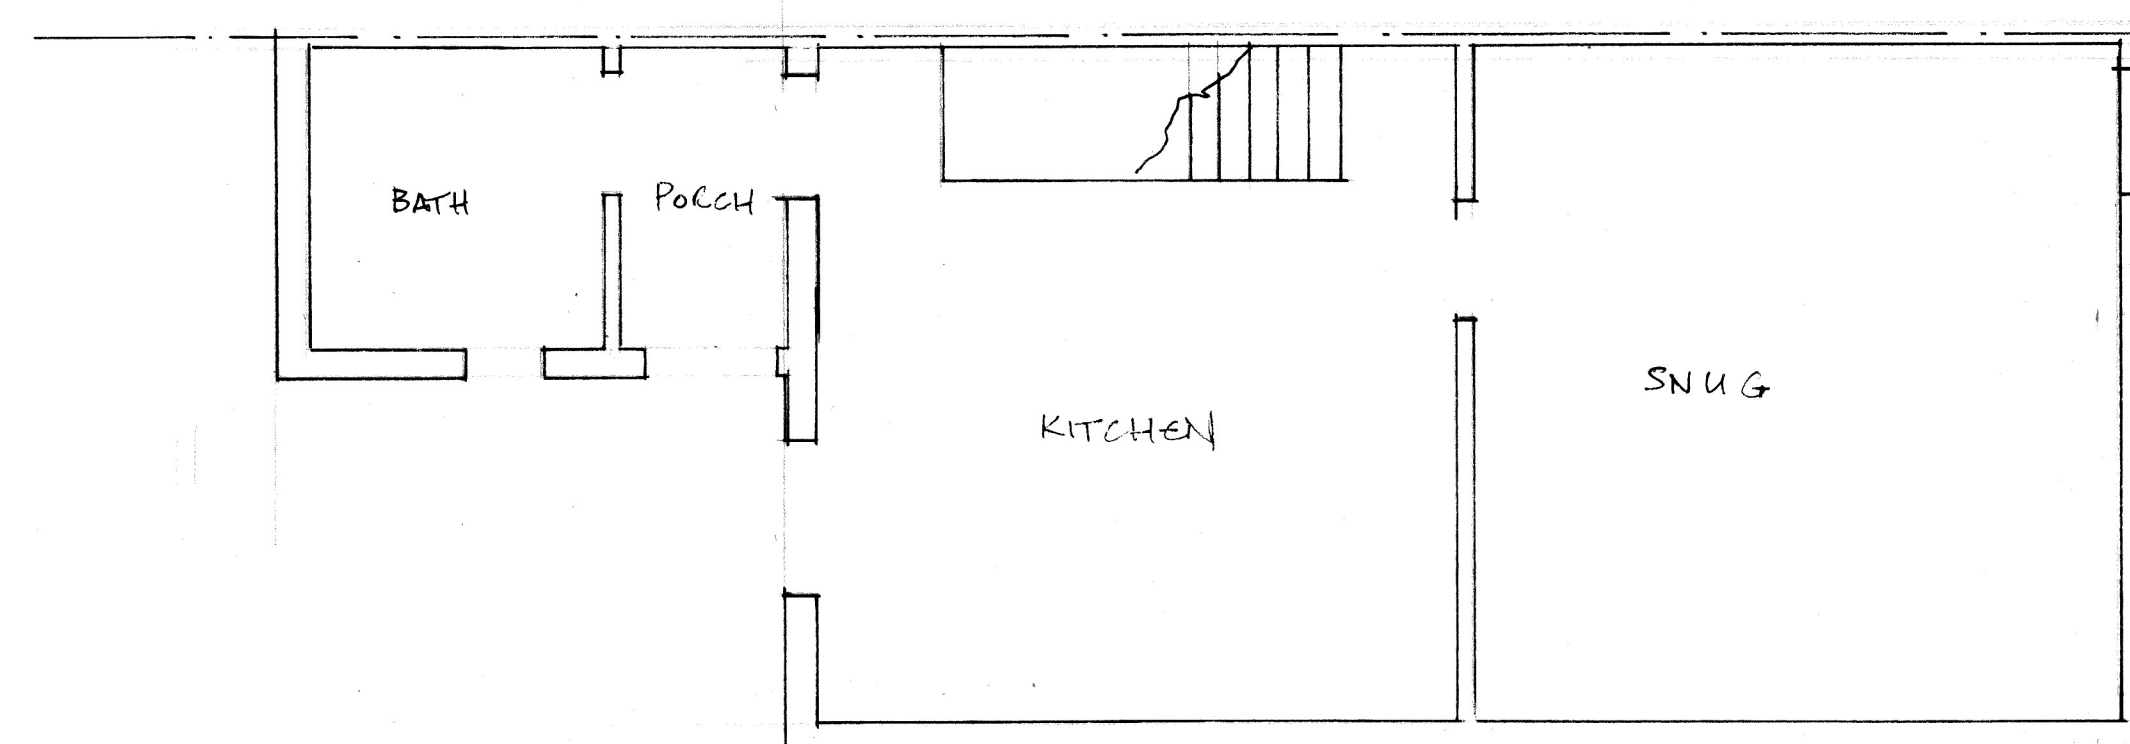


EXISTING LOWER GROUND FLOOR

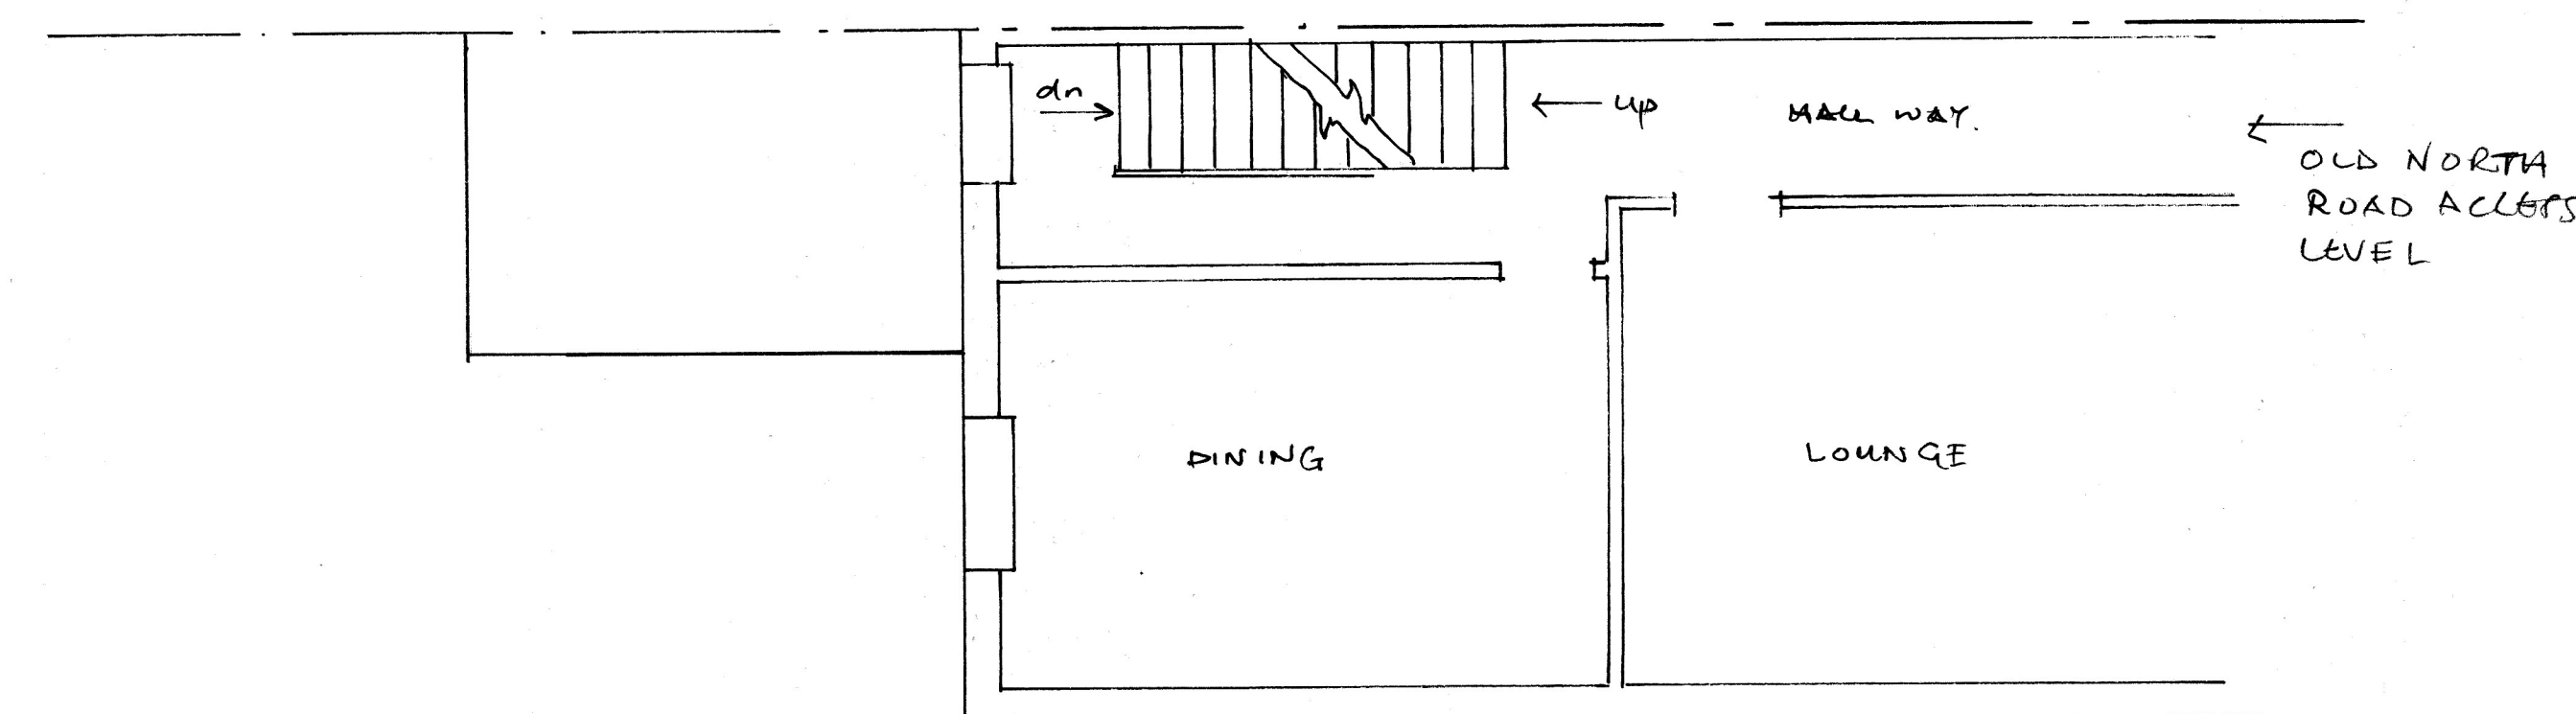

EXISTING GROUND FLOOR

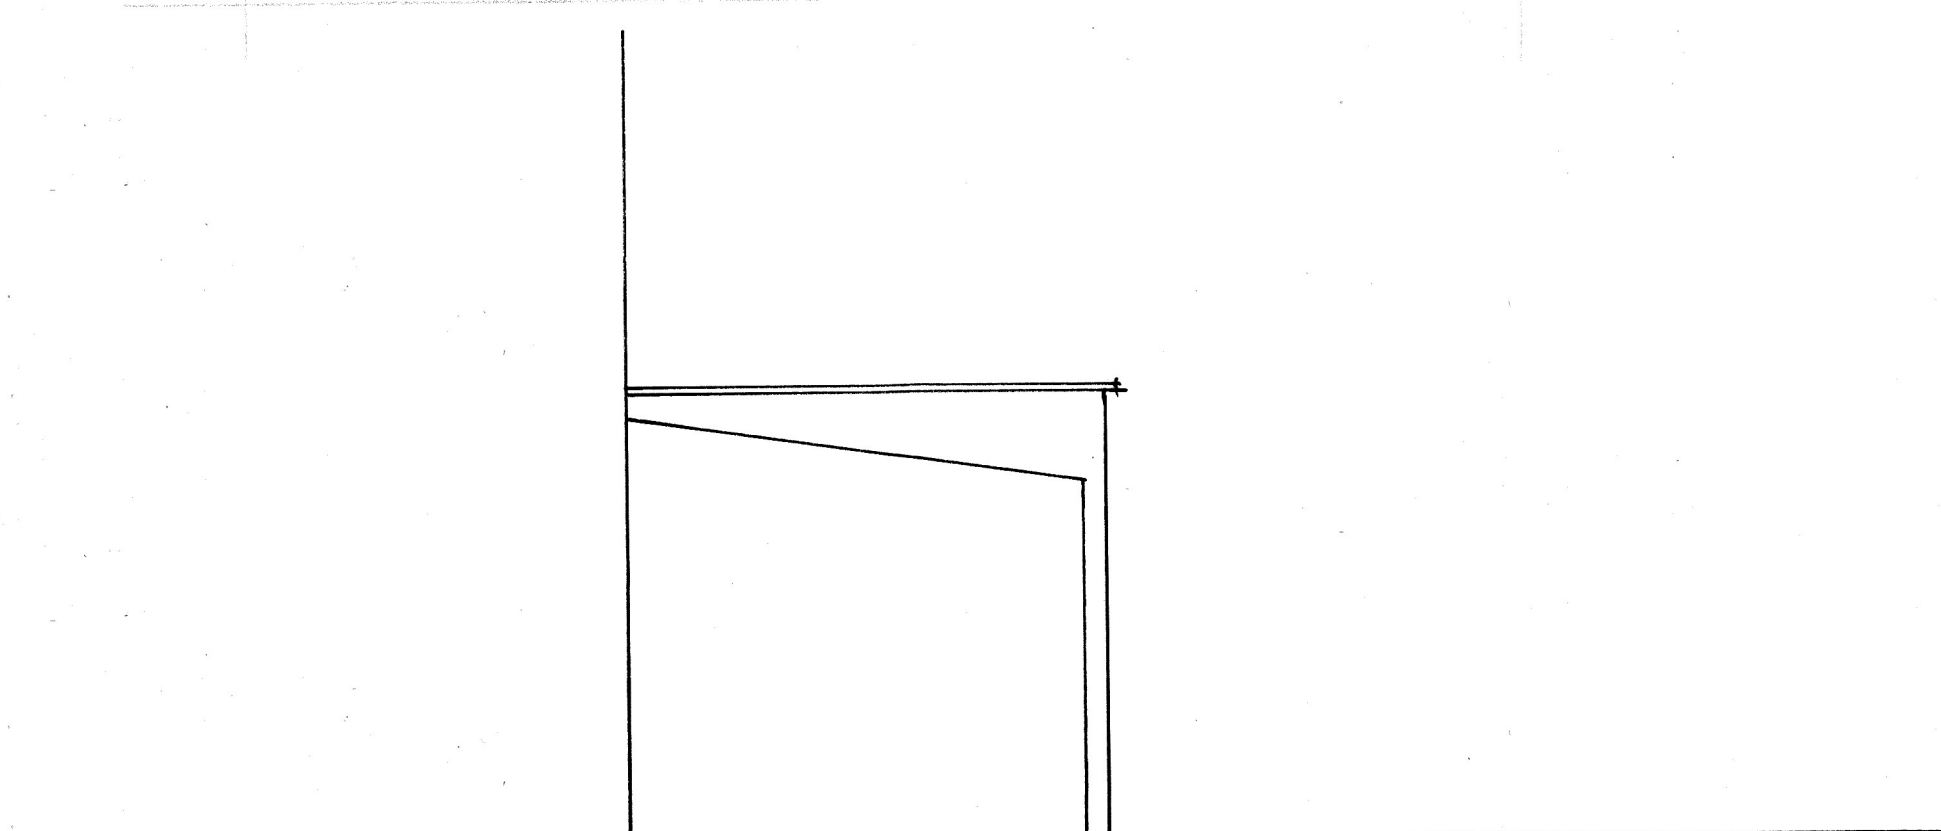

EXISTING SIDE ELEVATION FROM GARDEN OF + OLD NORTH ROAD

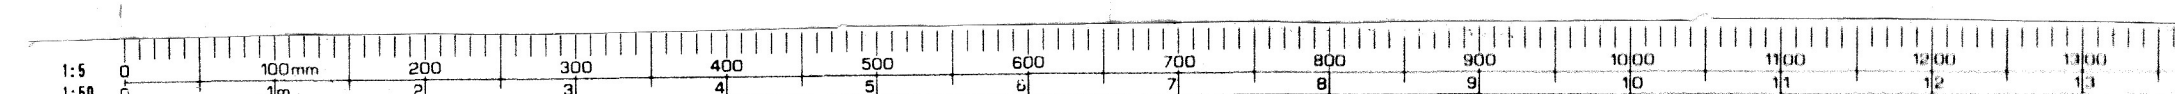

SCALE BAR

|                                                                                      |                 |            |
|--------------------------------------------------------------------------------------|-----------------|------------|
| EXISTING PLANS + ELEVATIONS                                                          |                 |            |
| 2 OLD NORTH ROAD<br>ROYSTON                                                          |                 |            |
| PROPOSED SINGLE STOREY<br>REAR EXTENSION + ALTERATIONS<br>TO STAIR TO BASEMENT LEVEL |                 |            |
| SCALE<br>1:50                                                                        | DATE<br>JUNE 24 | DWG<br>001 |