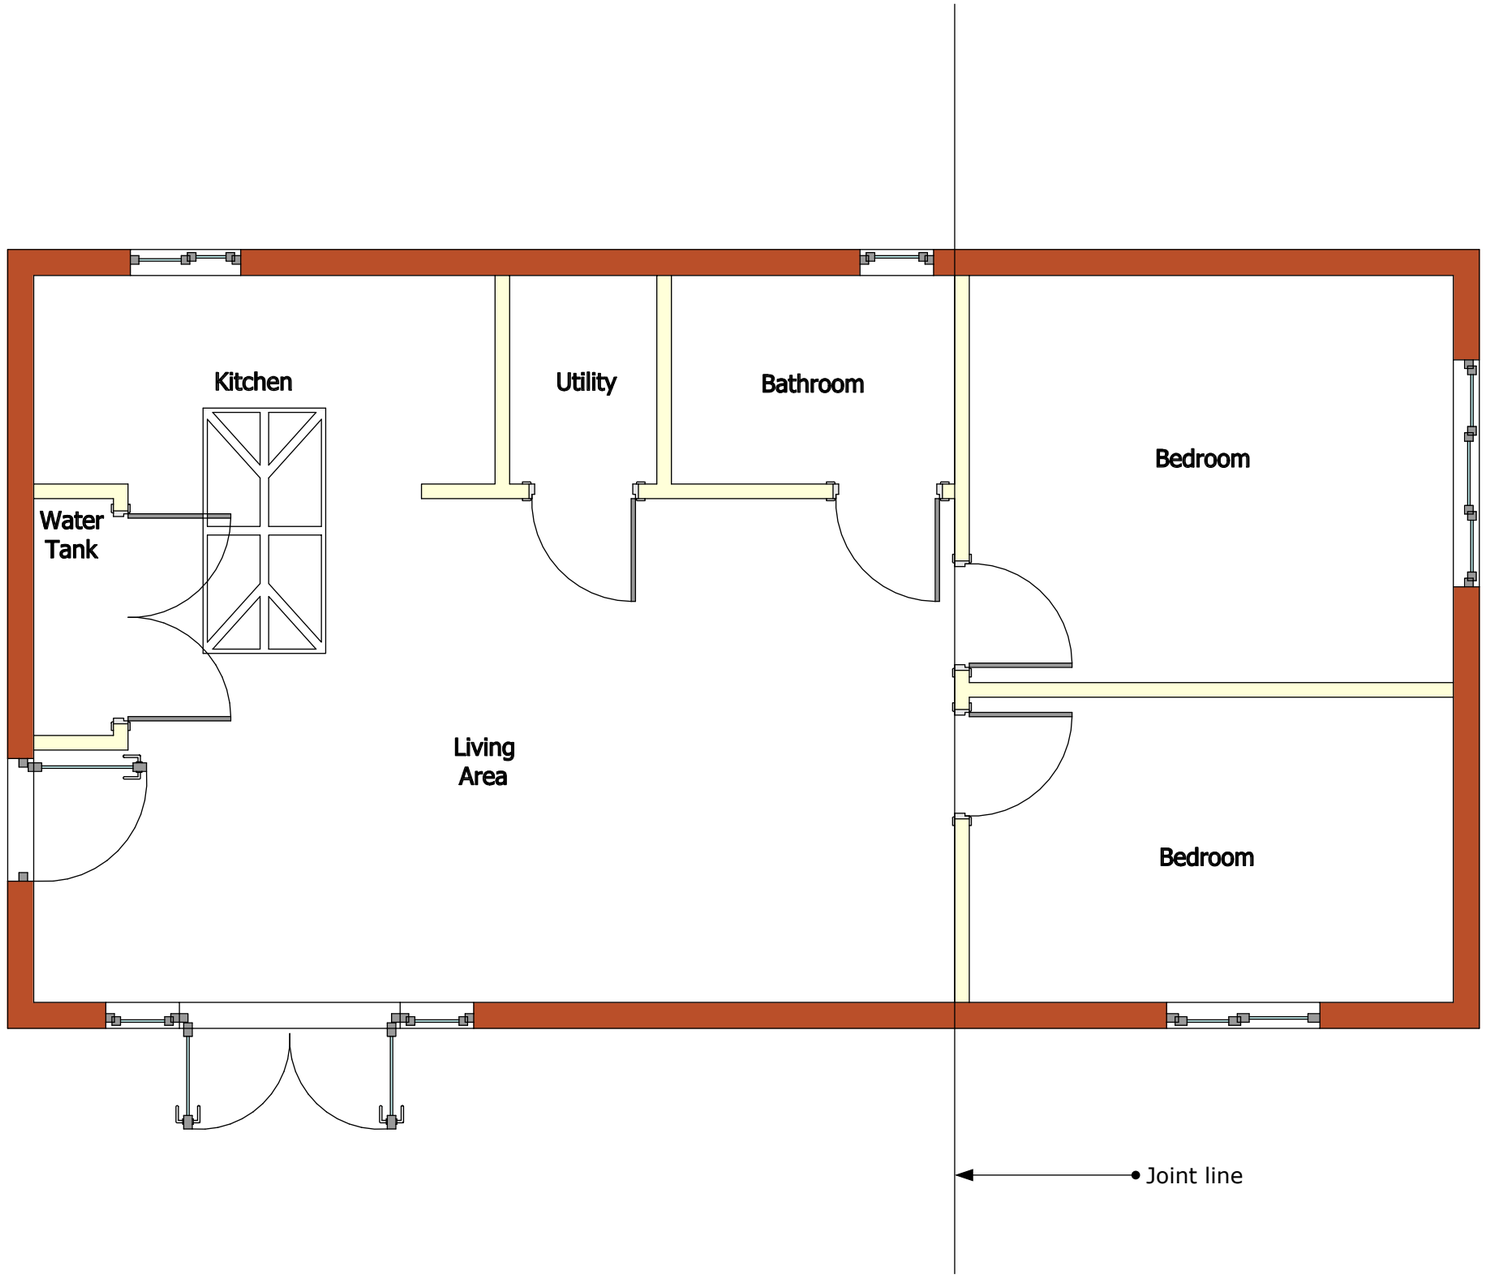

iHUS Projects
Plumtree Industrial Estate
Plumtree Road
Bircortes
DN11 8EW
tel.: 01302 247777
www.ihusannexe.com

Project Name: New Build Caravan

Drawing Name: Footprint
Drawing No.: 1682.11
Version: 1
Revision: 0
Date: 21.02.2018

Client name: Samantha Archer

Address: 114 Old Hale Way
Hitchin
Herts

Post code: SG5 1XT

Scale 1:50
Printed to A3

1 m 2 m