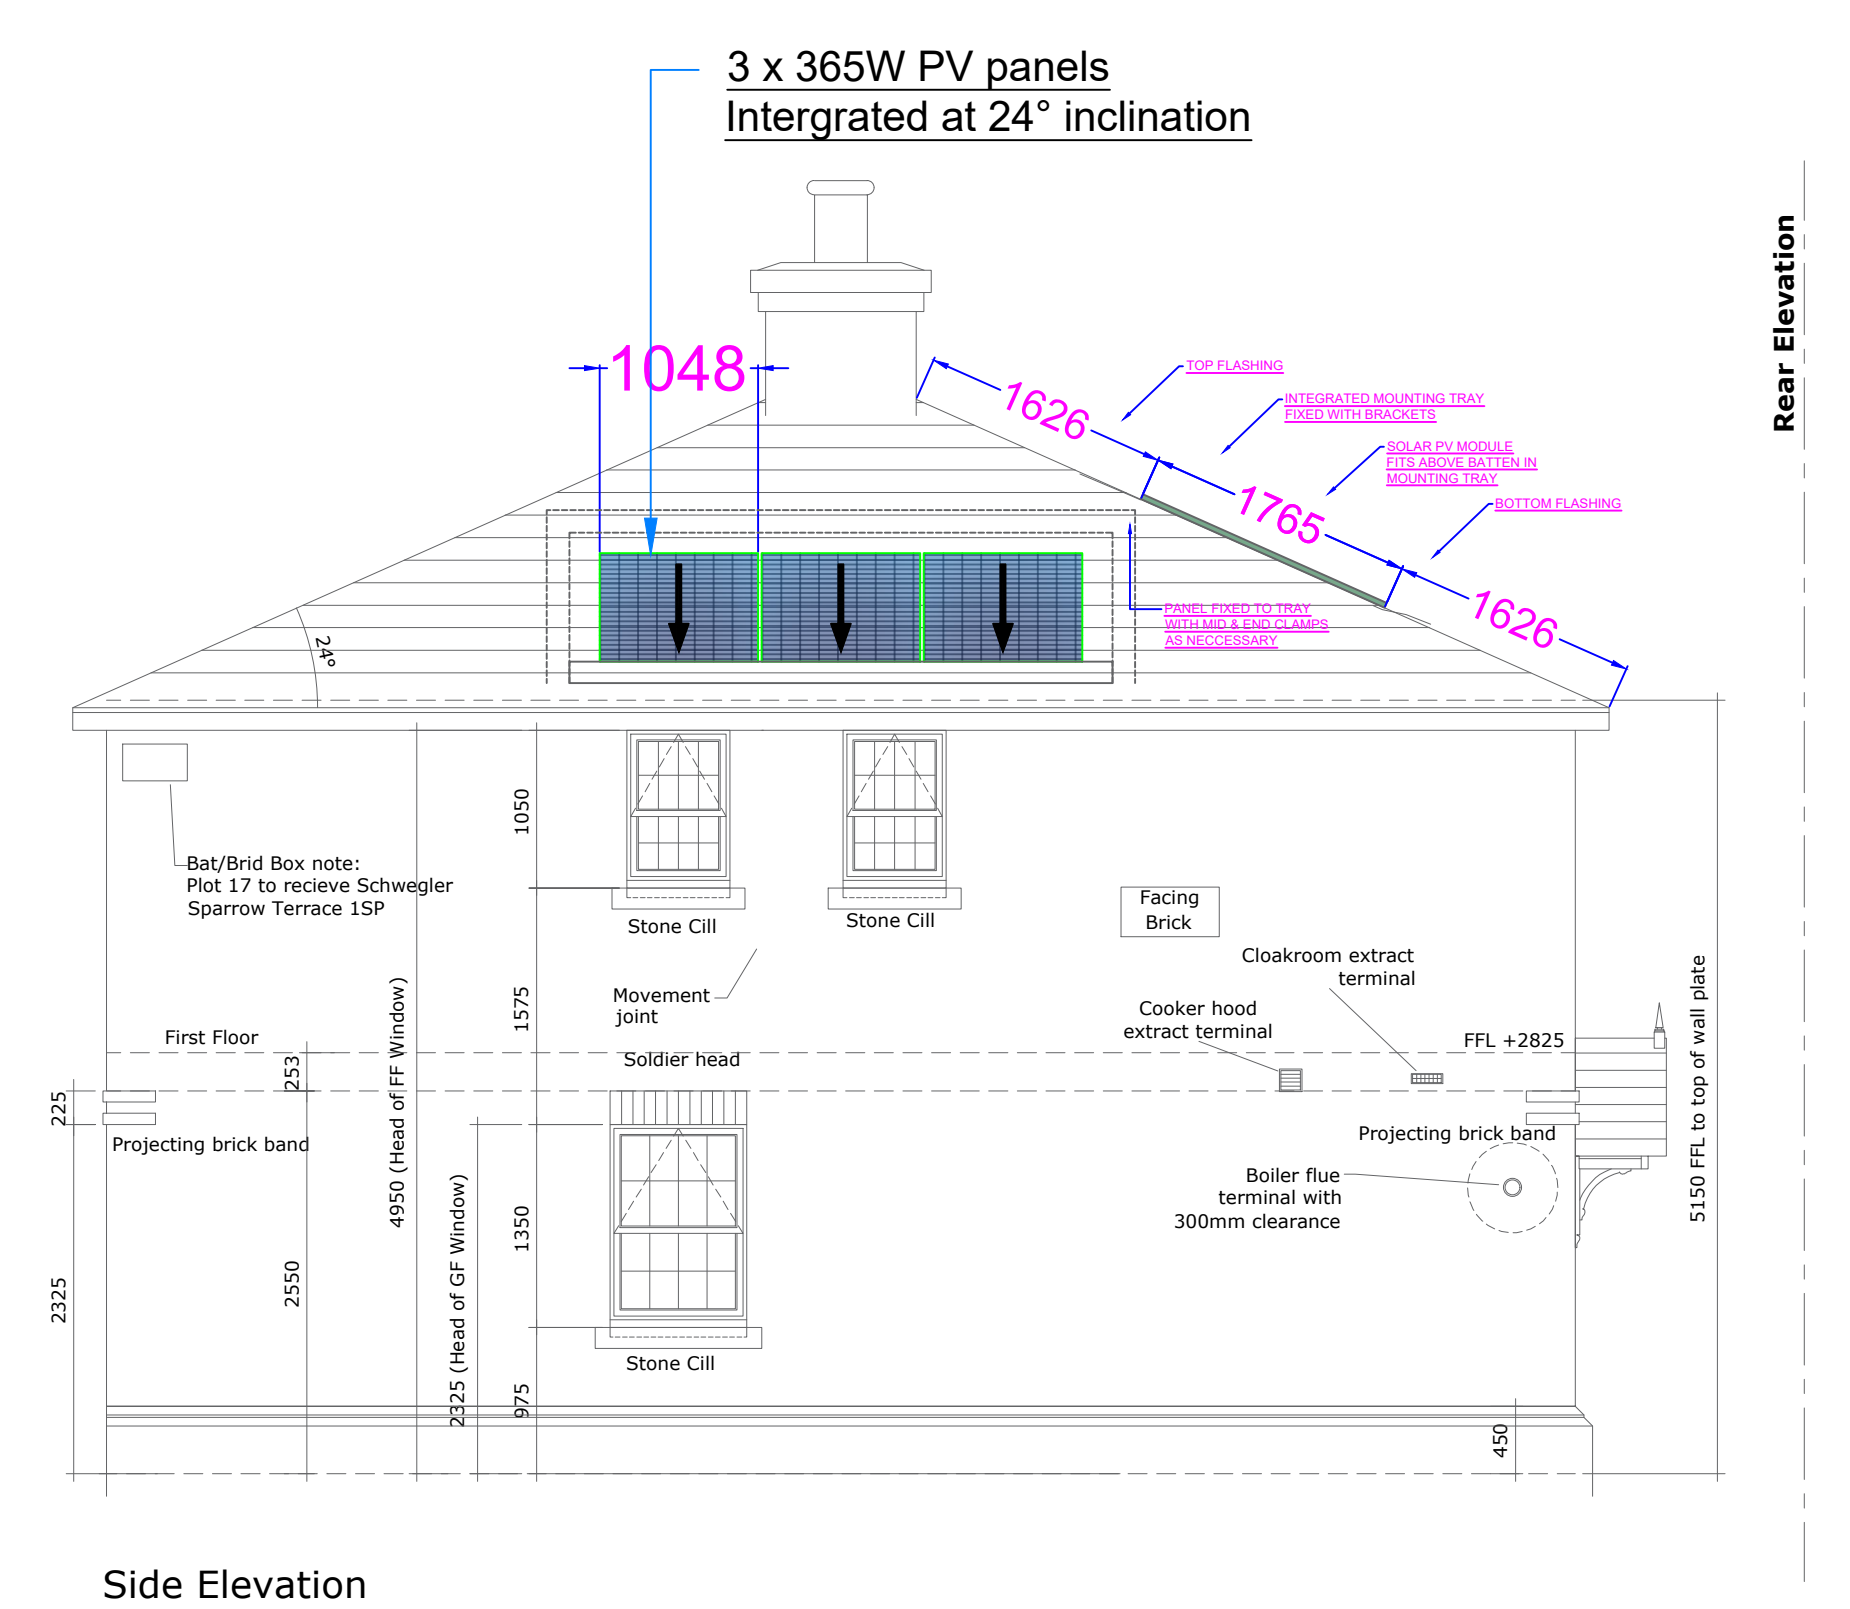
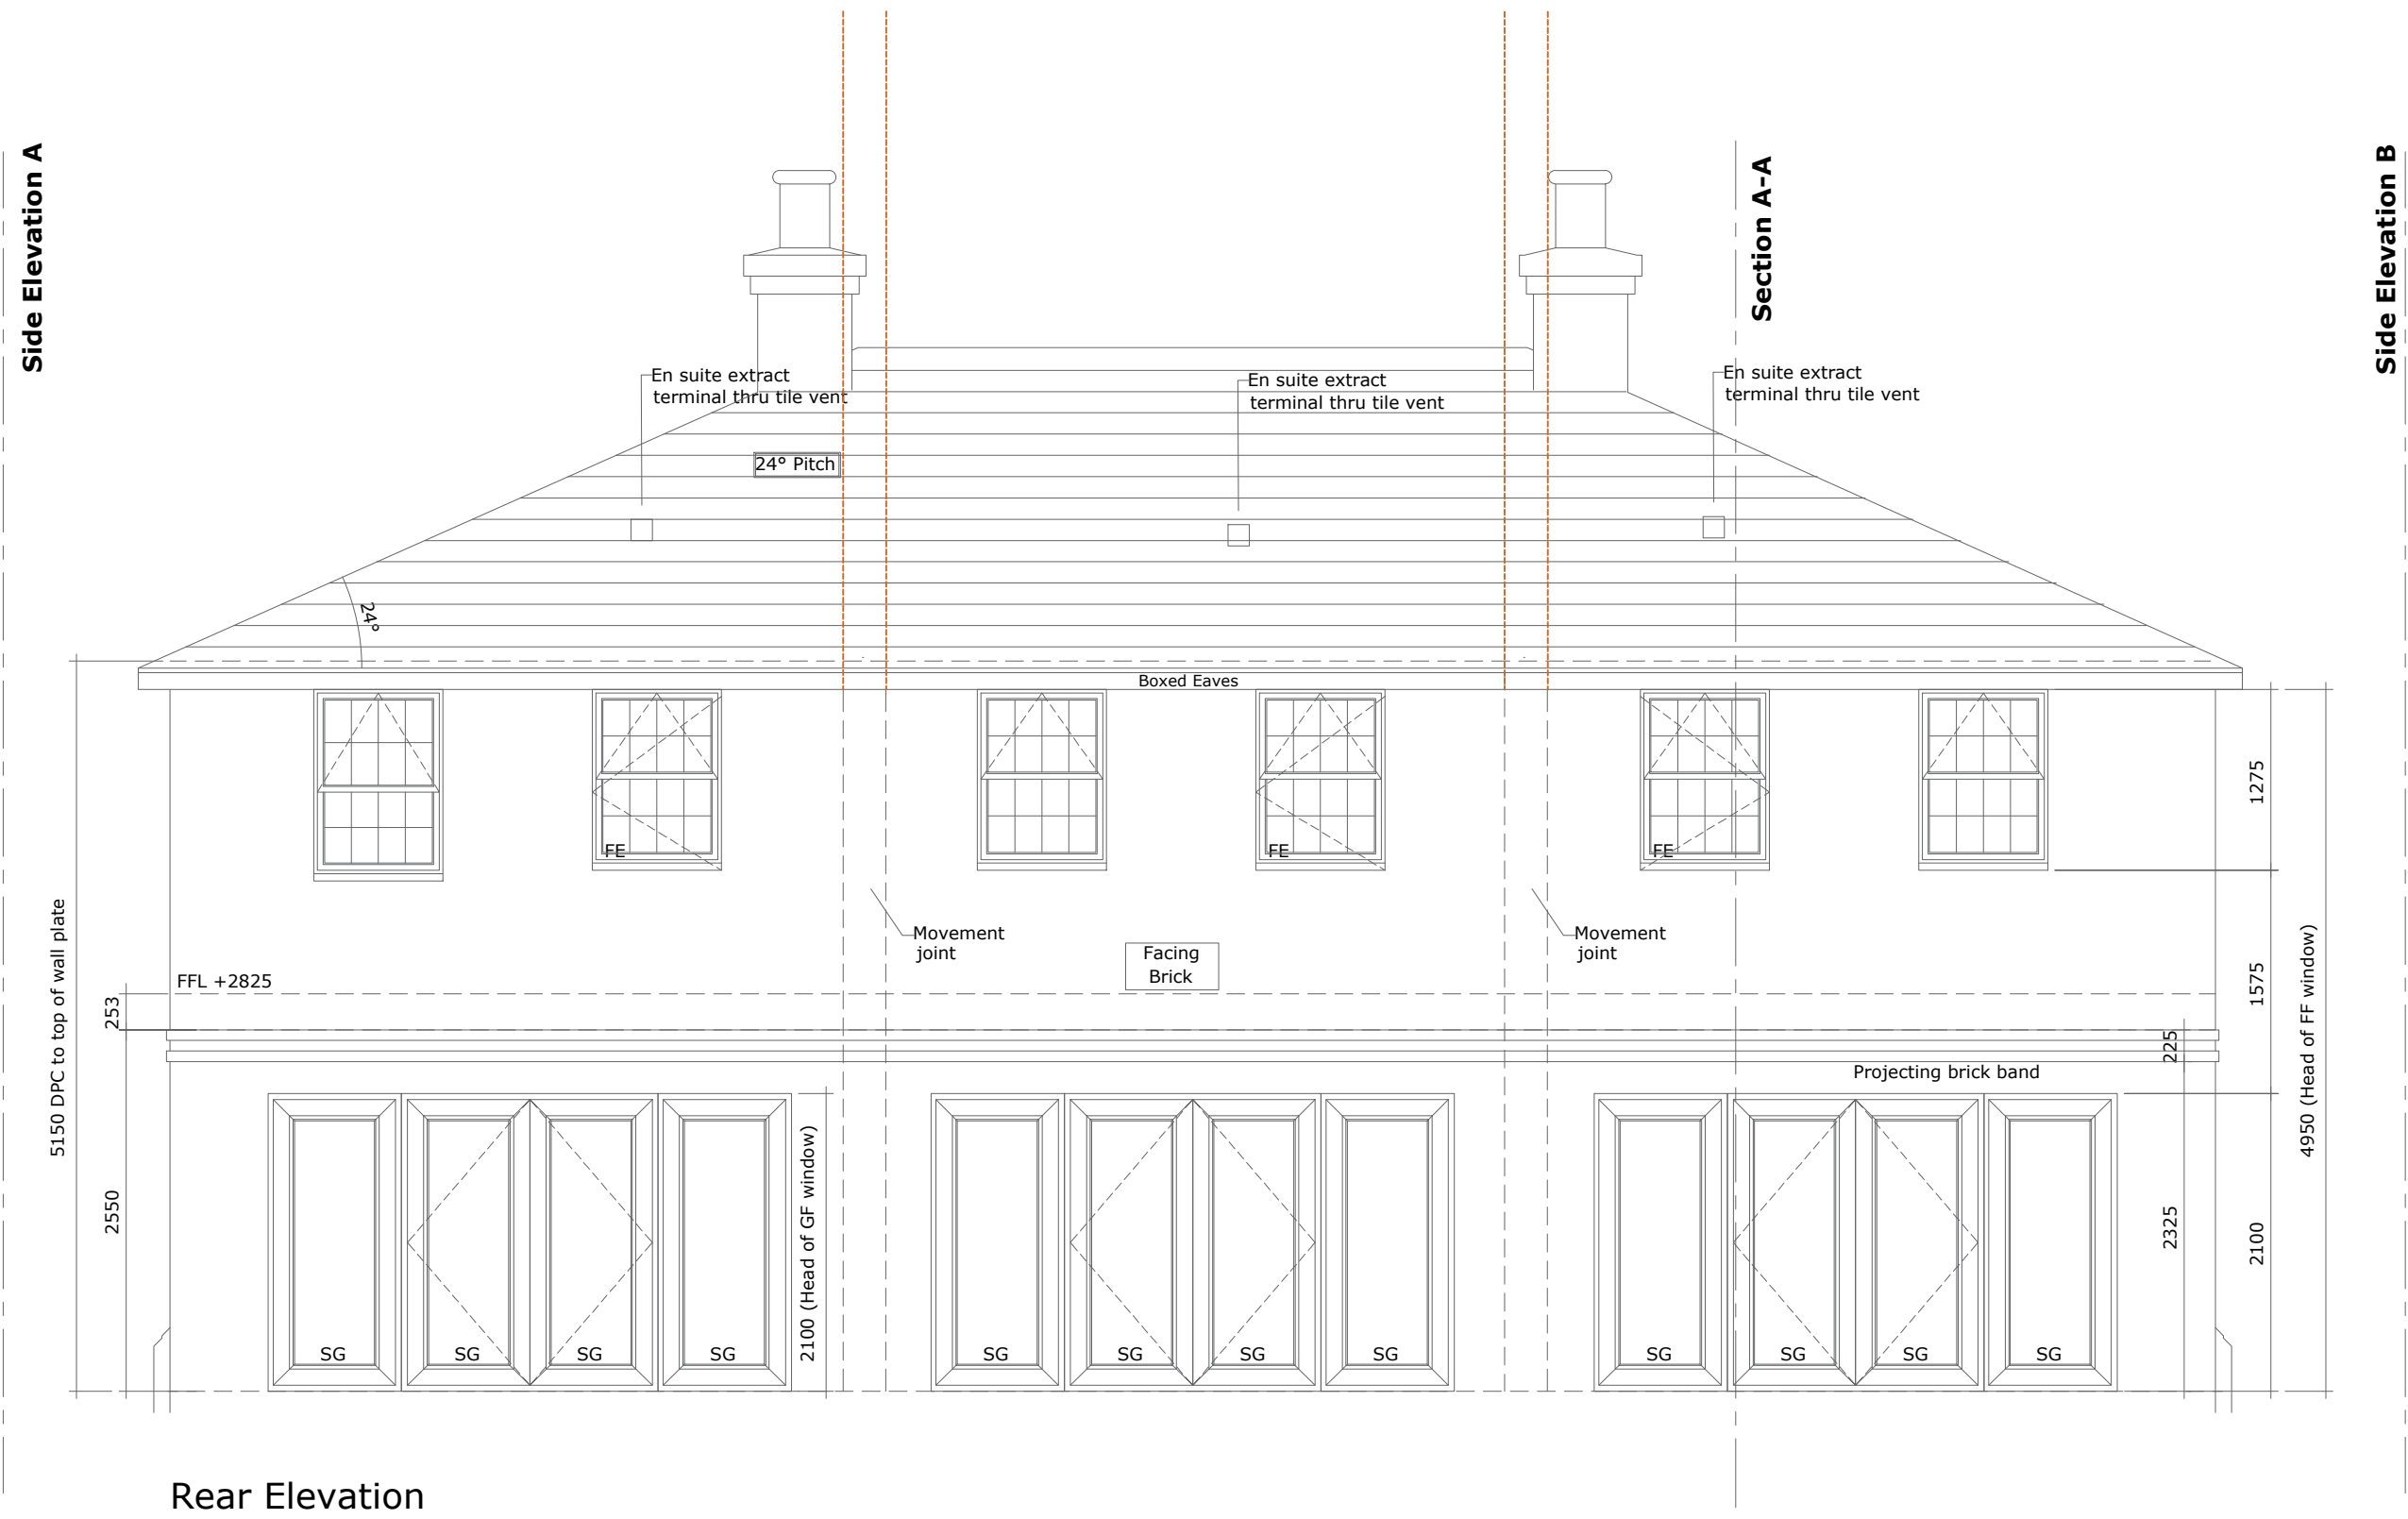
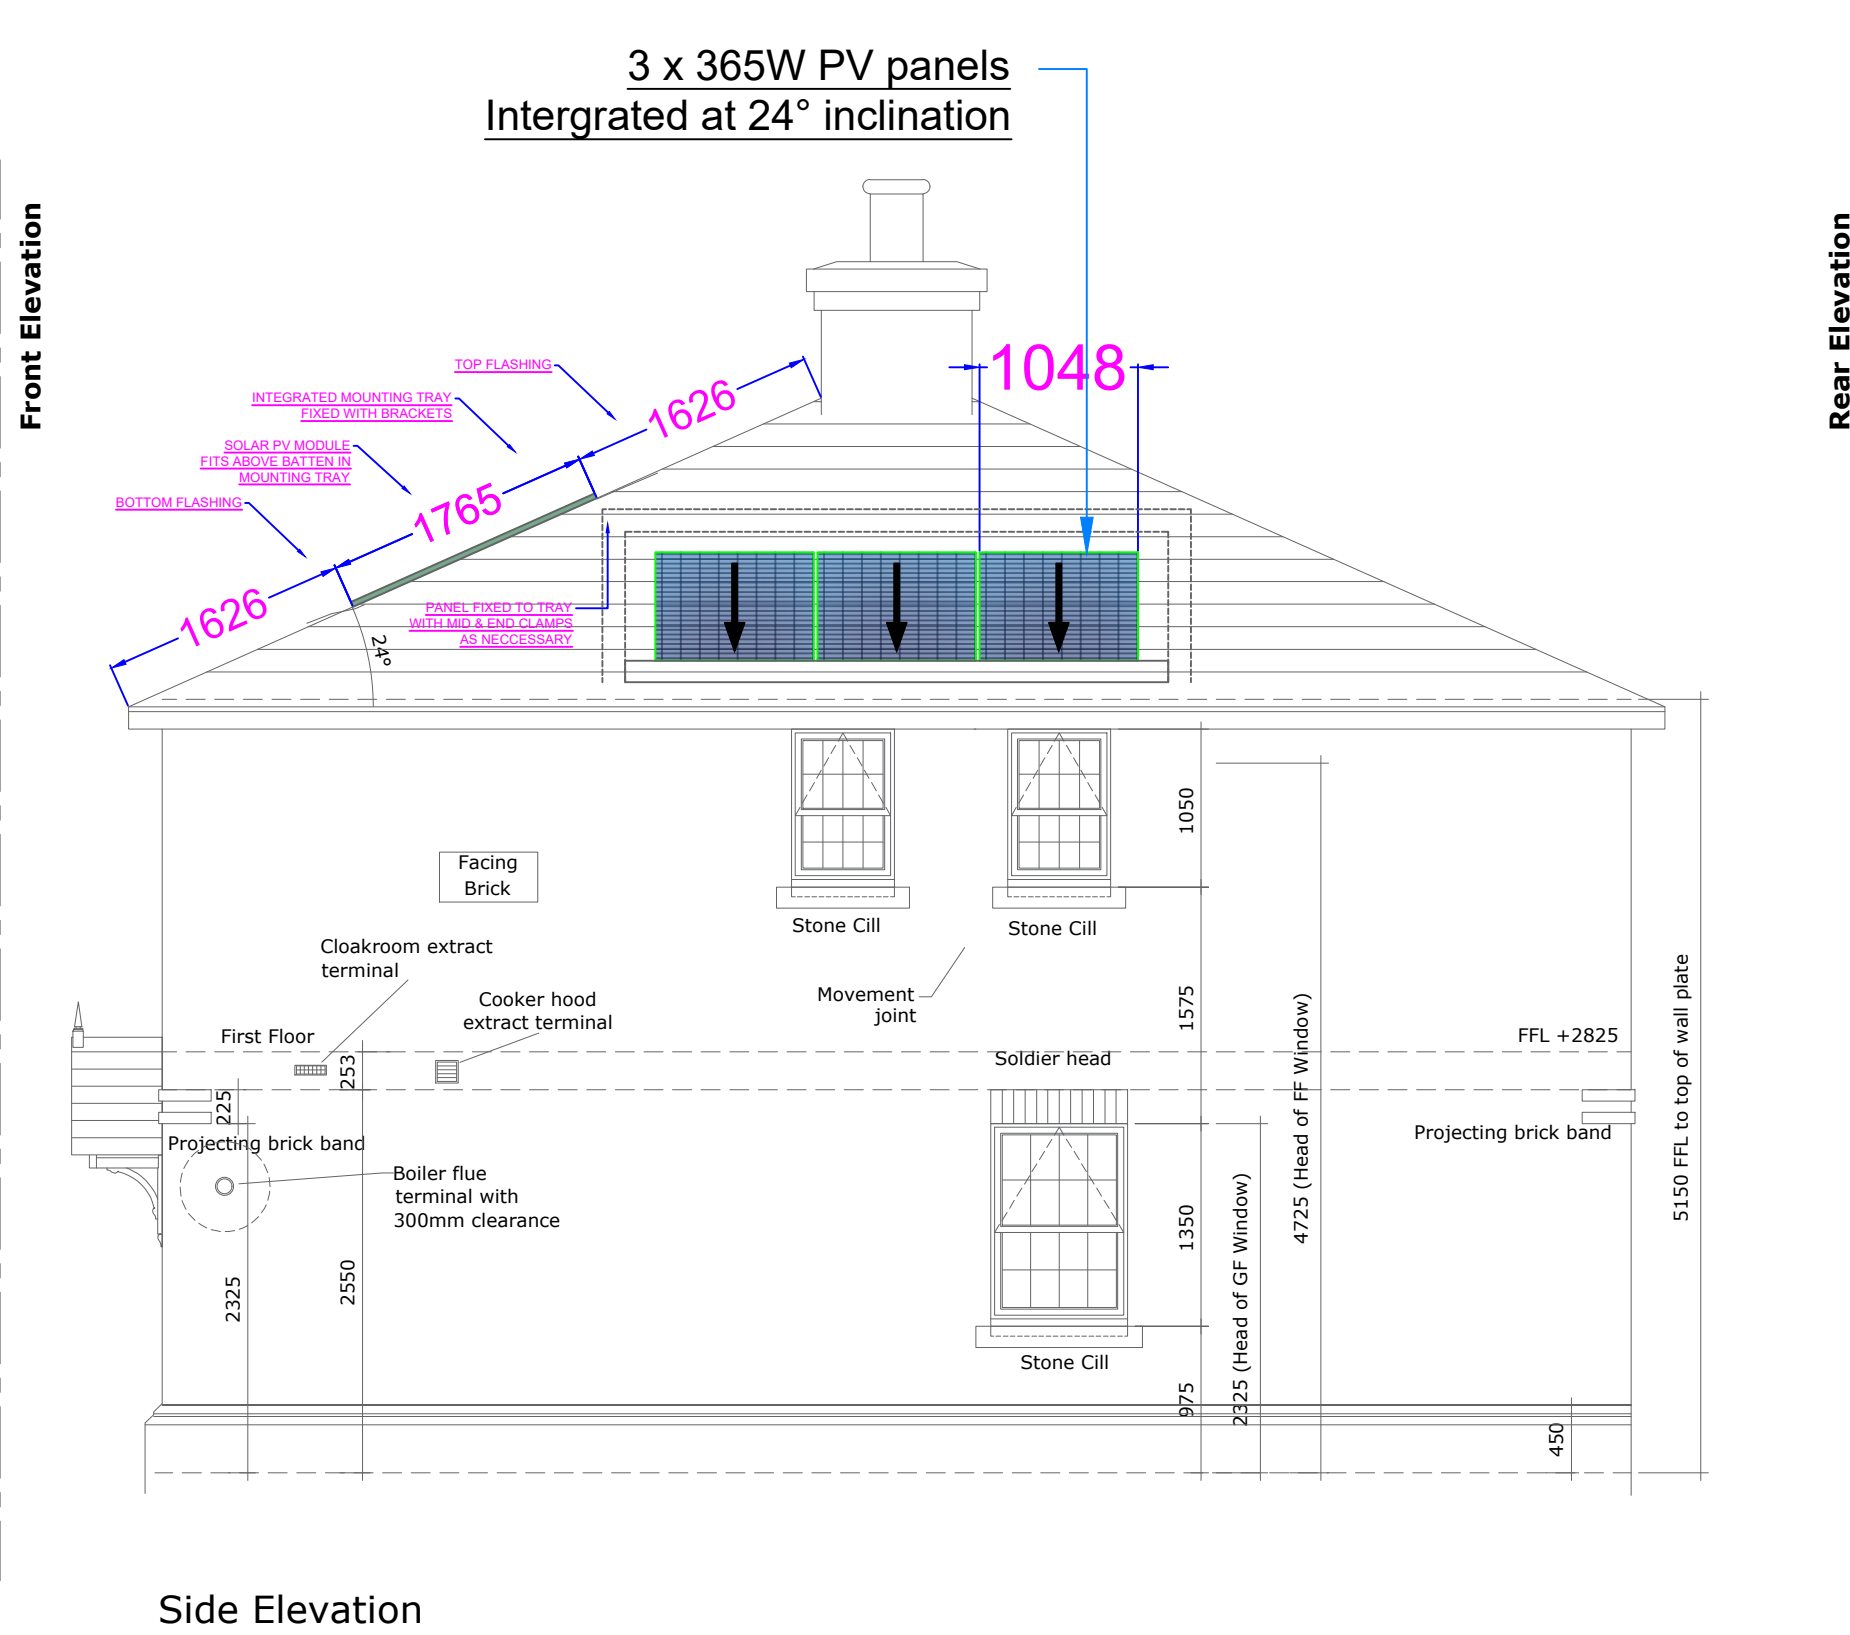
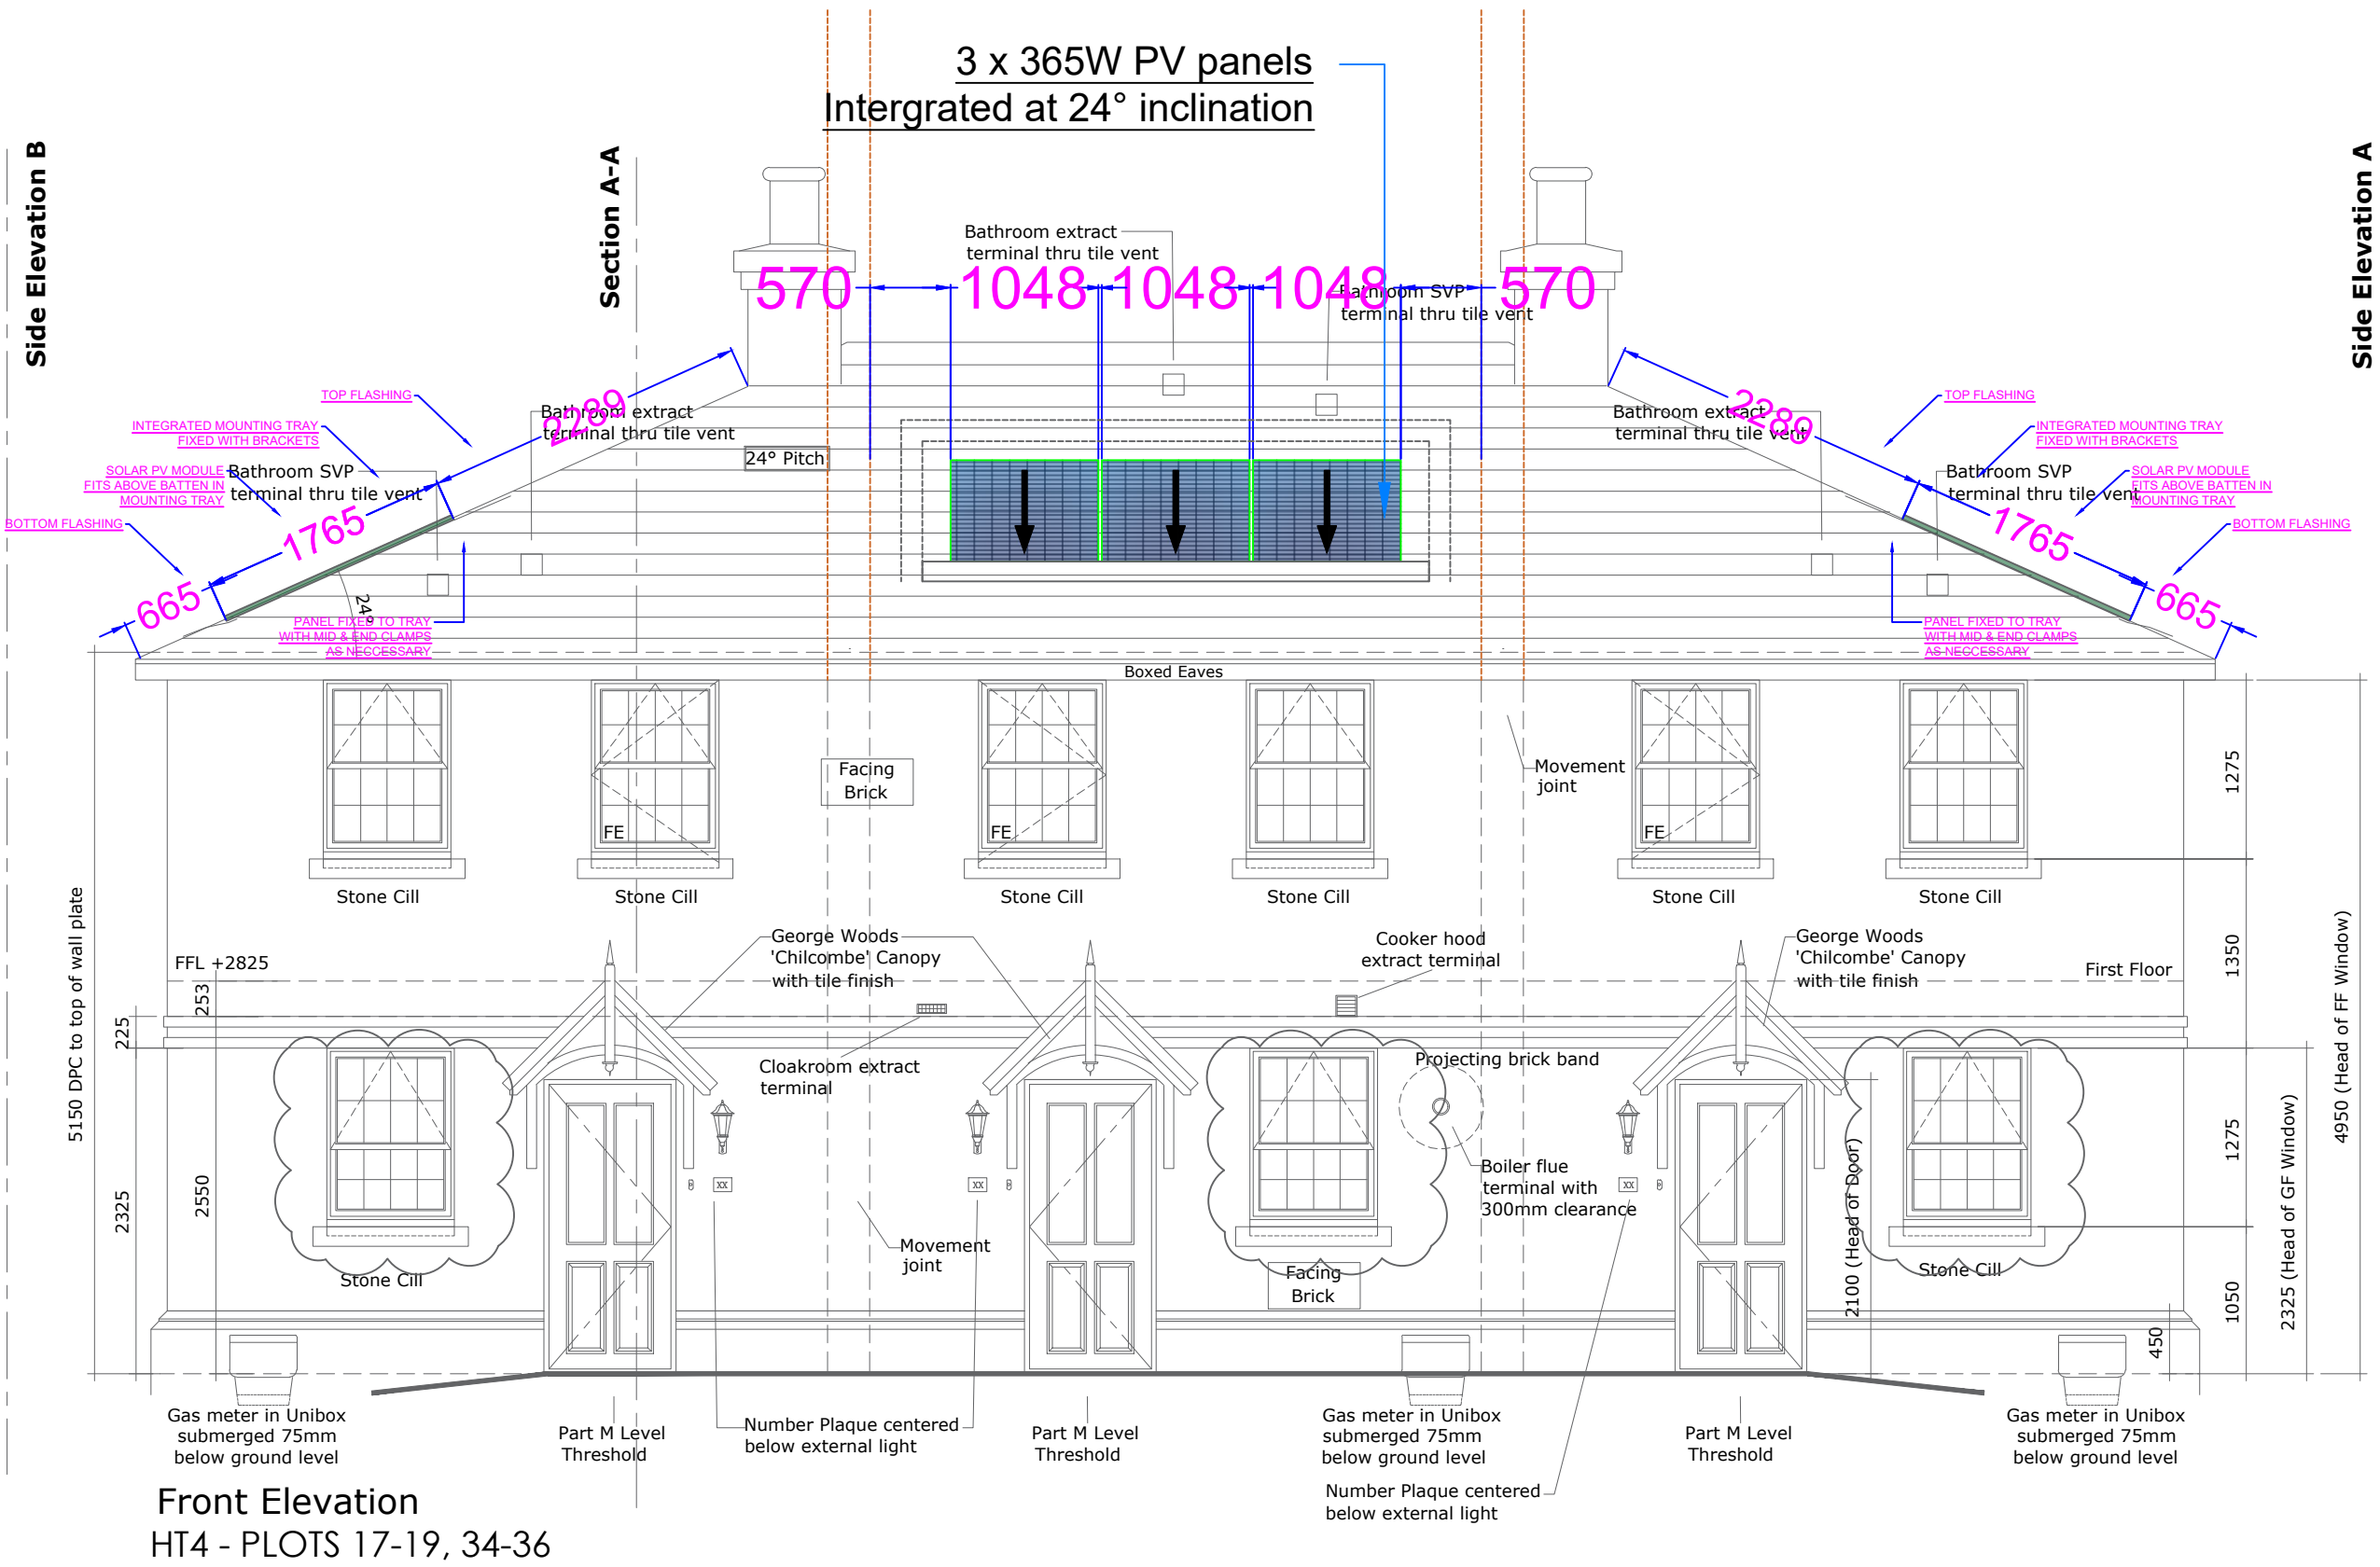


C3	19/03/25	R.K	CONSTRUCTION ISSUE
C2	22/08/23	R.K	CONSTRUCTION ISSUE
C1	01/06/23	R.K	CONSTRUCTION ISSUE
REV	DATE	DRAWN BY	DESCRIPTION
Issue Status			
CONSTRUCTION			
Project			
KNEBWORTH HT4 - PLOTS 17-19 , 34-36			
Title			
SOLAR PV ROOF LAYOUT			
Scale	A1 - 1:50	Designed By R.K	Checked By JS DATE 01/06/23
Envirolec Smart Energy Solutions Unit 6, Murray Business Centre, Murray Road, Orpington BR5 3RE @envirolec-ses.co.uk			
KWR	PV	005	C3
THIS DRAWING IS THE COPYRIGHT OF ENVIROLEC SES LTD. AND SHALL NOT BE USED WITHOUT PERMISSION			