
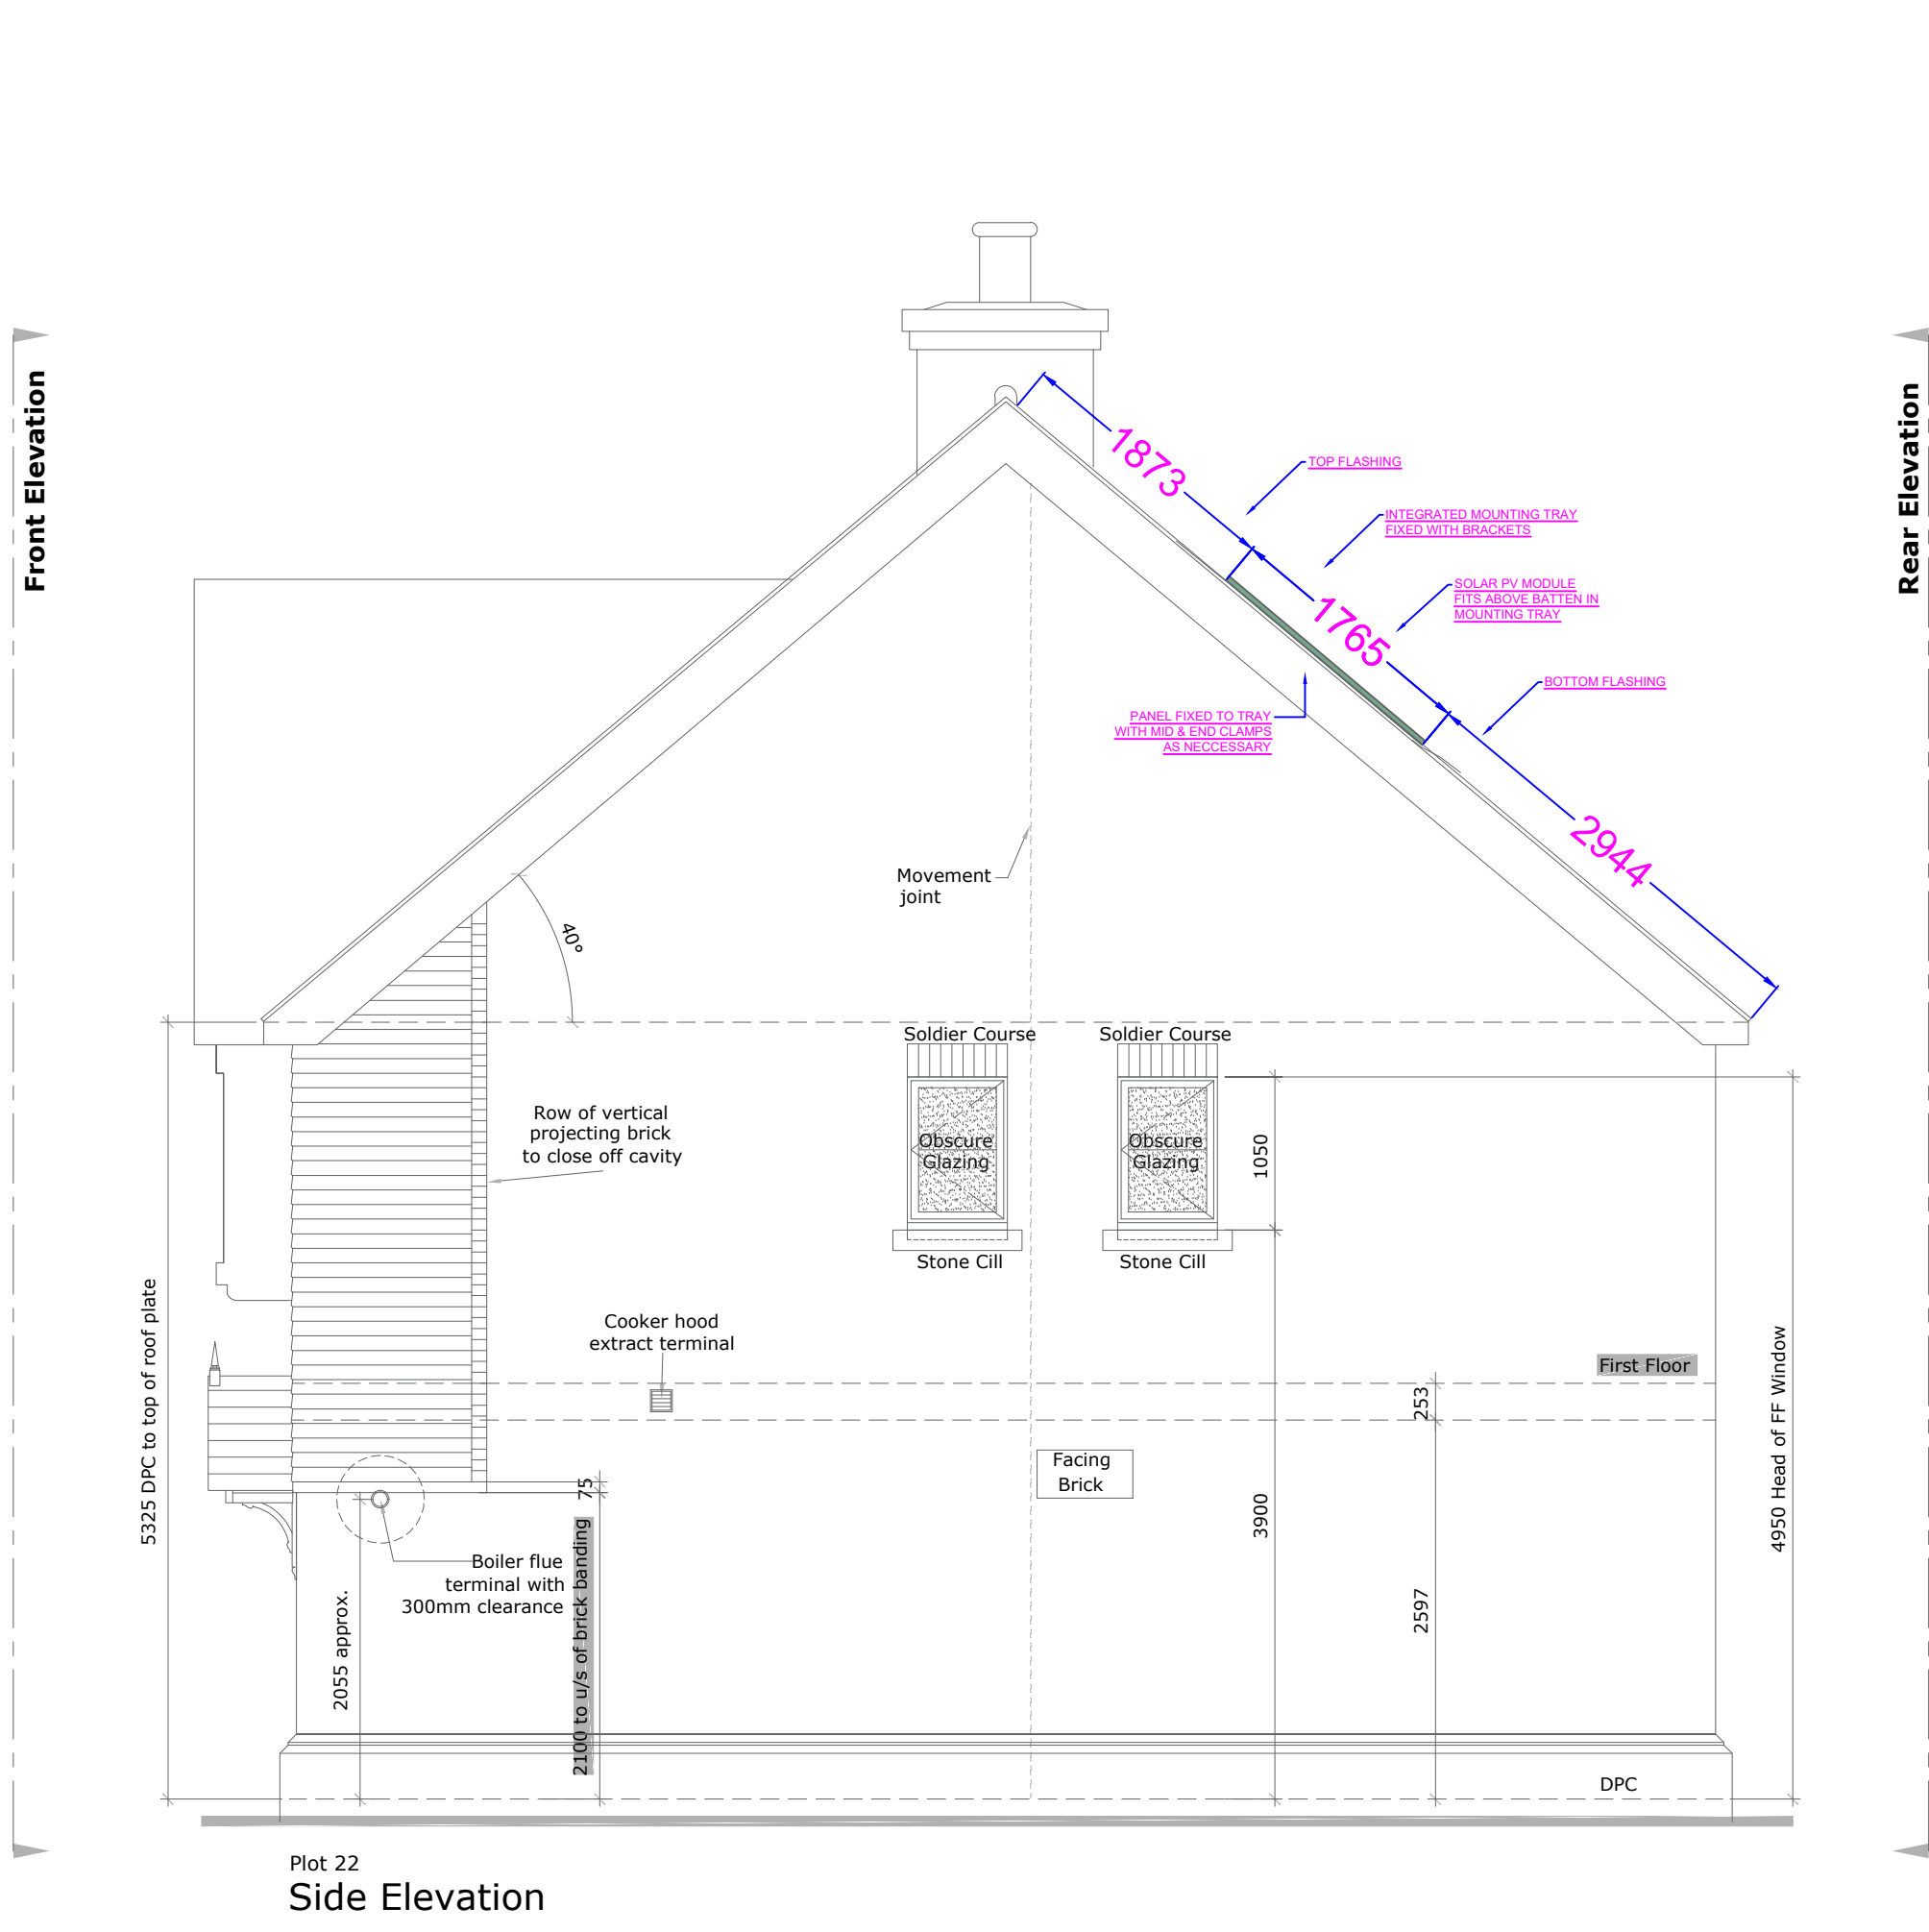


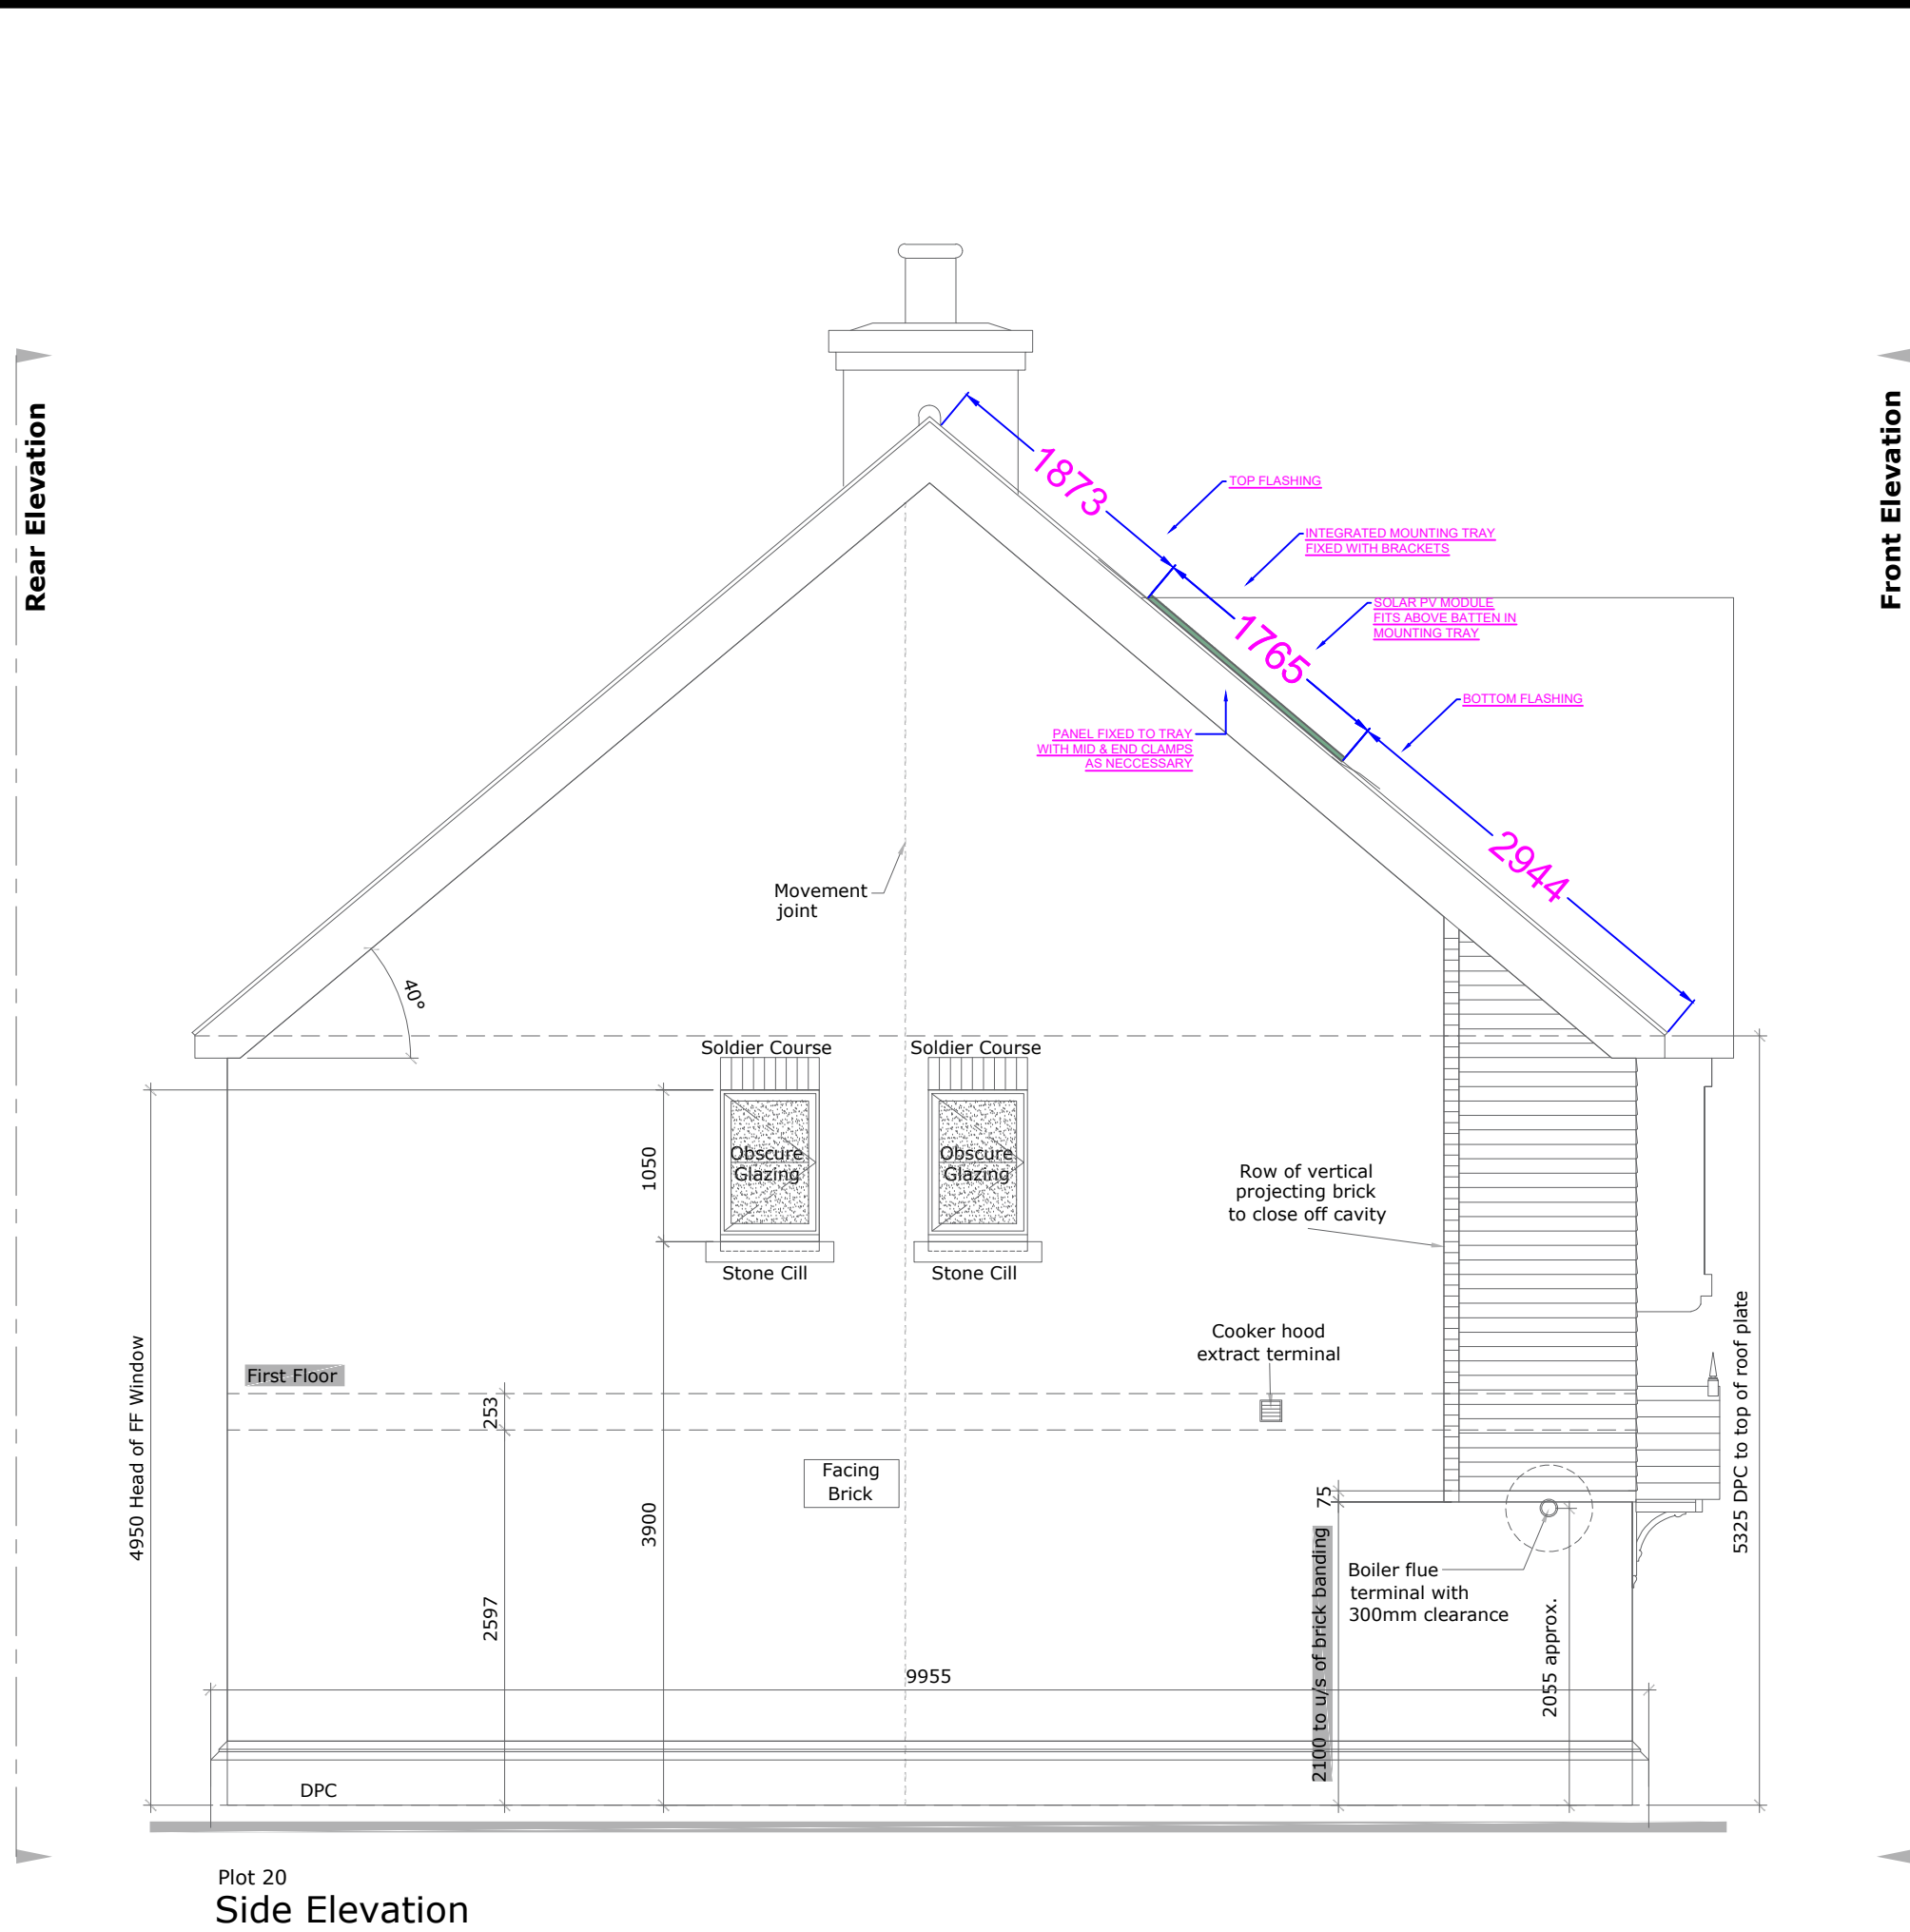

C2	19/03/25	R.K	CONSTRUCTION ISSUE	
C1	01/06/23	R.K	CONSTRUCTION ISSUE	
REV	DATE	DRAWN BY	DESCRIPTION	
Issue Status				
CONSTRUCTION				
Project				
KNEBWORTH HT5 - PLOTS 20-22				
Title				
SOLAR PV ROOF LAYOUT				
Scale		Designed By	Checked By	DATE
A1 : 1:50		R.K	JS	01/06/23
 envirolec smart energy solutions		Envirolec Smart Energy Solutions Unit 6, Murray Business Centre, Murray Road, Orpington BR5 3RE @envirolec-ses.co.uk		
KWR		PV	006	C2
THIS DRAWING IS THE COPYRIGHT OF ENVIROLEC SES LTD, AND SHALL NOT BE USED WITHOUT PERMISSION				