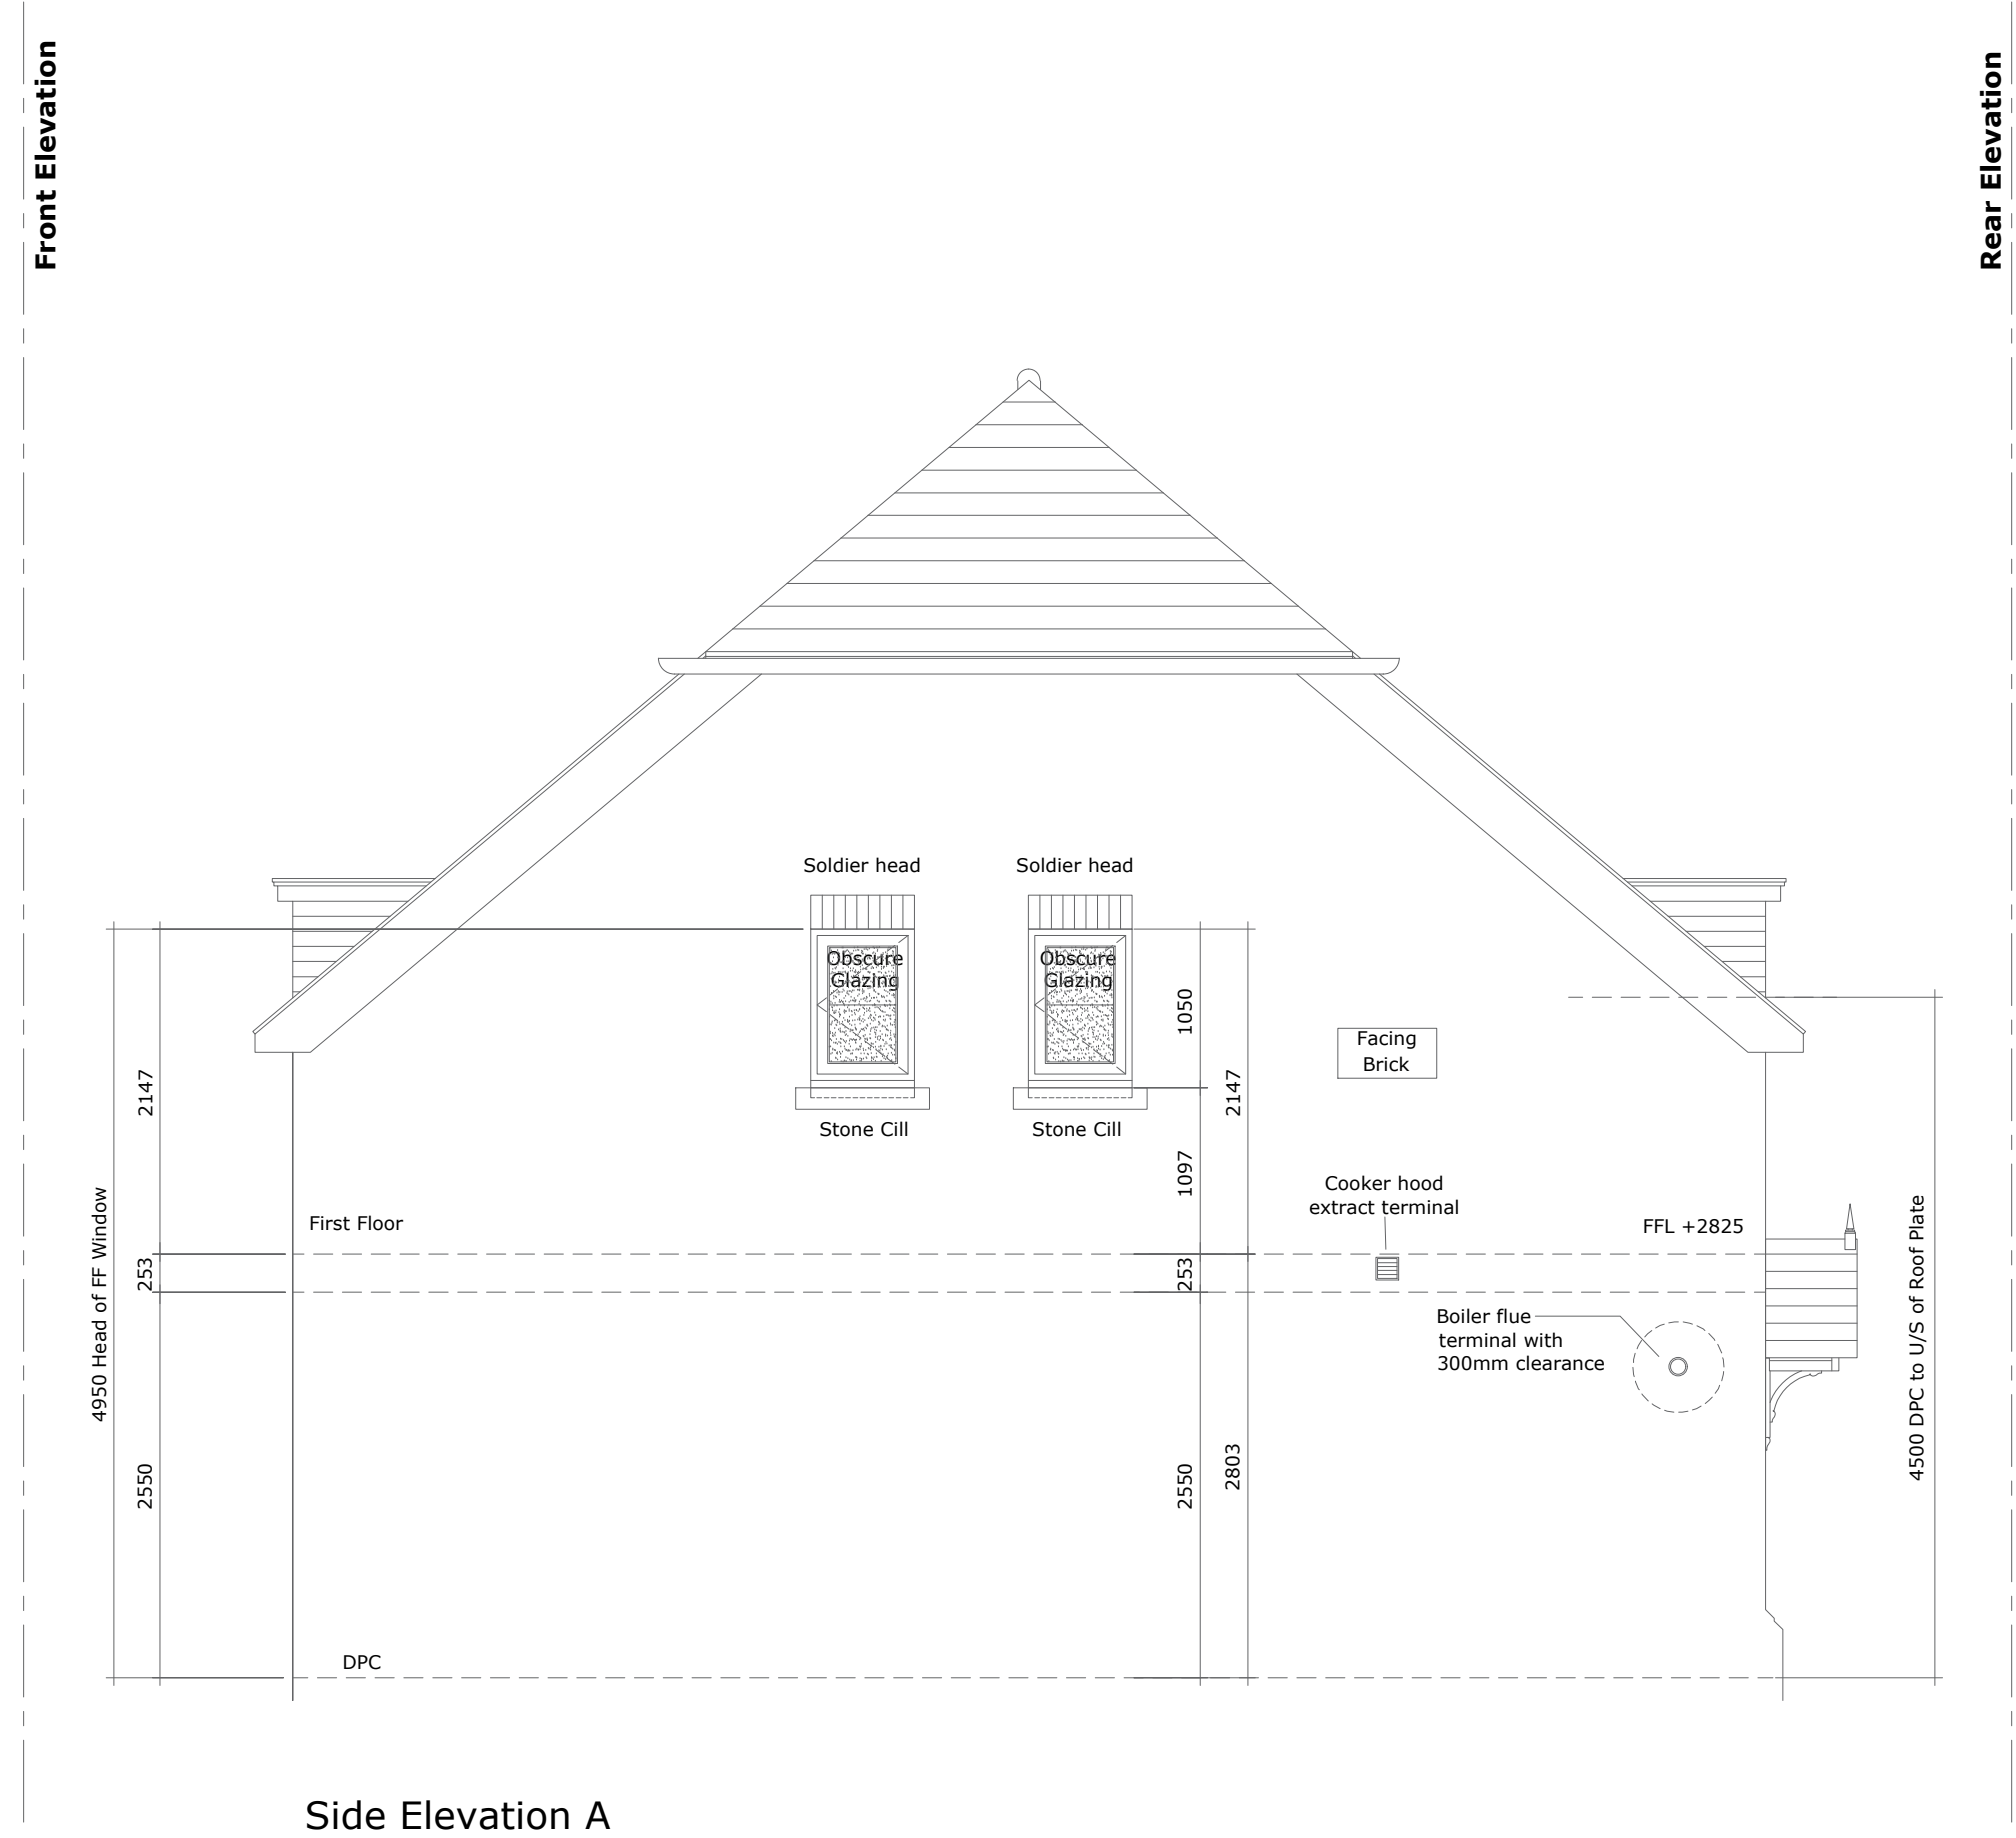
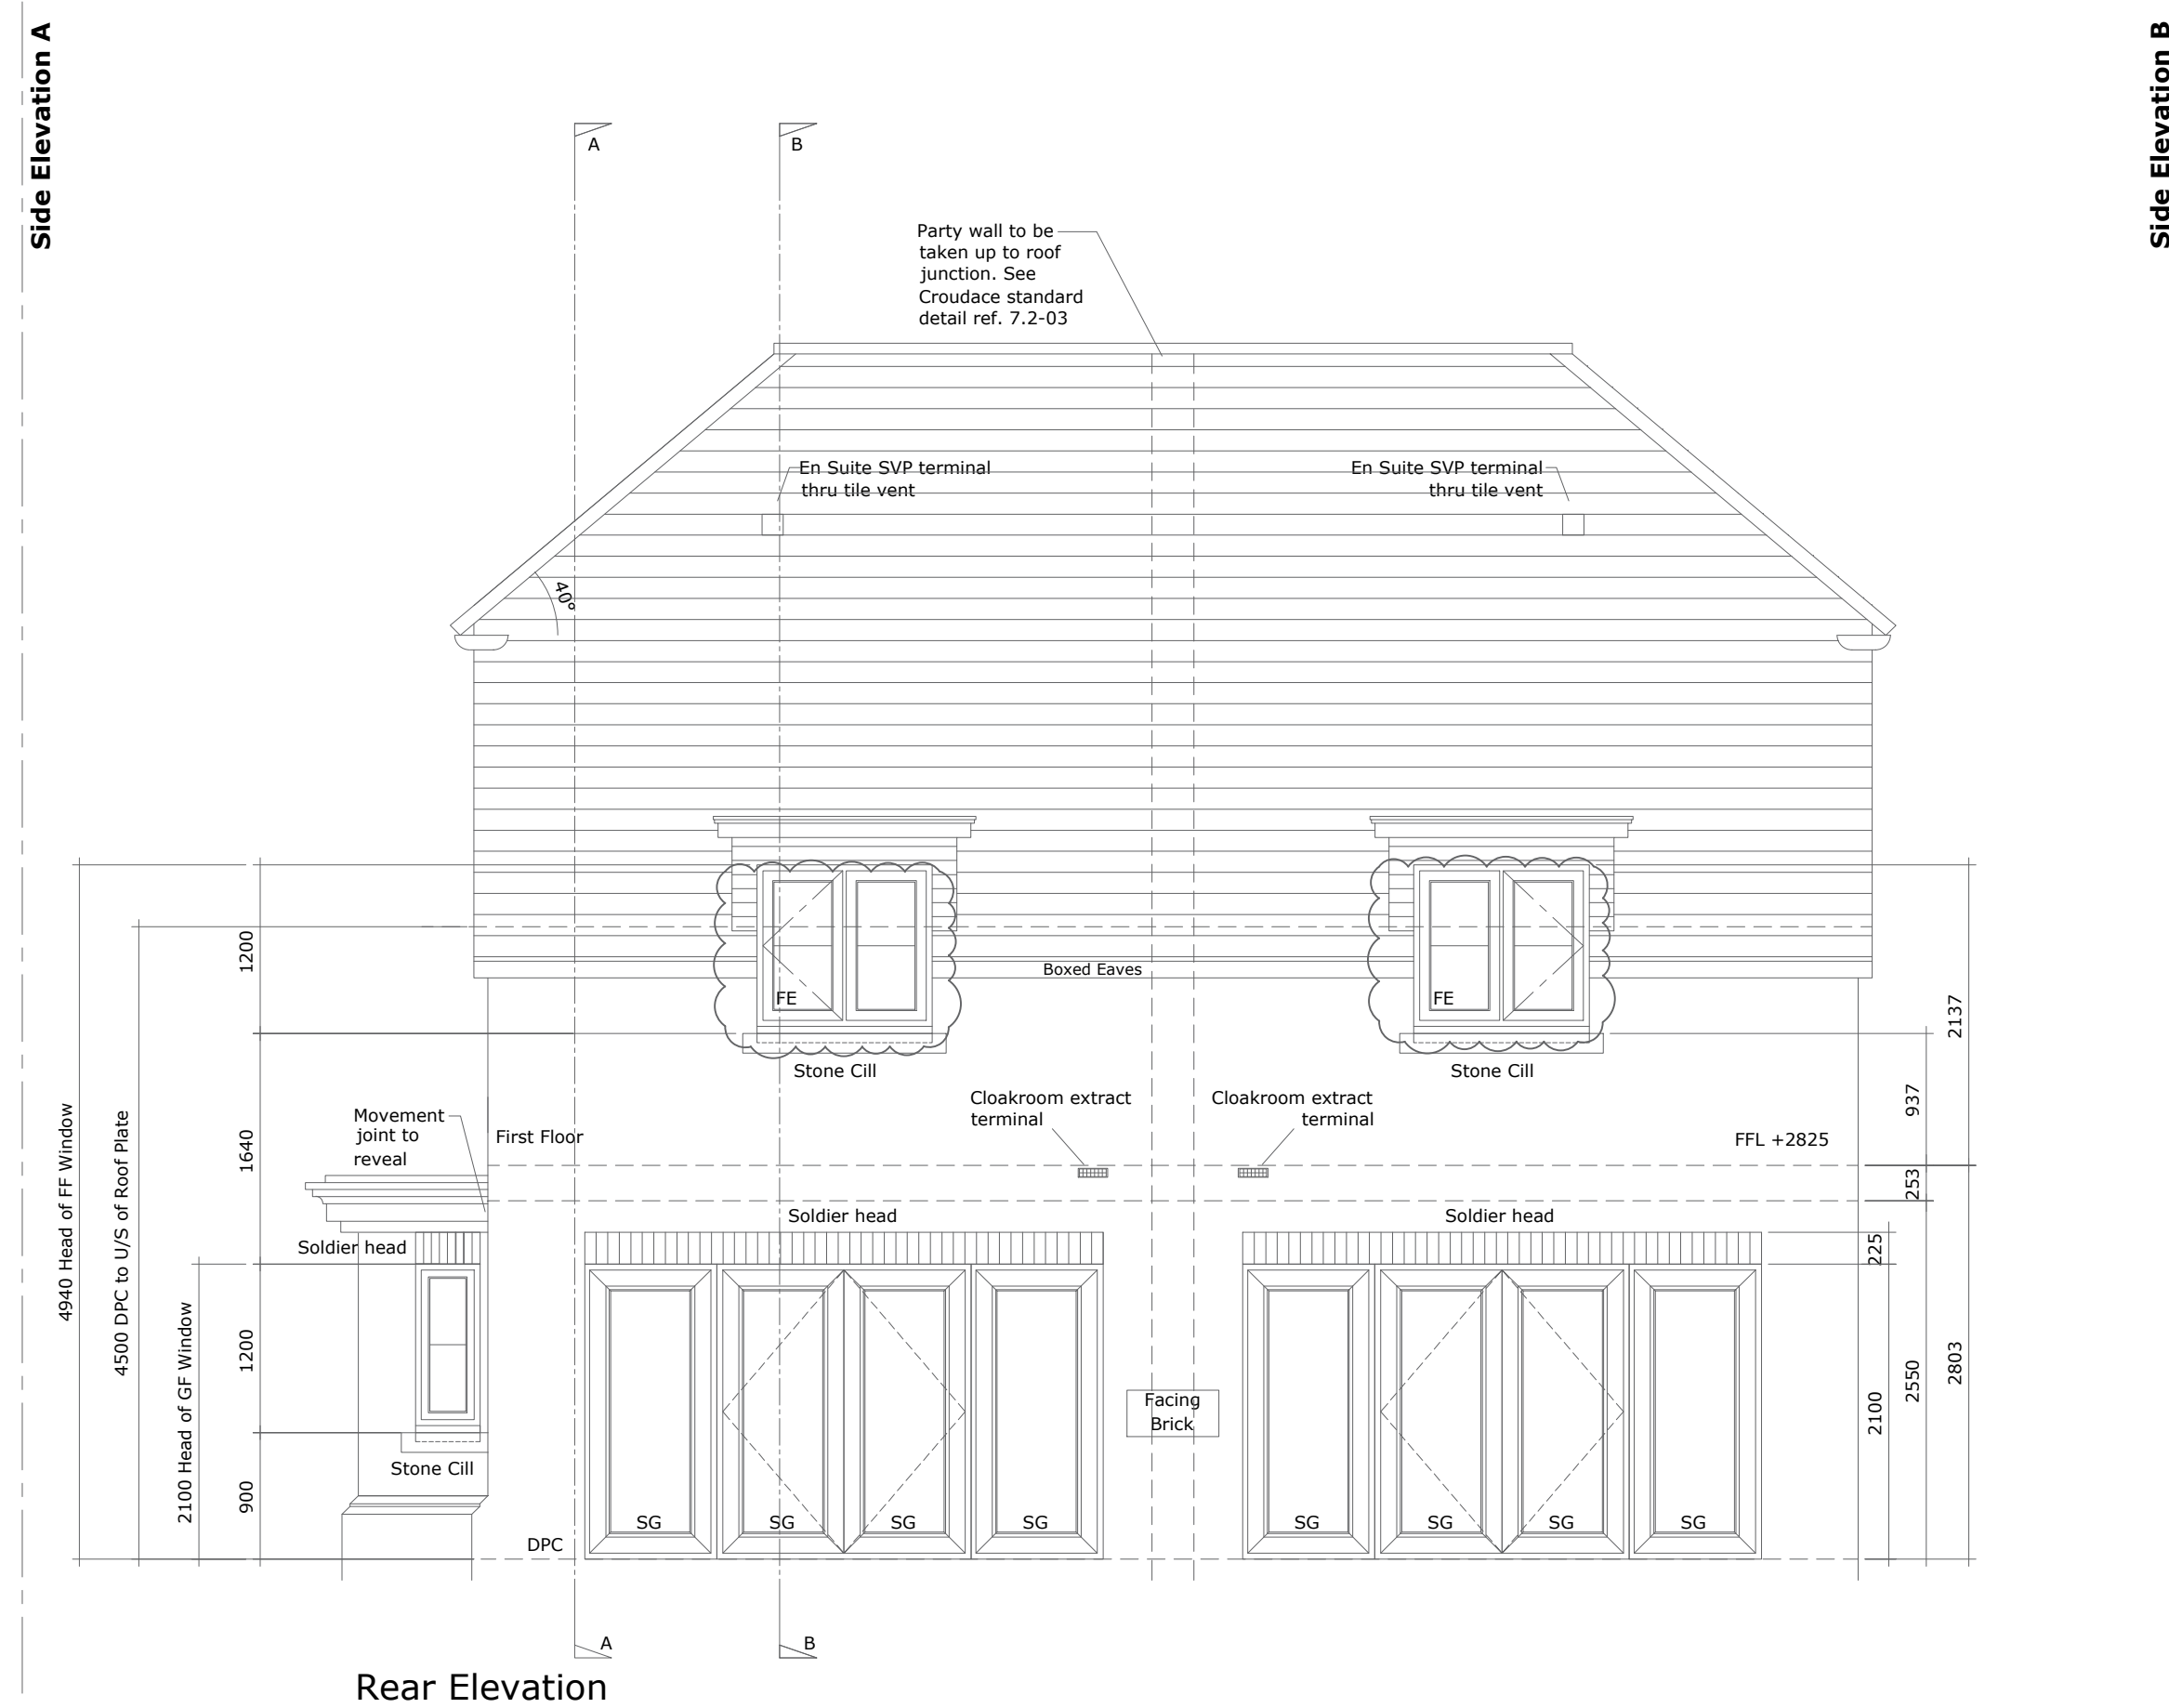
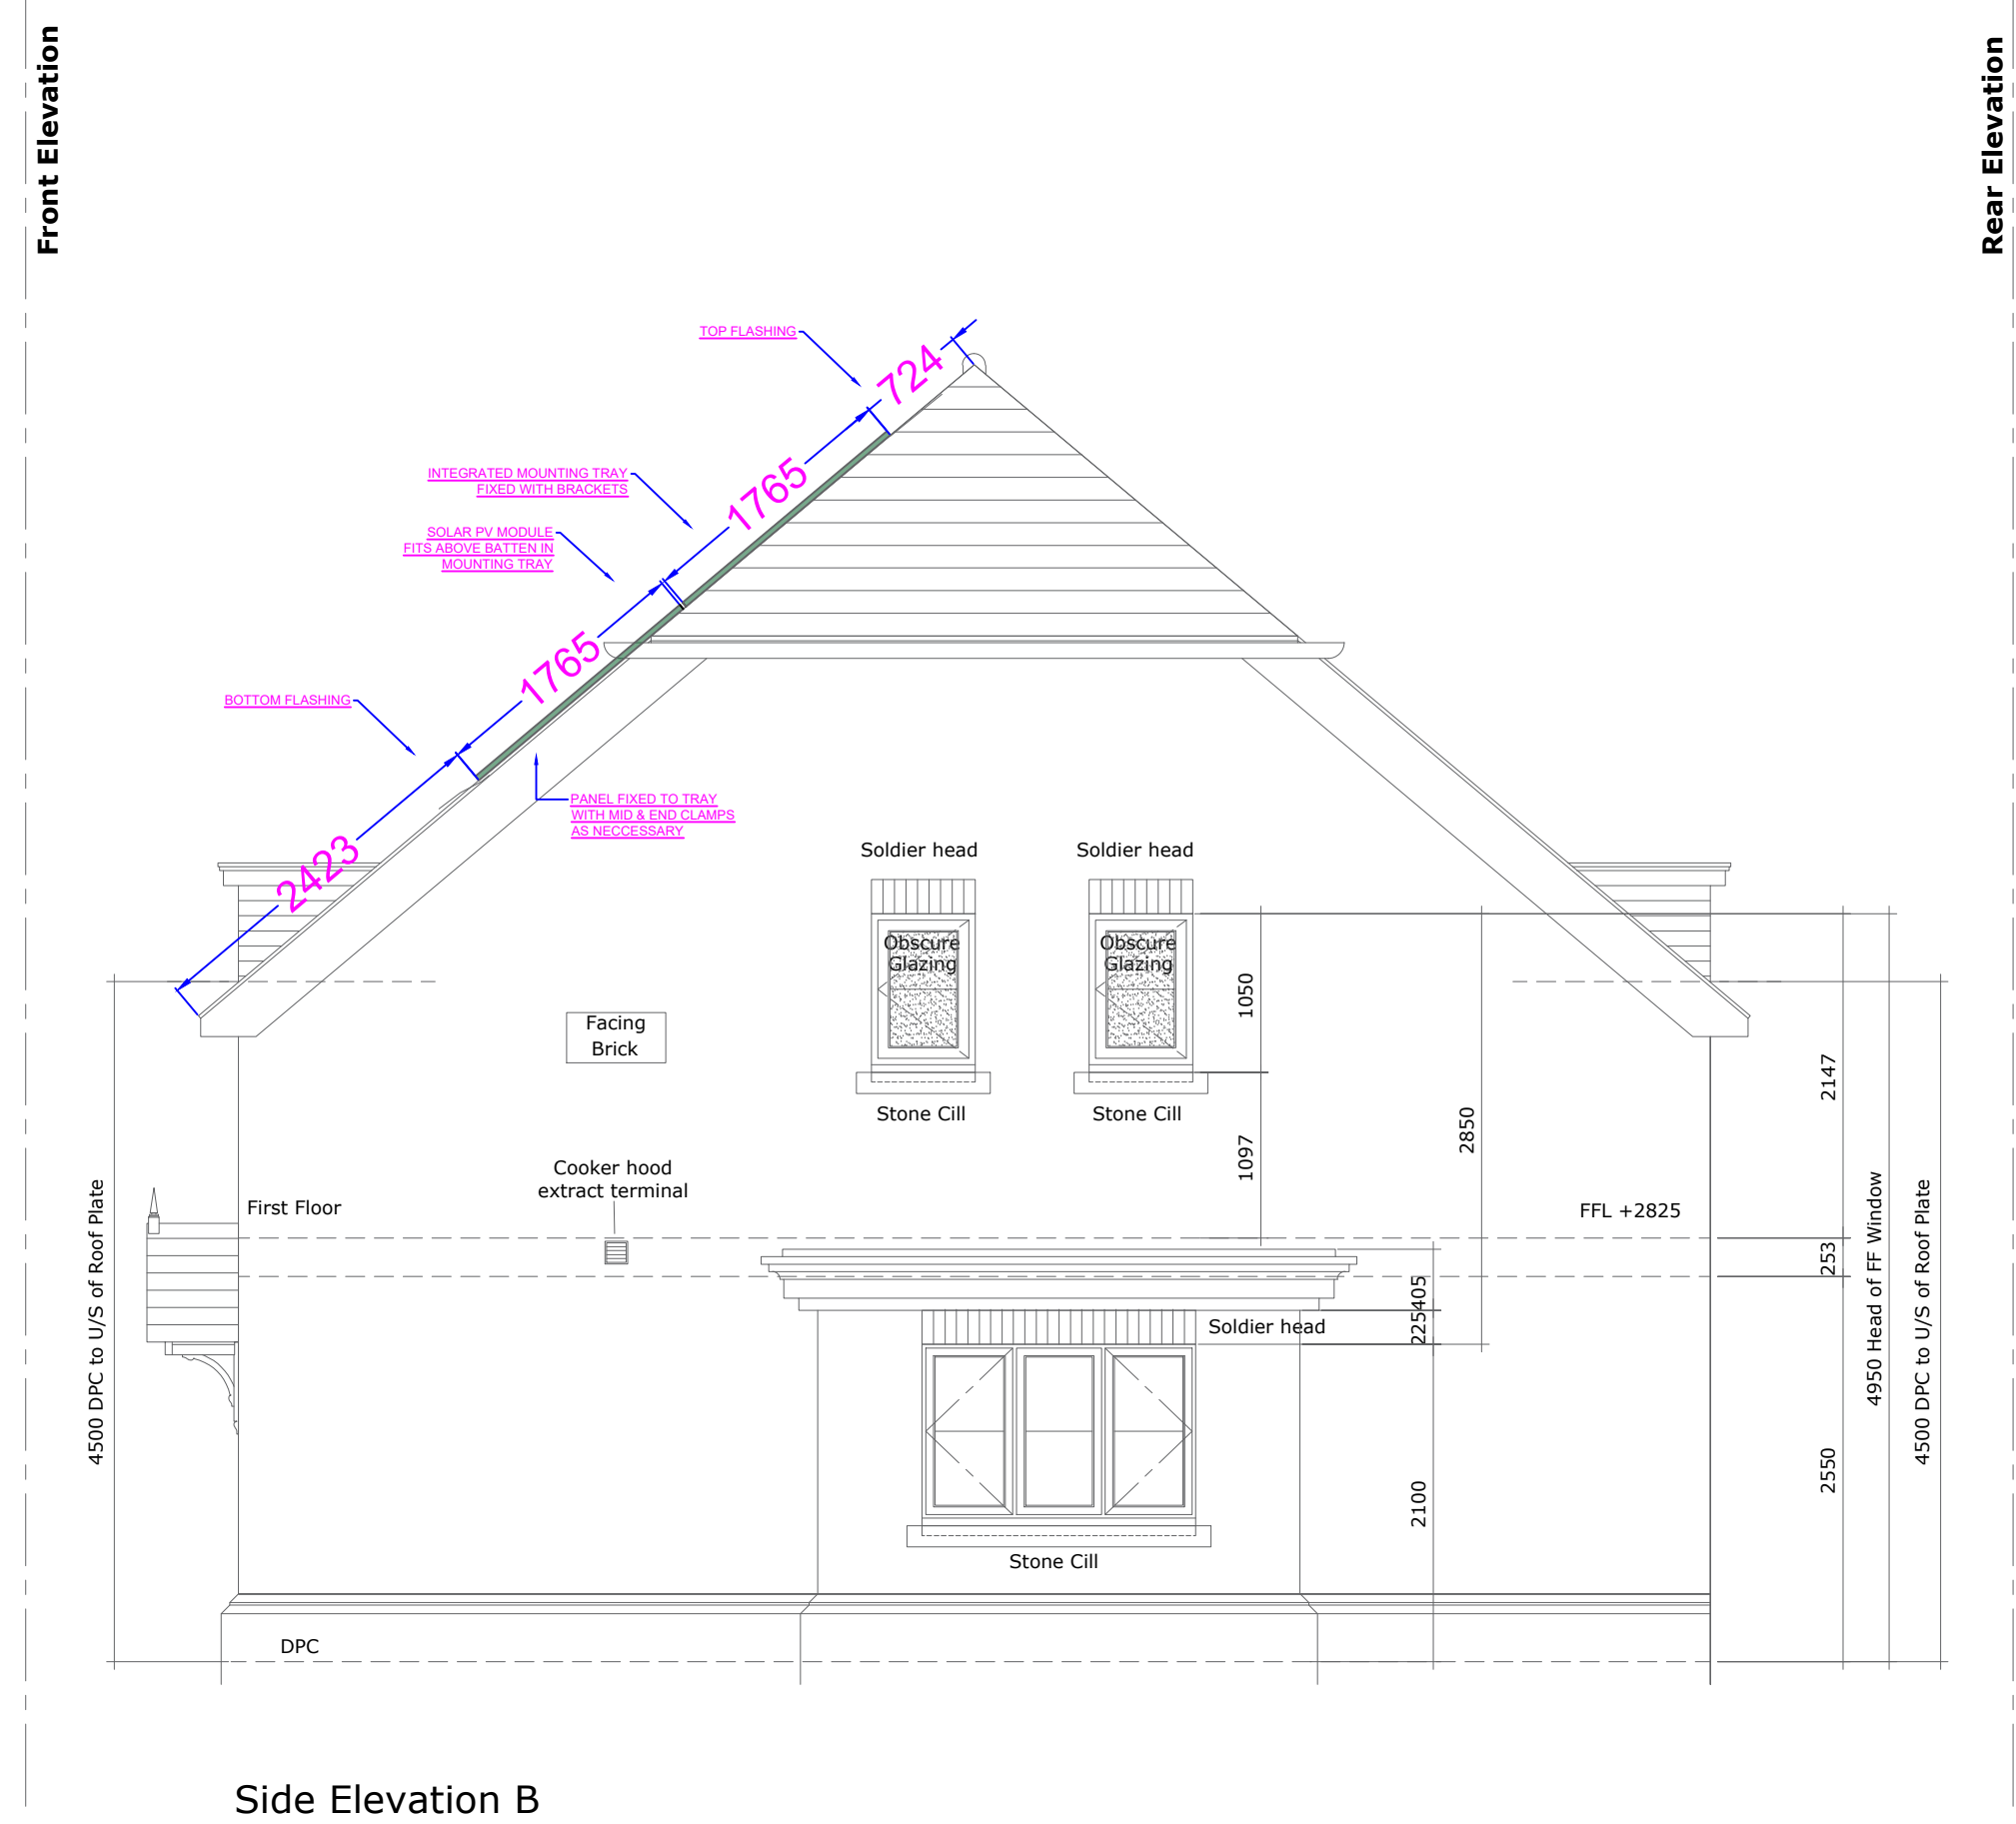
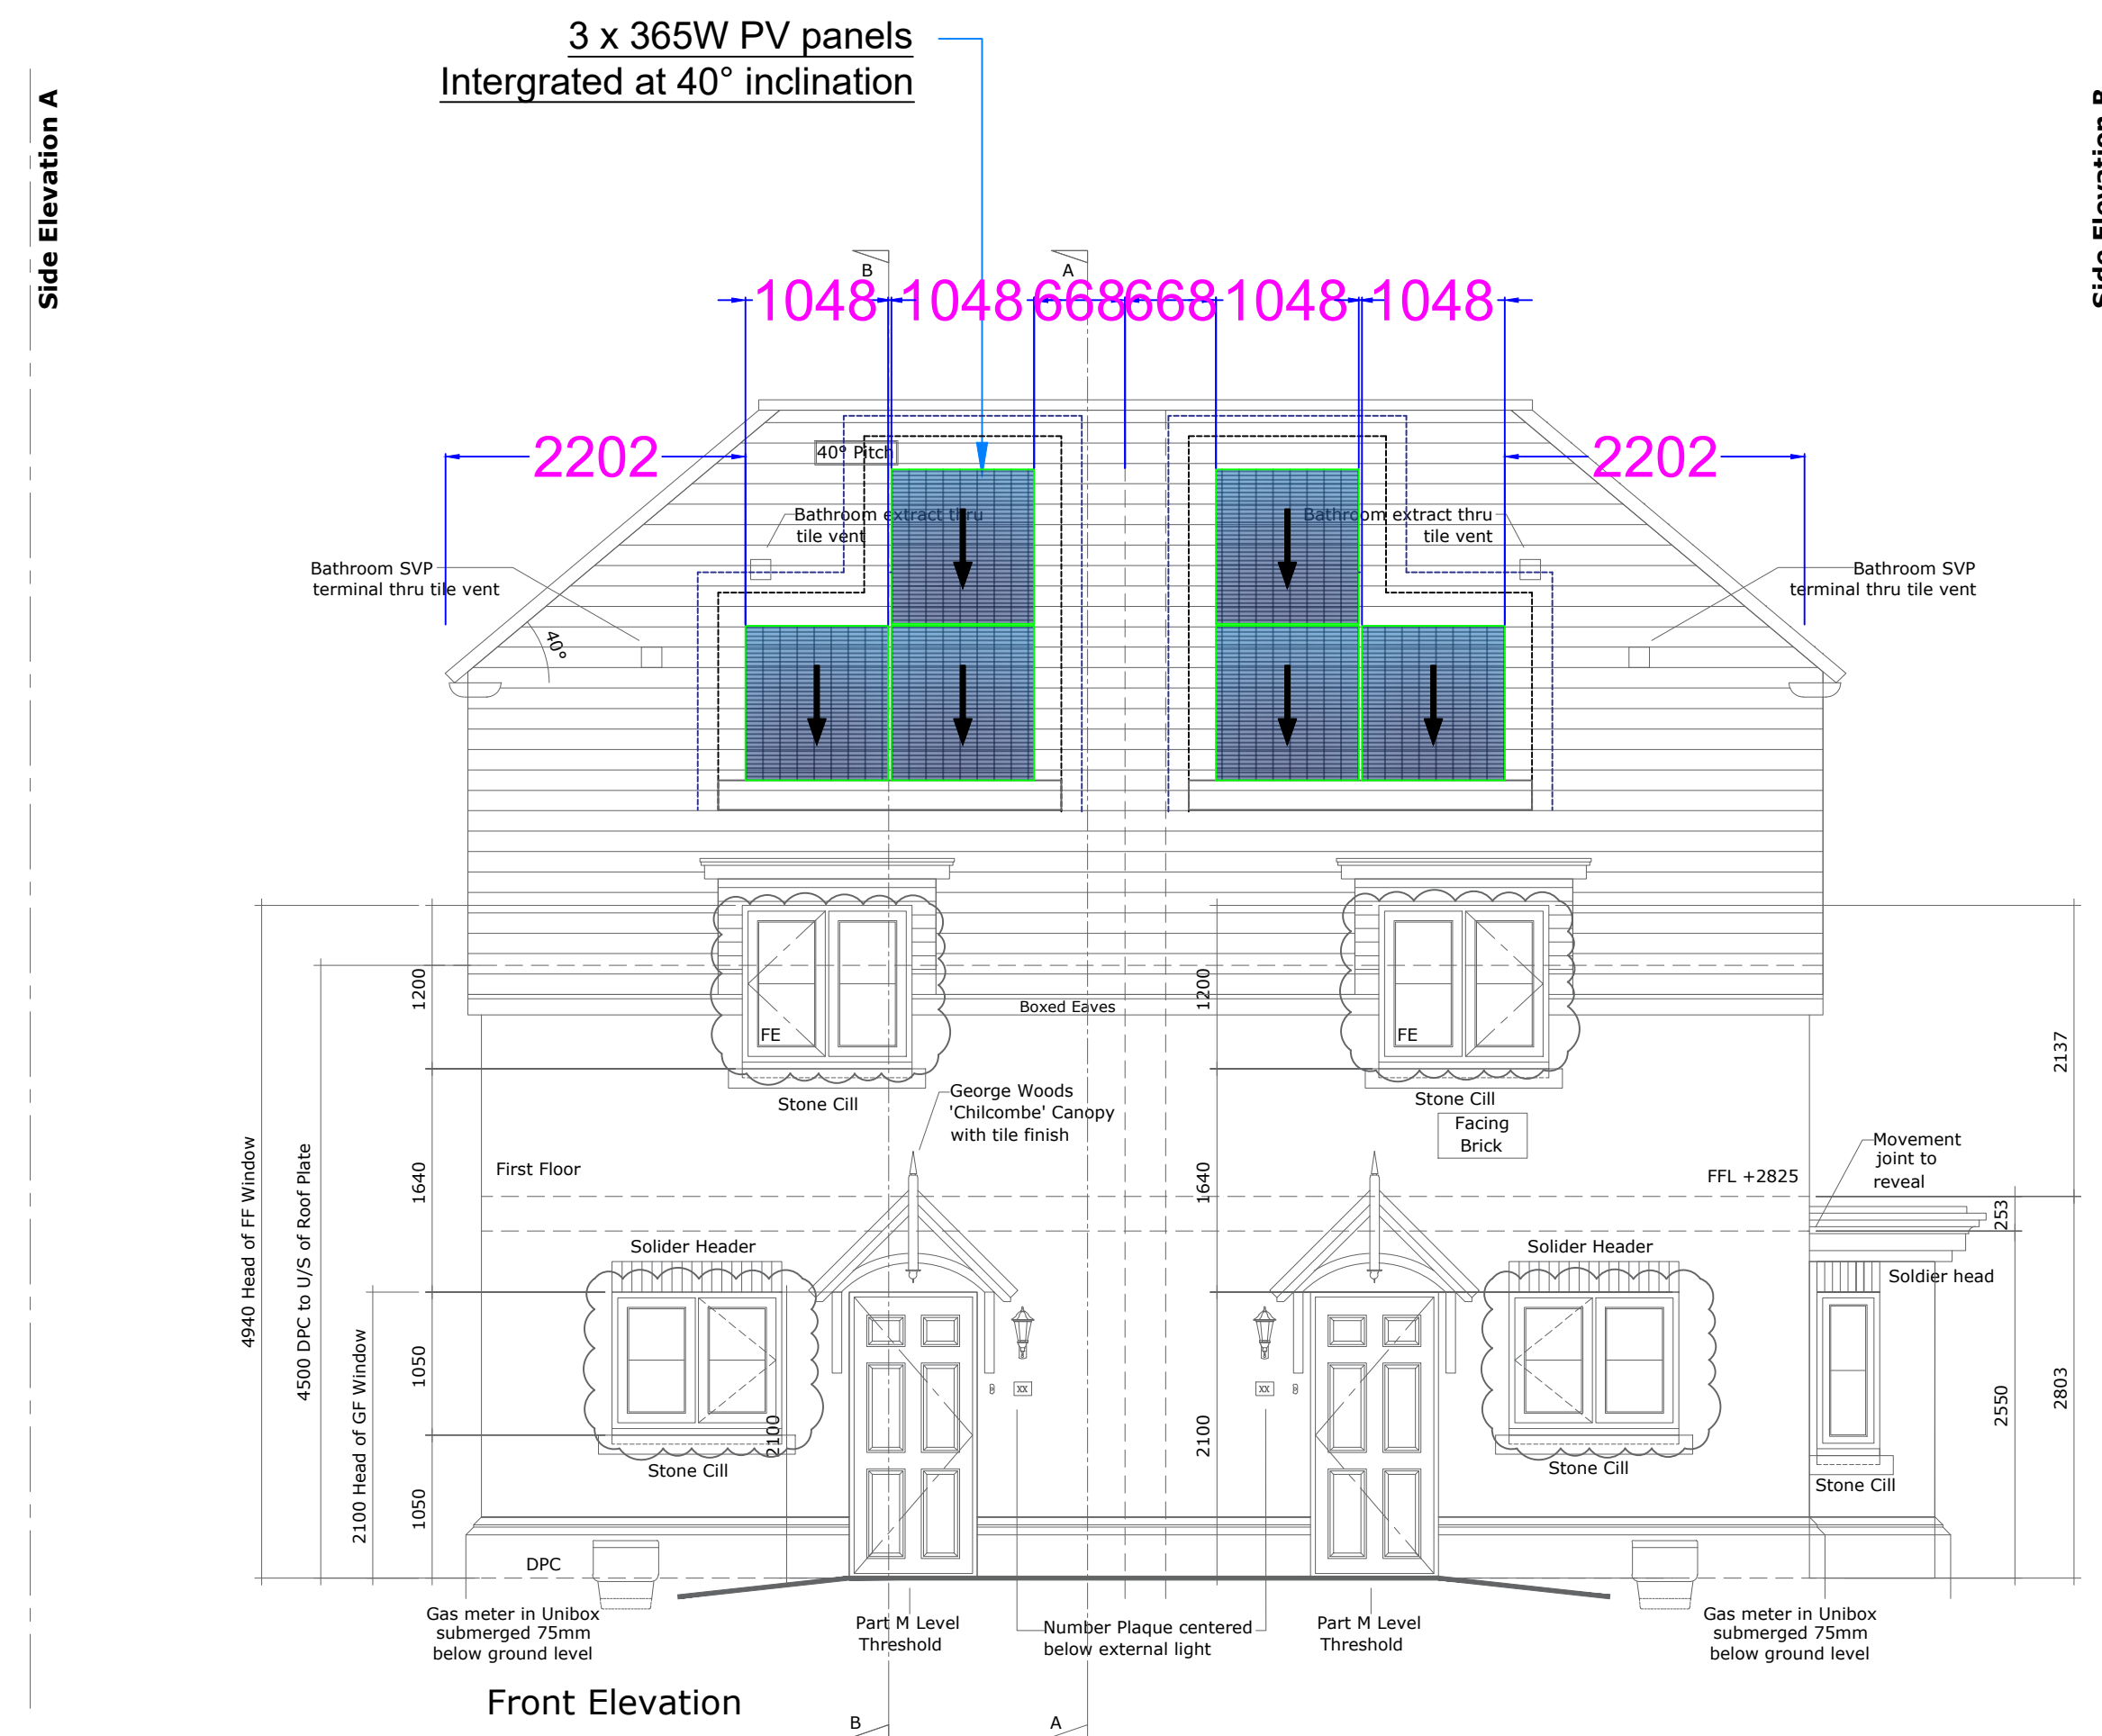


C2	19/03/25	R.K	CONSTRUCTION ISSUE
C1	01/06/23	R.K	CONSTRUCTION ISSUE
REV	DATE	DRAWN BY	DESCRIPTION

Issue Status

CONSTRUCTION

Project

KNEBWORTH

HT8 - PLOTS 41, 42

Title

SOLAR PV ROOF LAYOUT			
Scale A1 - 1:50	Designed By R.K	Checked By JS	DATE 01/06/23


envirolec
 smart energy solutions

Envirolec Smart Energy Solutions
 Unit 6,
 Murray Business Centre,
 Murray Road, Orpington
 BR5 3RE
@envirolec-ses.co.uk

KWR	PV	009	C2
-----	----	-----	----

THIS DRAWING IS THE COPYRIGHT OF ENVIROLEC SES LTD. AND SHALL NOT BE USED WITHOUT PERMISSION