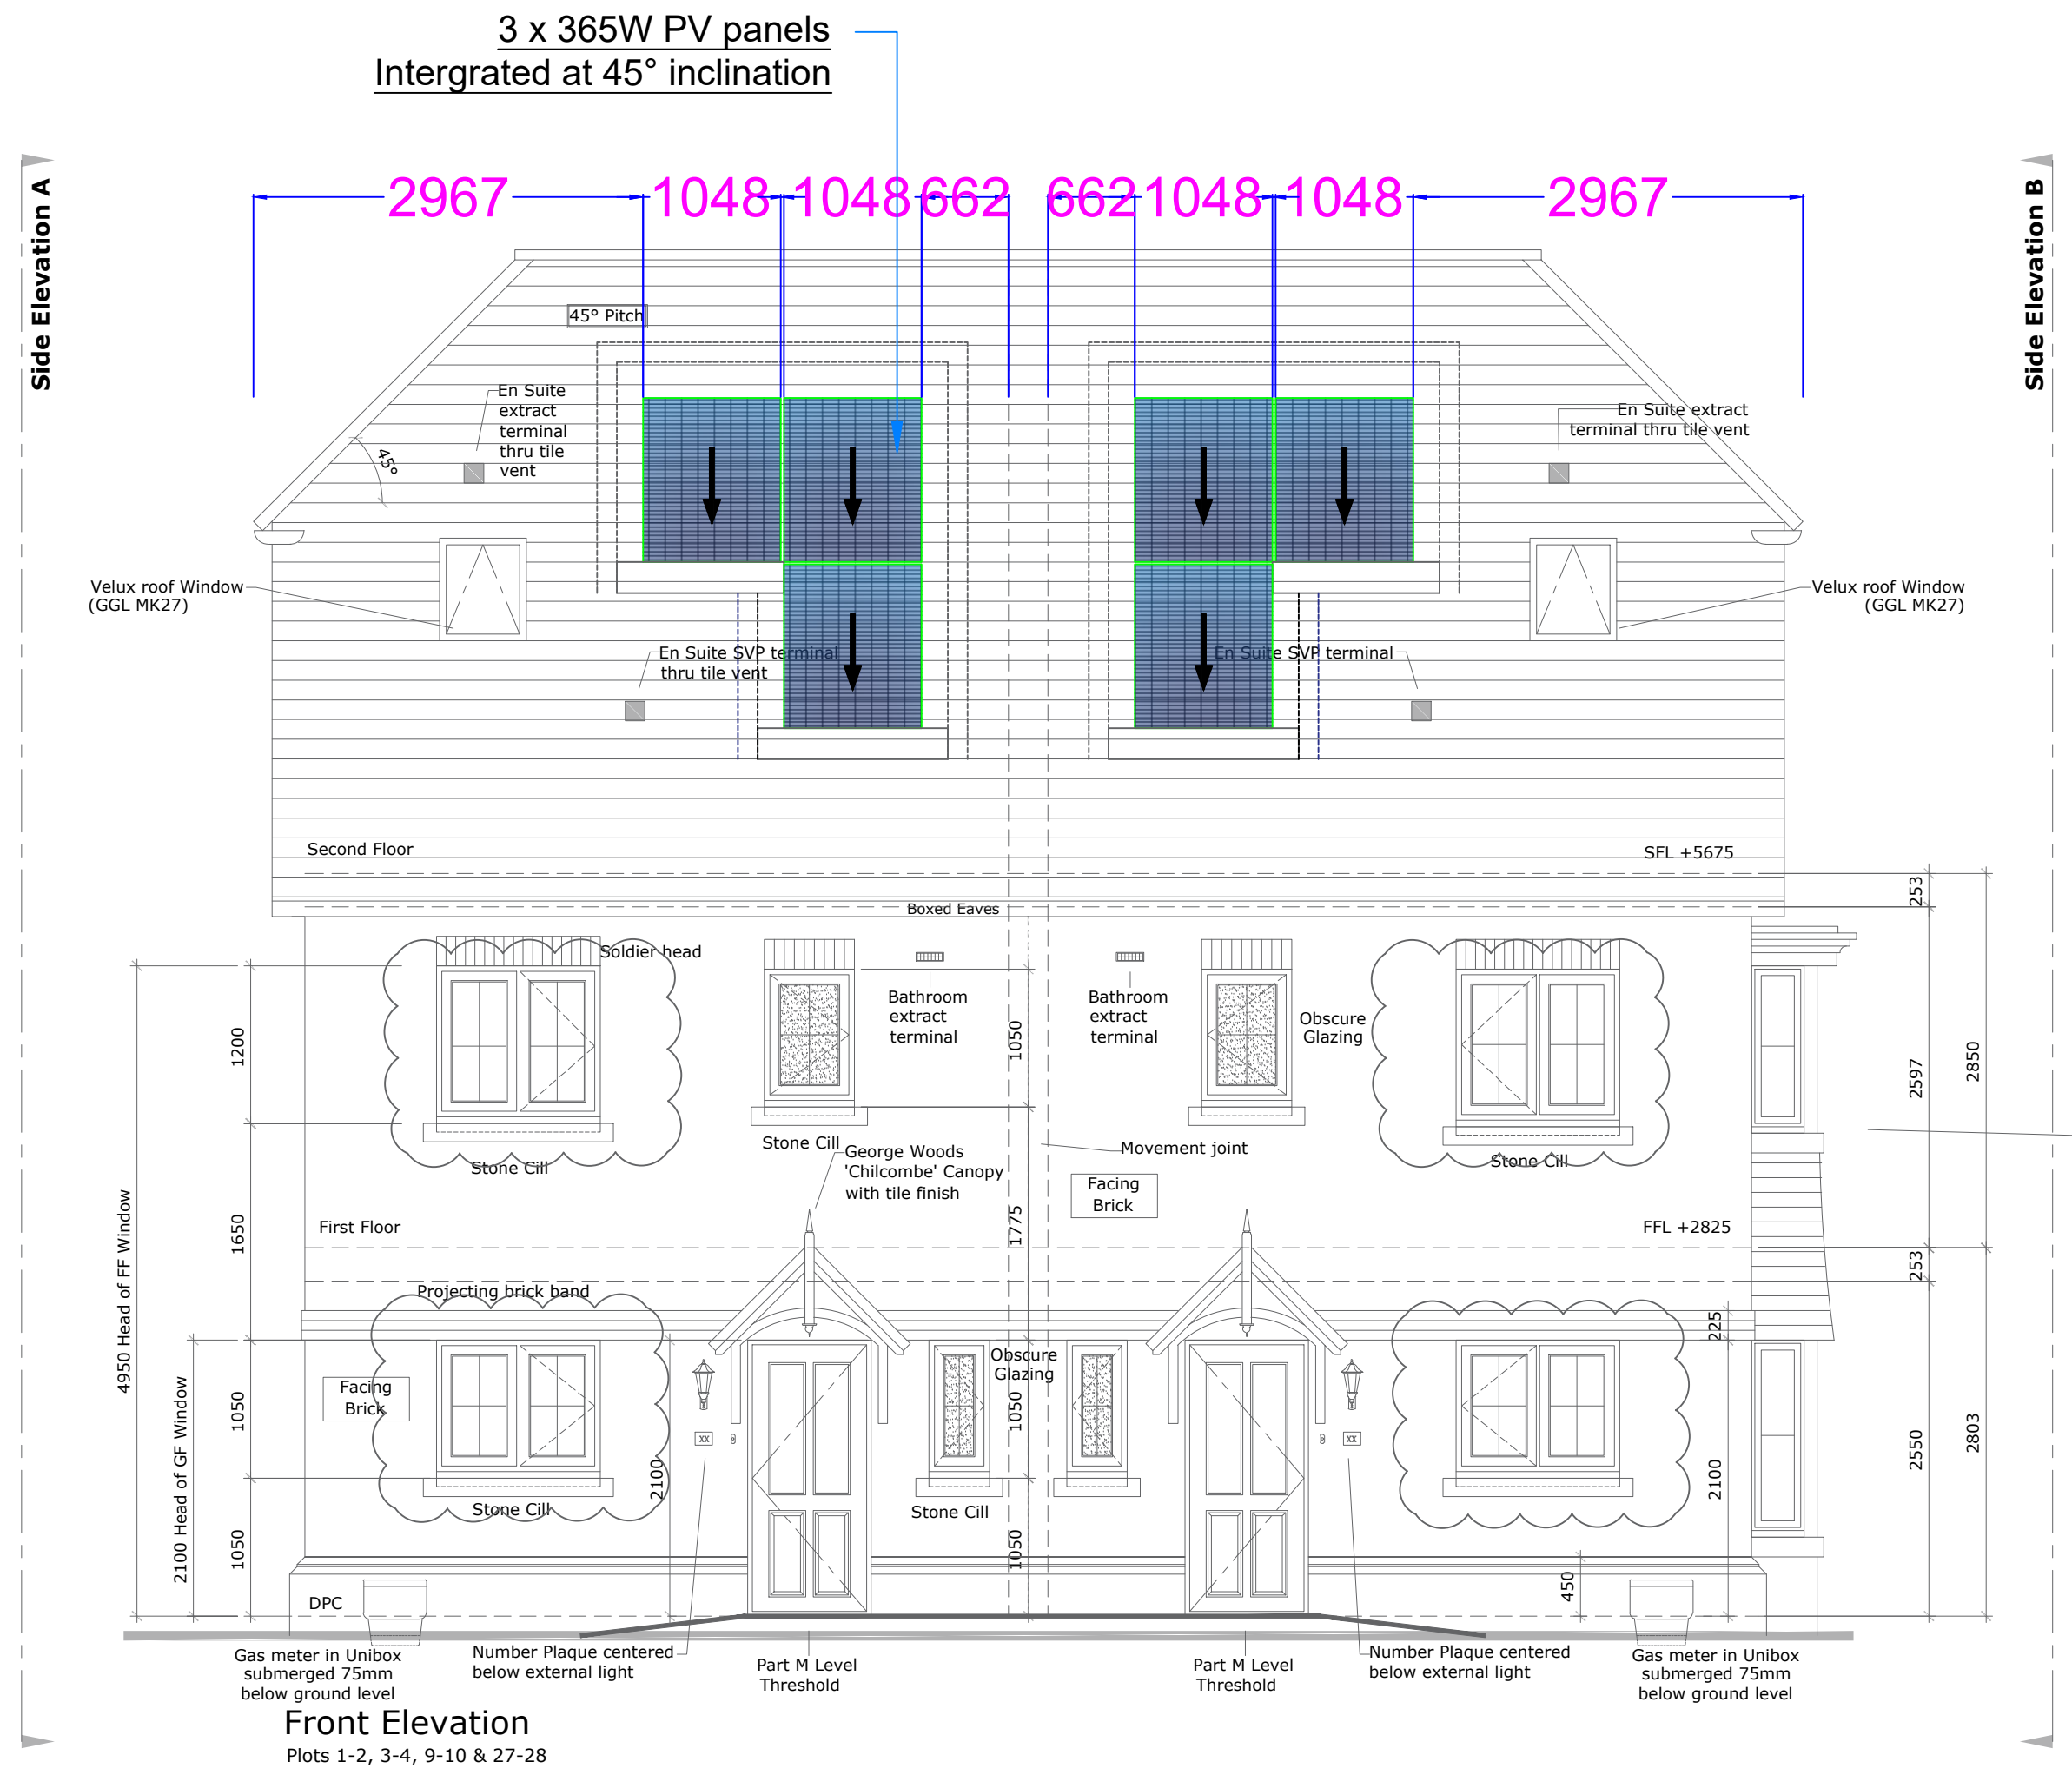
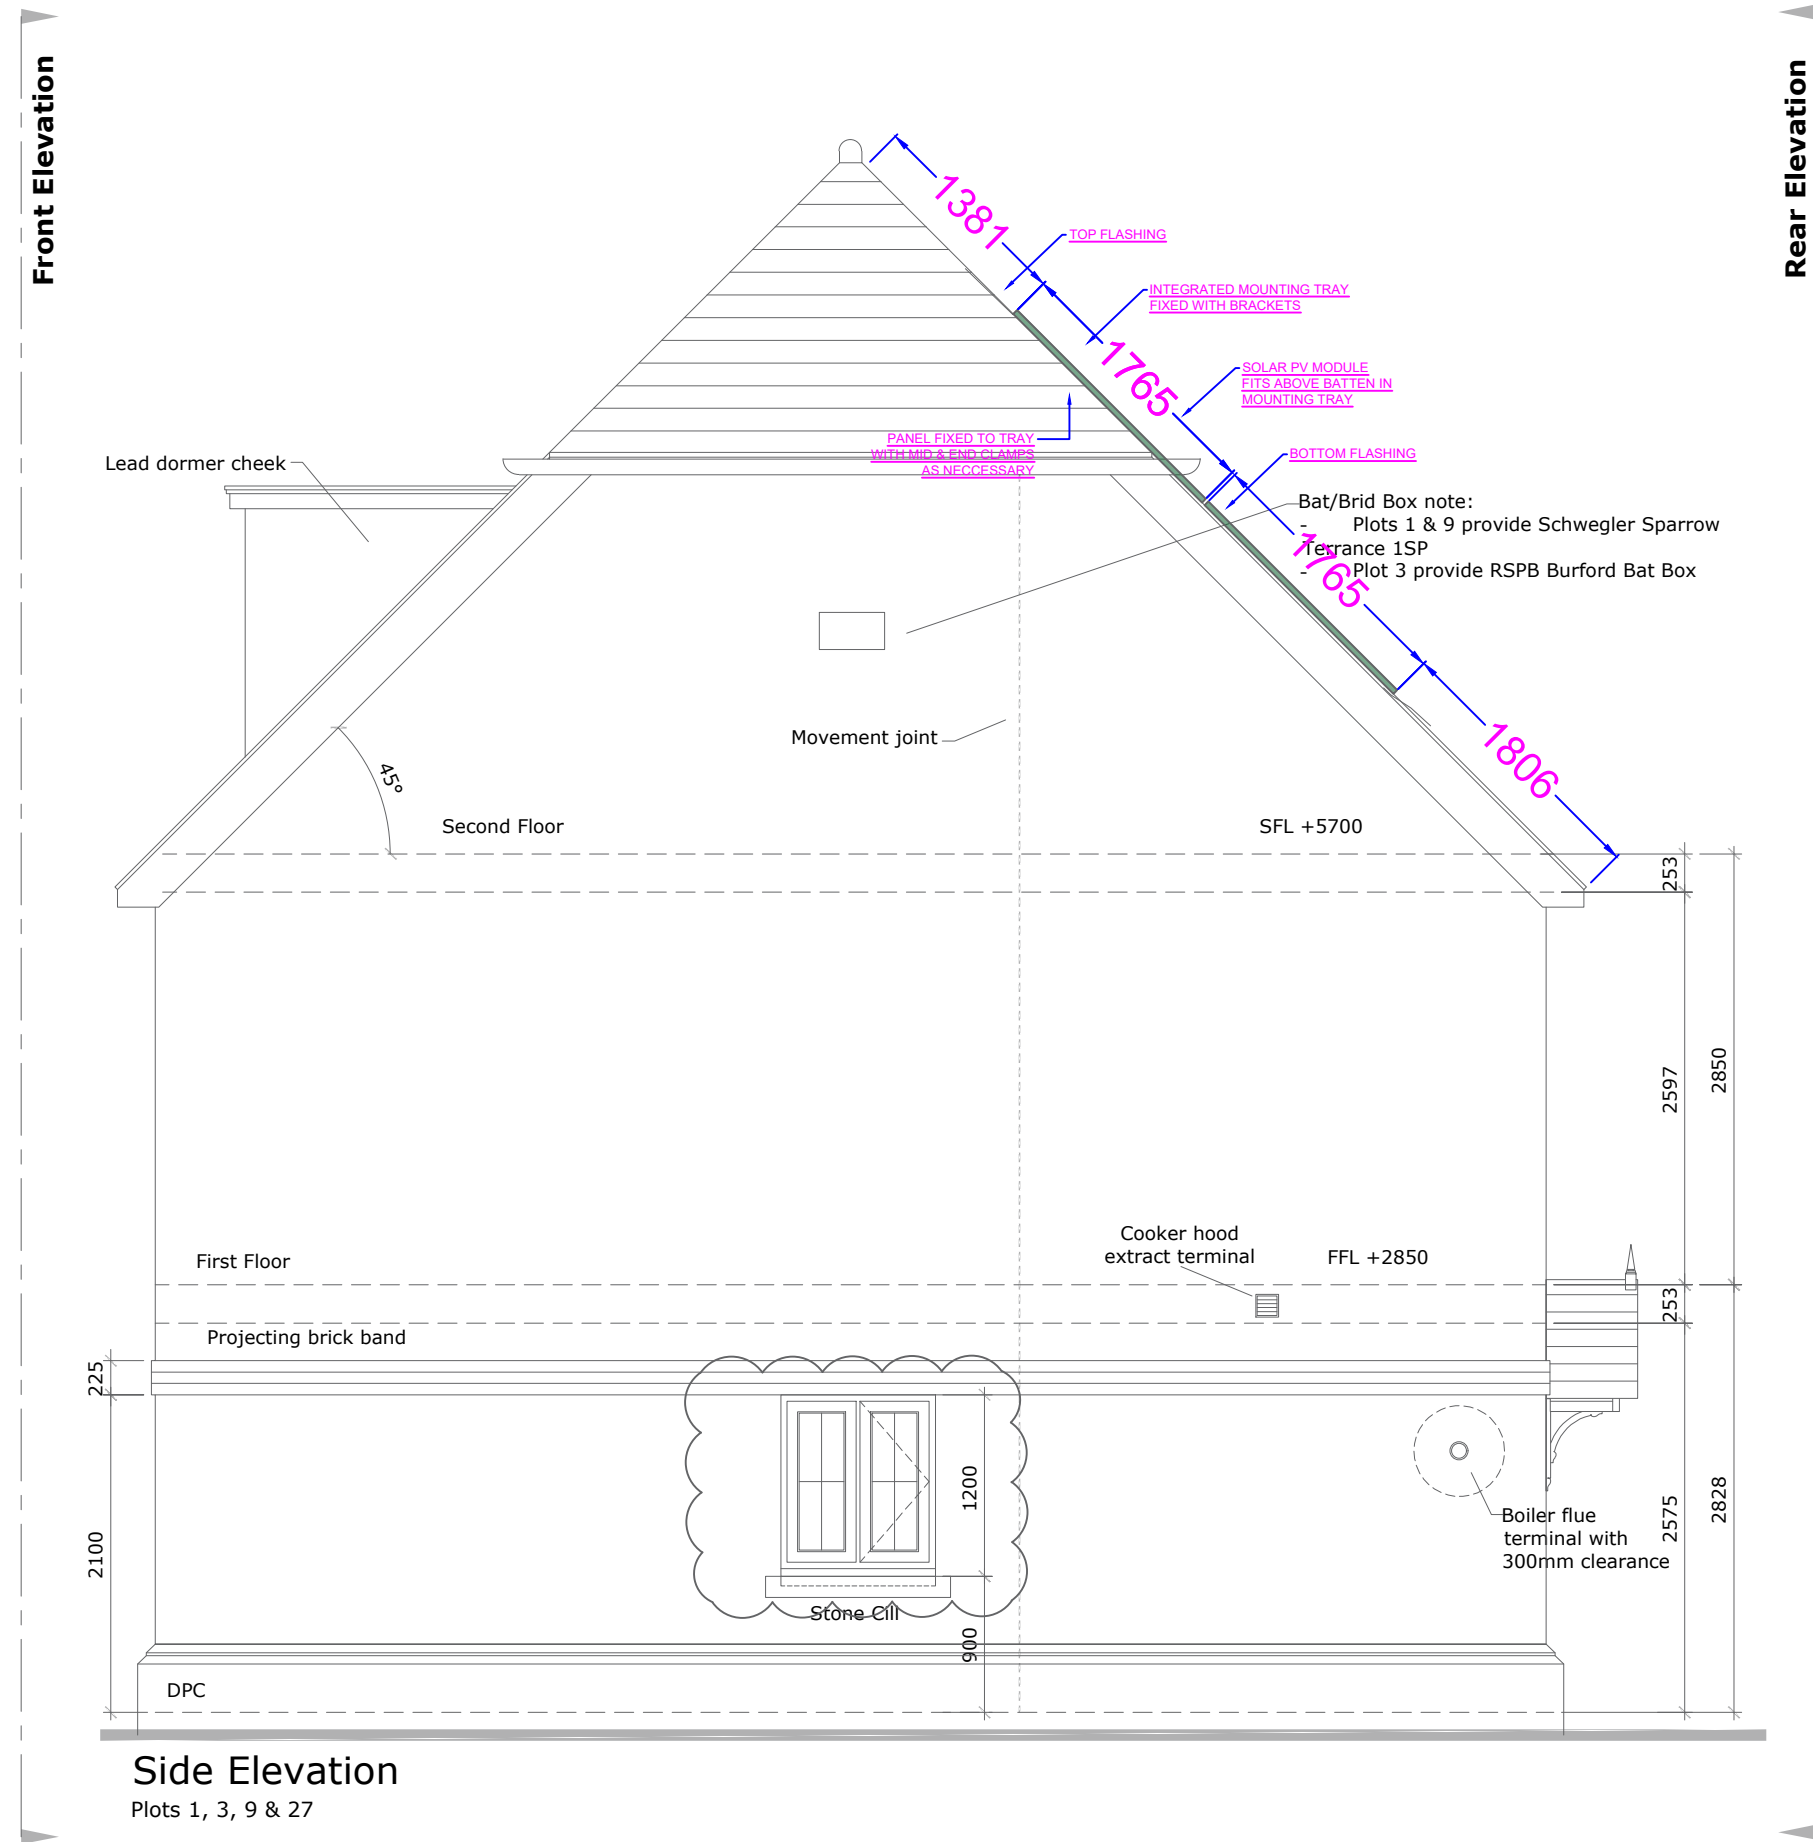


CZ	19/03/25	R.K	CONSTRUCTION ISSUE
C1	01/06/23	R.K	CONSTRUCTION ISSUE
REV	DATE	DRAWN BY	DESCRIPTION
Issue Status			
CONSTRUCTION			
Project			
KNEBWORTH HT1 - PLOTS 1-4, 9-10, 27-28-AS			
Title			
SOLAR PV ROOF LAYOUT			
Scale	A1 - 1:50	Designed By	R.K
		Checked By	JS
		DATE	01/06/23
Envirolec Smart Energy Solutions Unit 6, Murray Business Centre, Murray Road, Orpington BR5 3RE @envirolec-ses.co.uk			
KWR	PV	001	C2
THIS DRAWING IS THE COPYRIGHT OF ENVIROLEC SES LTD. AND SHALL NOT BE USED WITHOUT PERMISSION			