


This drawing is a print and must not be scaled from. Use only noted dimensions and check all measurements on site before proceeding with the works. Any queries regarding areas, levels or dimensions must be referred back to BBR Design Services Ltd. All dimensions of existing buildings to be verified on site.


This drawing is the copyright of BBR Design Services Ltd and shall not be in any way used or reproduced without their prior written consent.

All design and construction is to be in accordance with the Construction Design and Management (CDM) Regulations 2015, and HSE guidance.

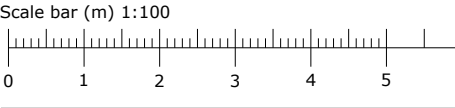

Front [West] Elevation / Street Scene

Scale 1:100

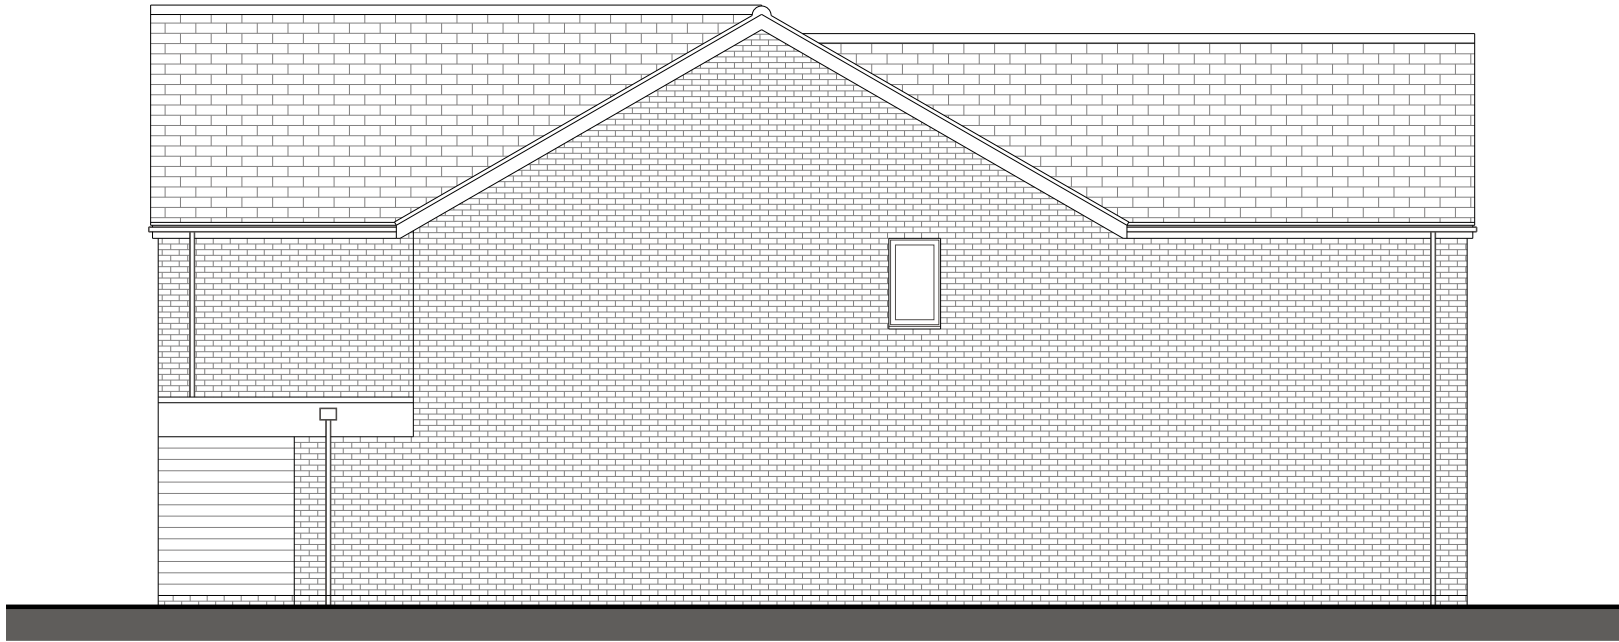

LH Side [South] Elevation

Scale 1:100



RH Side [North] Elevation

Scale 1:100



Rear [East] Elevation

Scale 1:100

A	22/01/2026	Changed to plot 3 only.	rda
Rev:	Date:	Note:	By:

FOR PLANNING



D E S I G N

01462 420800 | 01799 530097

info@bbr-design.co.uk

www.bbr-design.co.uk



Contract:
Land R/O 33 High Street
Graveley
Hertfordshire
SG4 7LA
Drawing Title:
Plot 3
Elevations

Scale: 1:100 @ A2	Drawn/check: rda
Job No: 24295	Date: July 2025

Drawing No: PL16	Revision: A
© BBR Design 2025	