


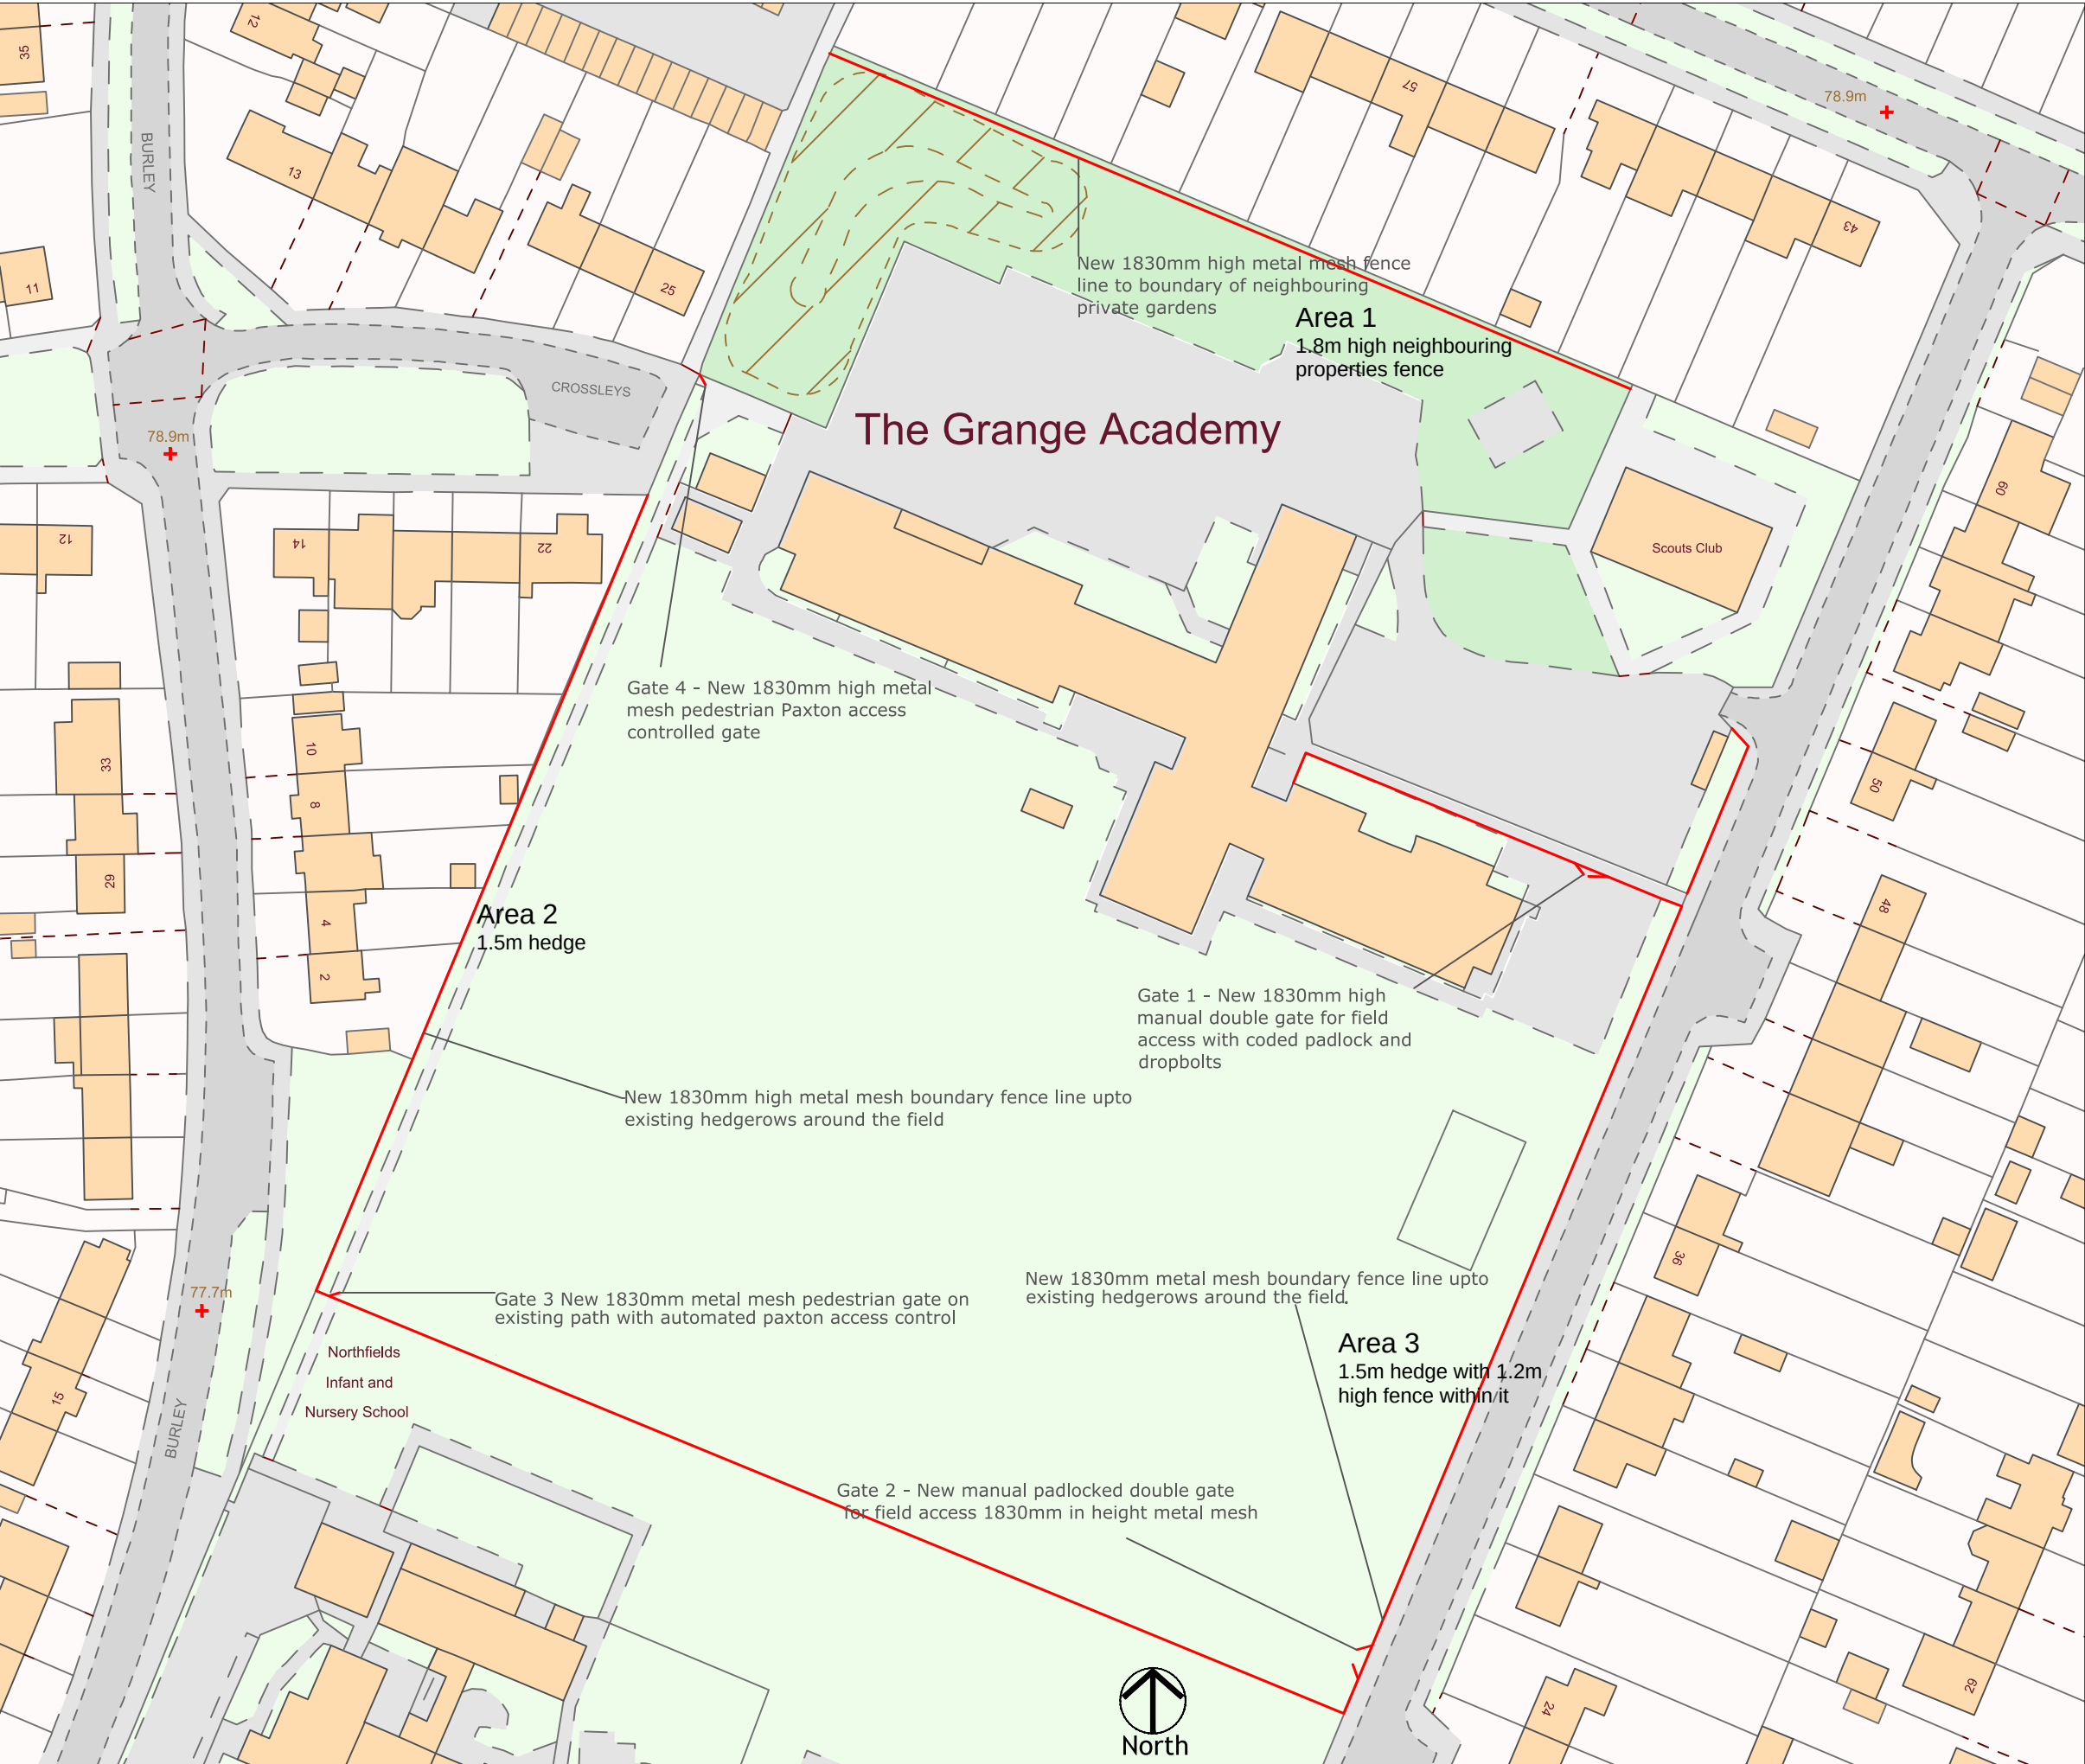

NOTES:
DO NOT SCALE FROM THIS DRAWING. ALL LEVELS, ANGLES
AND DIMENSIONS TO BE CHECKED ON SITE PRIOR TO
COMMENCEMENT OF WORKS.

— New boundary fencing and gates

Status:
Tender Issue



Majesty House
Avenue West
Skyline 120
Braintree
Essex
CM77 7AA

W: www.barker-associates.co.uk T: 01279 647111
E: mail@barker-associates.co.uk F: 01279 647027

Client:
The Grange Academy
Sparhawke, Letchworth Garden City SG6 4PY

Project:
Safeguarding Works

Title:
Proposed Works- New boundary fencing and gates

Scale @A3:	Date:	Drawn:	Checked:
NTS	22/10/2024	EH	WB

Drawing no.:	Revision:
BA / E24-0816	