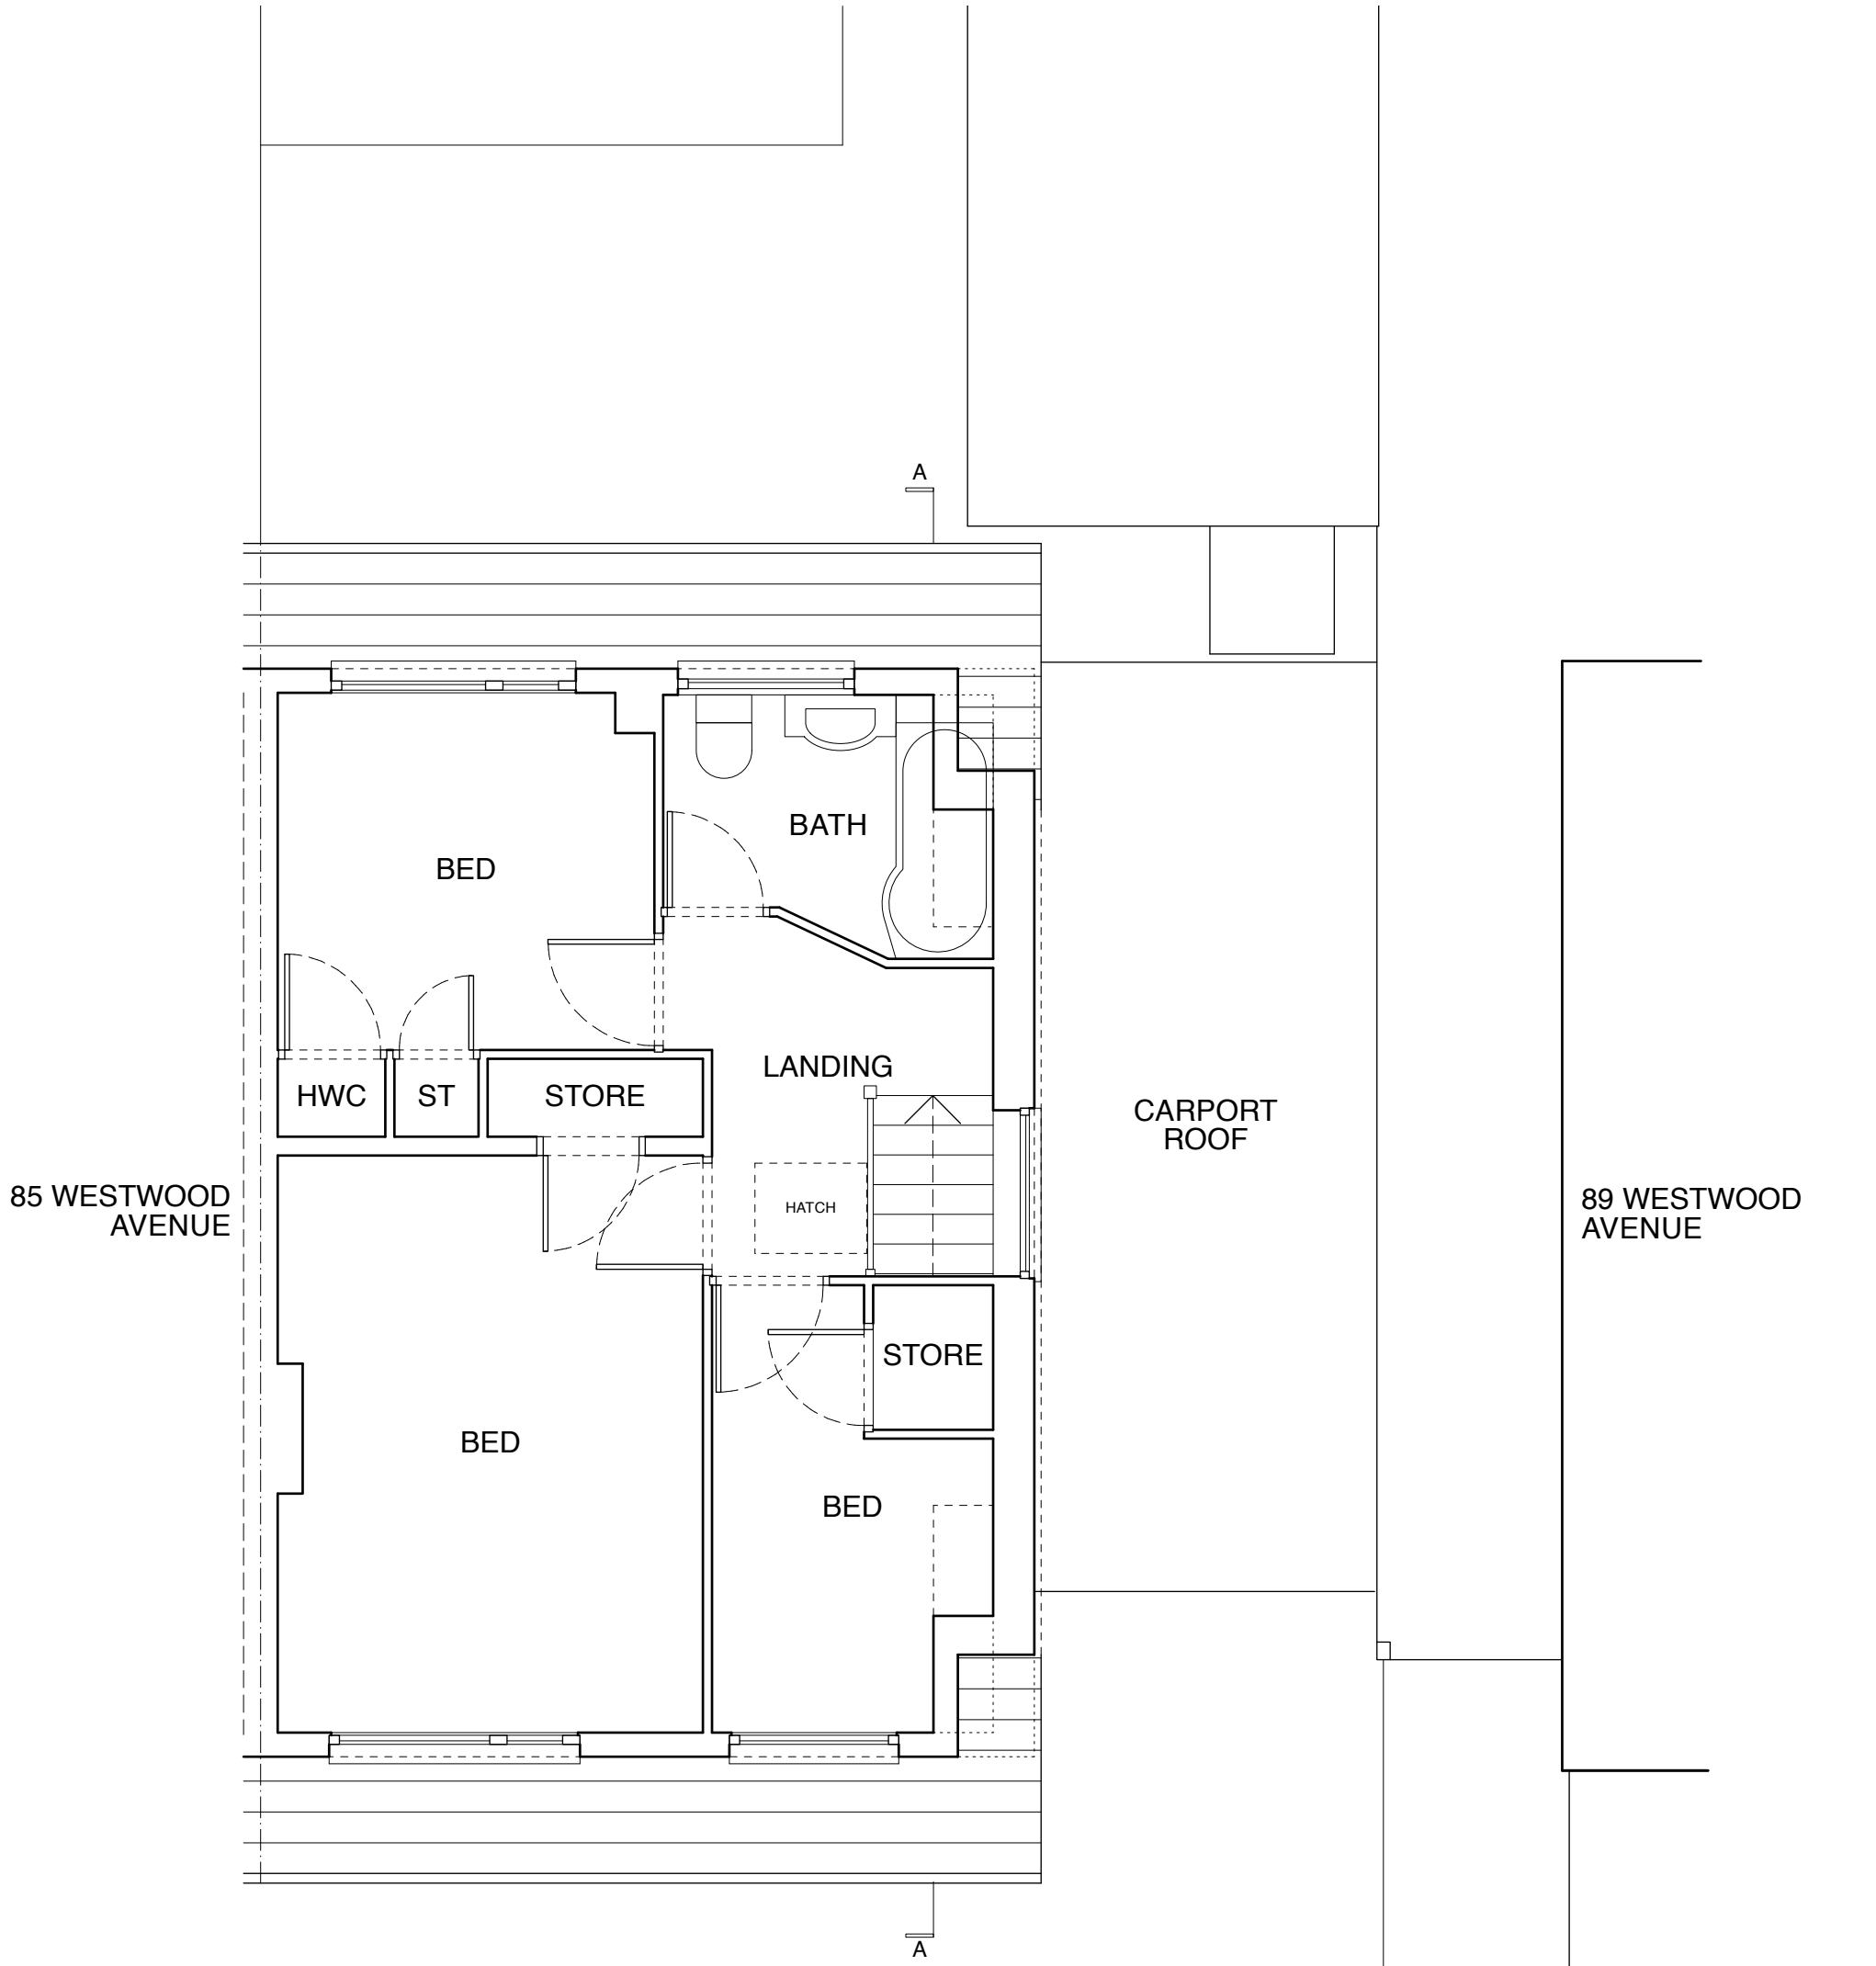

1 : 50 SCALE BAR (M)

0 1 2 3 4 5

ZMINKOWSKA DE BOISE ARCHITECTS	
PROJECT NAME: 87 WESTWOOD AVENUE	
DRAWING NAME: EXISTING FIRST FLOOR PLAN	
DRAWING STATUS: PLANNING	
DRAWING NUMBER: 1707.02	REVISION:
DATE: MARCH 2018	SCALE: 1:50 @ A3