


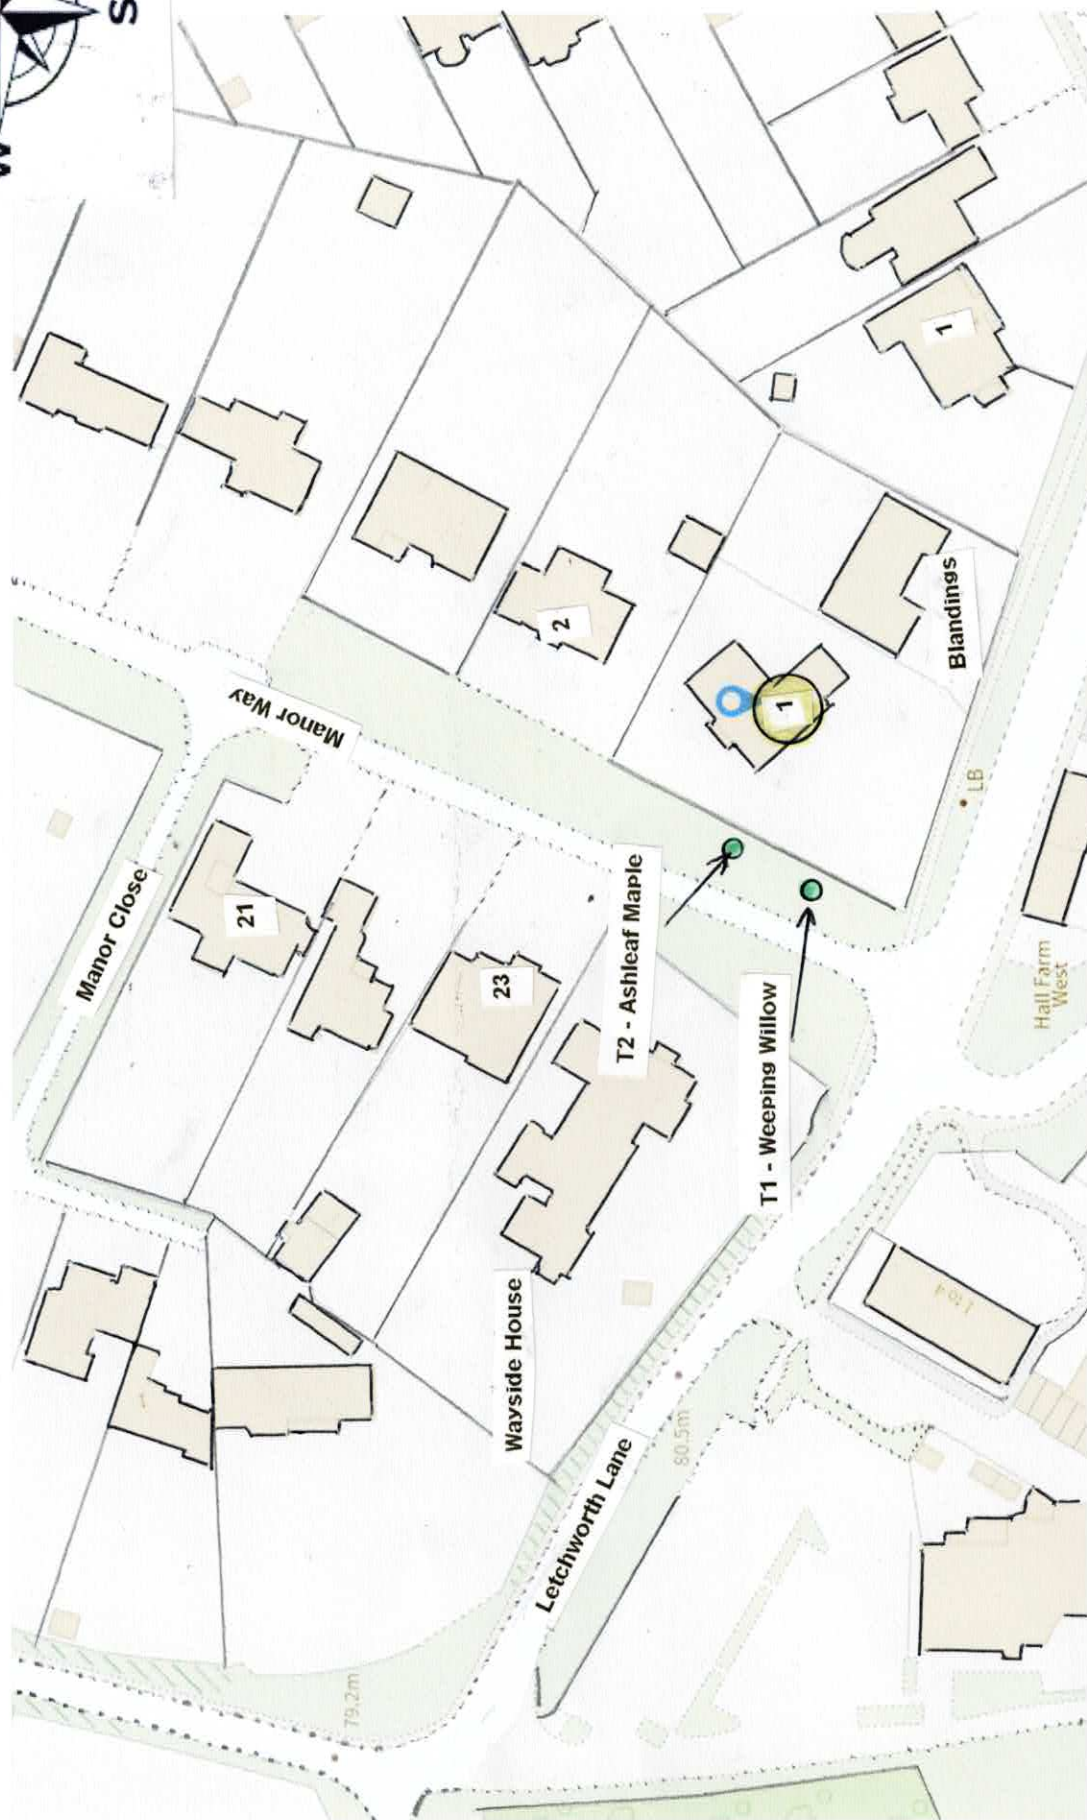

Conservation planning, outside the front of 1, Manor Way, Letchworth SG6 3NJ