Plan/concept

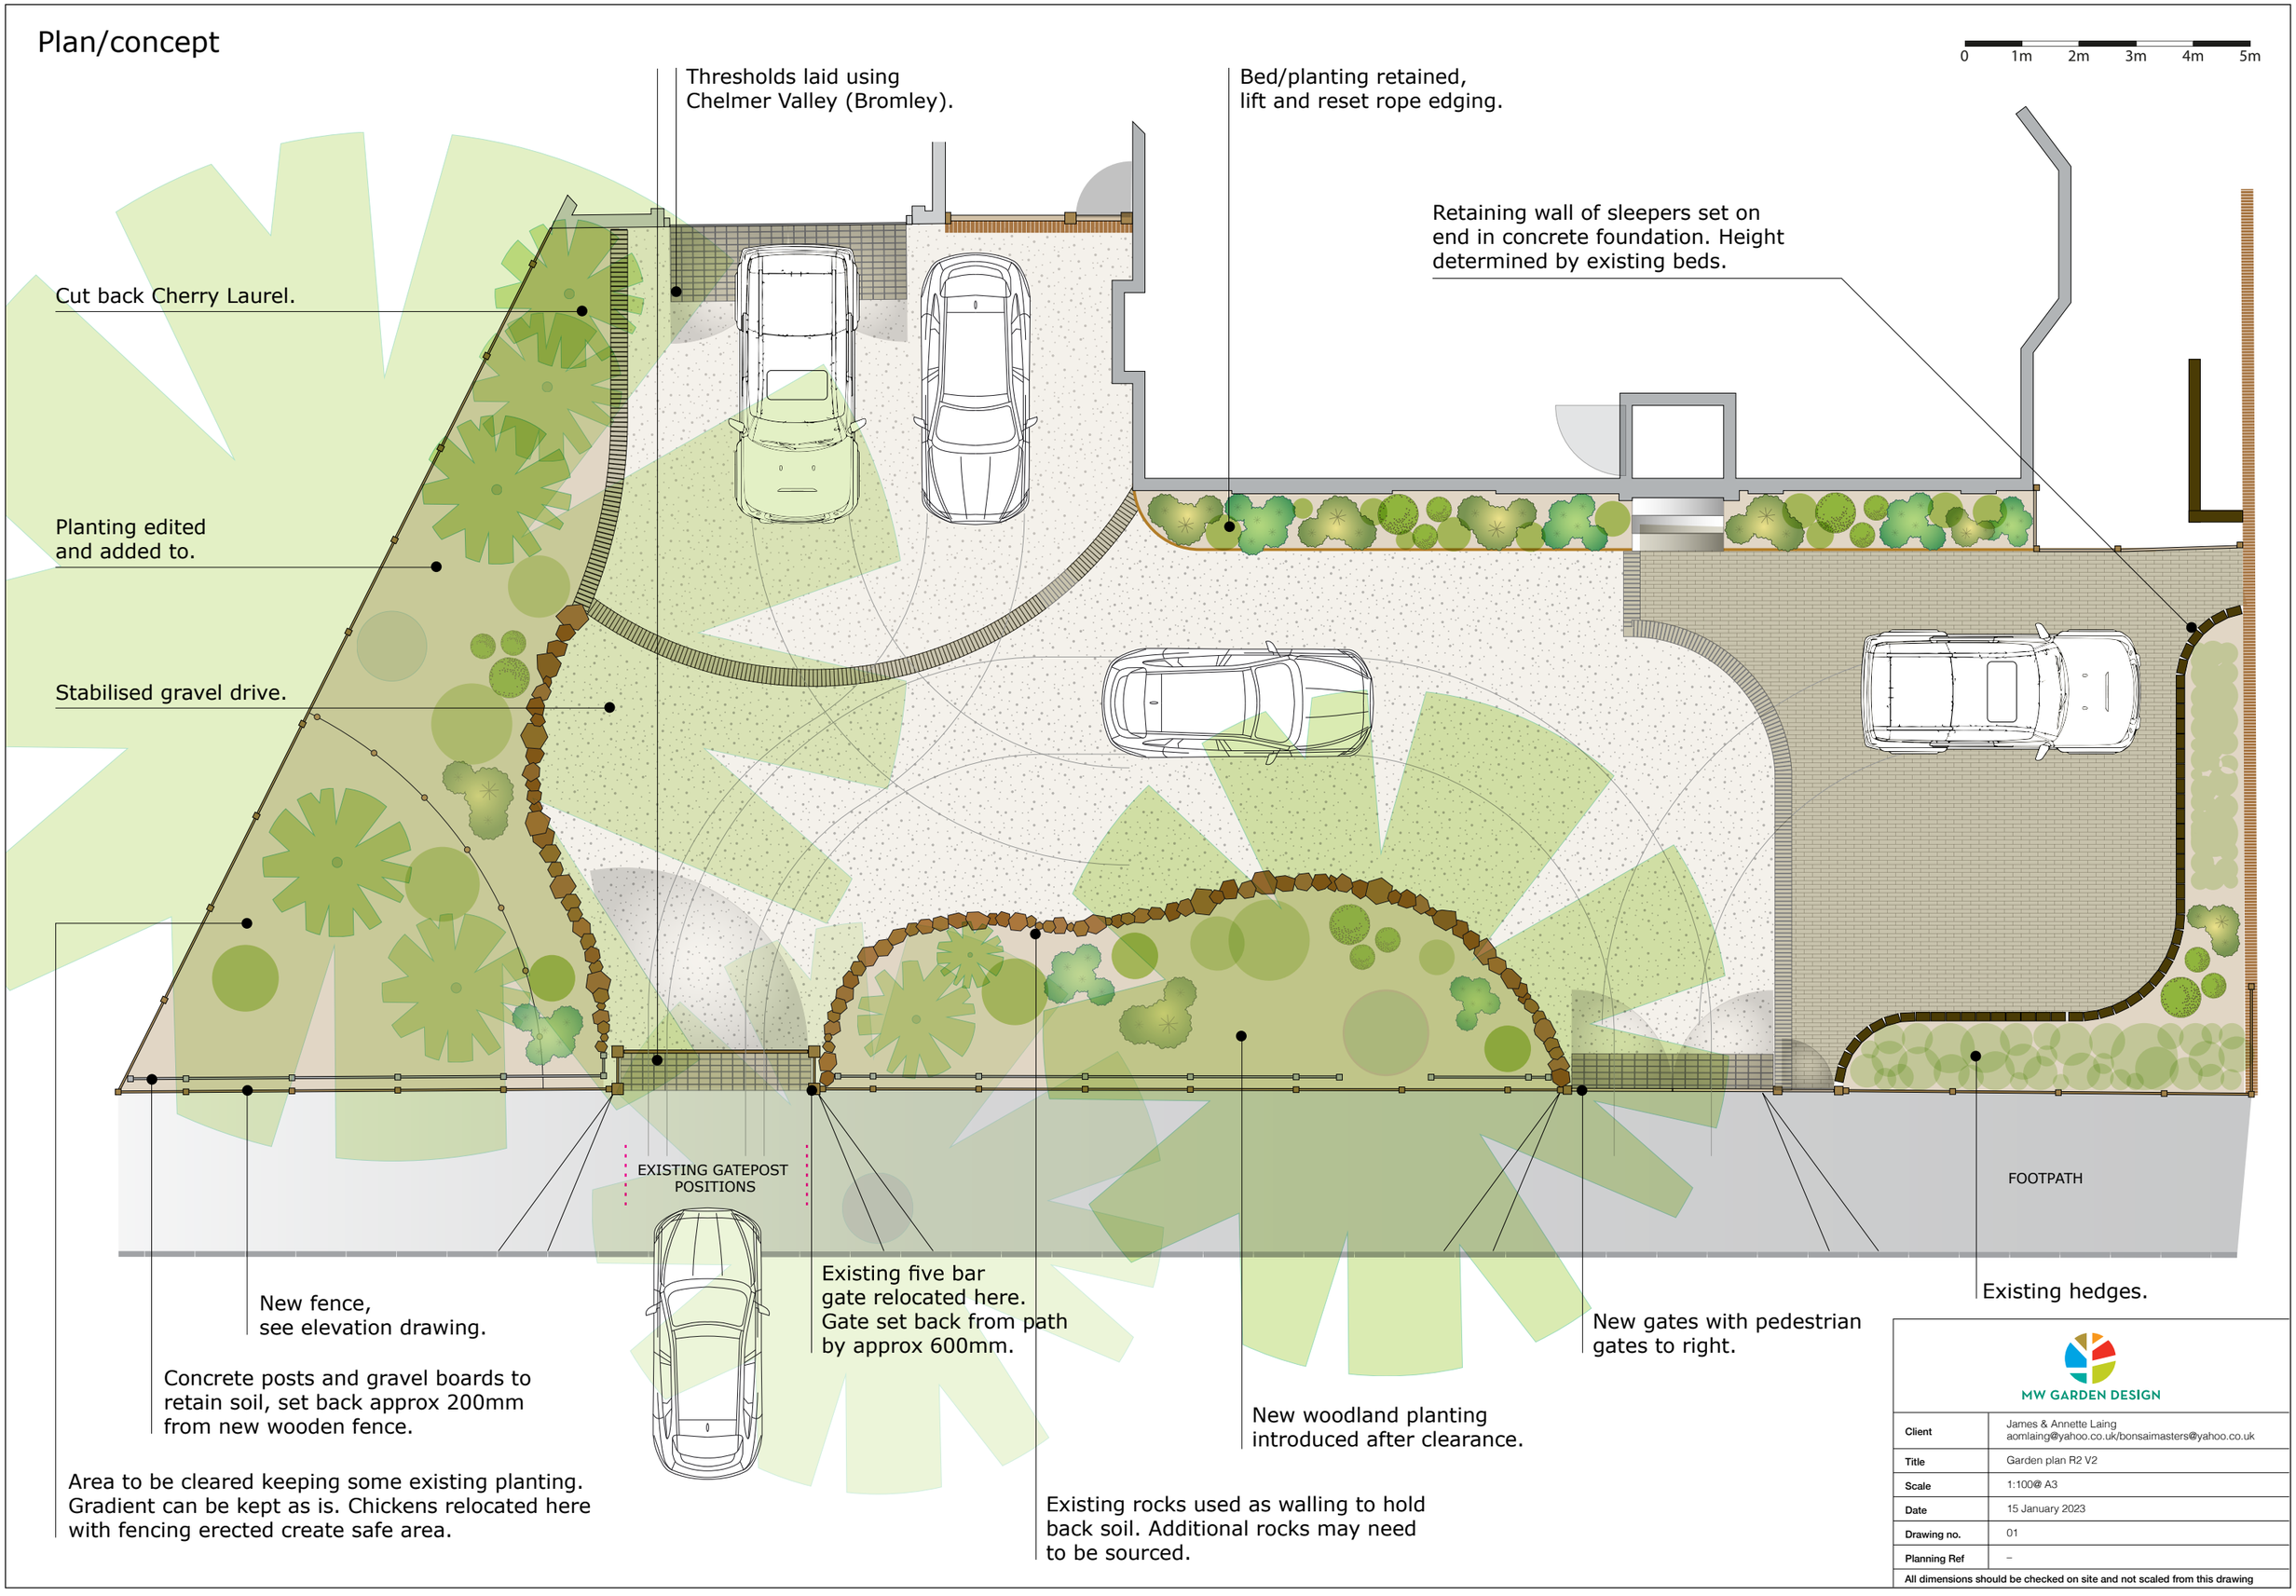

MW GARDEN DESIGN

Client	James & Annette Laing aomlaing@yahoo.co.uk/bonsaimasters@yahoo.co.uk
Title	Garden plan R2 V2
Scale	1:100@ A3
Date	15 January 2023
Drawing no.	01
Planning Ref	–

All dimensions should be checked on site and not scaled from this drawing