


Elevation showing proposed
fence configuration and gate positions
Two panel stepped
Gates original position

0 1m 2m 3m 4m 5m

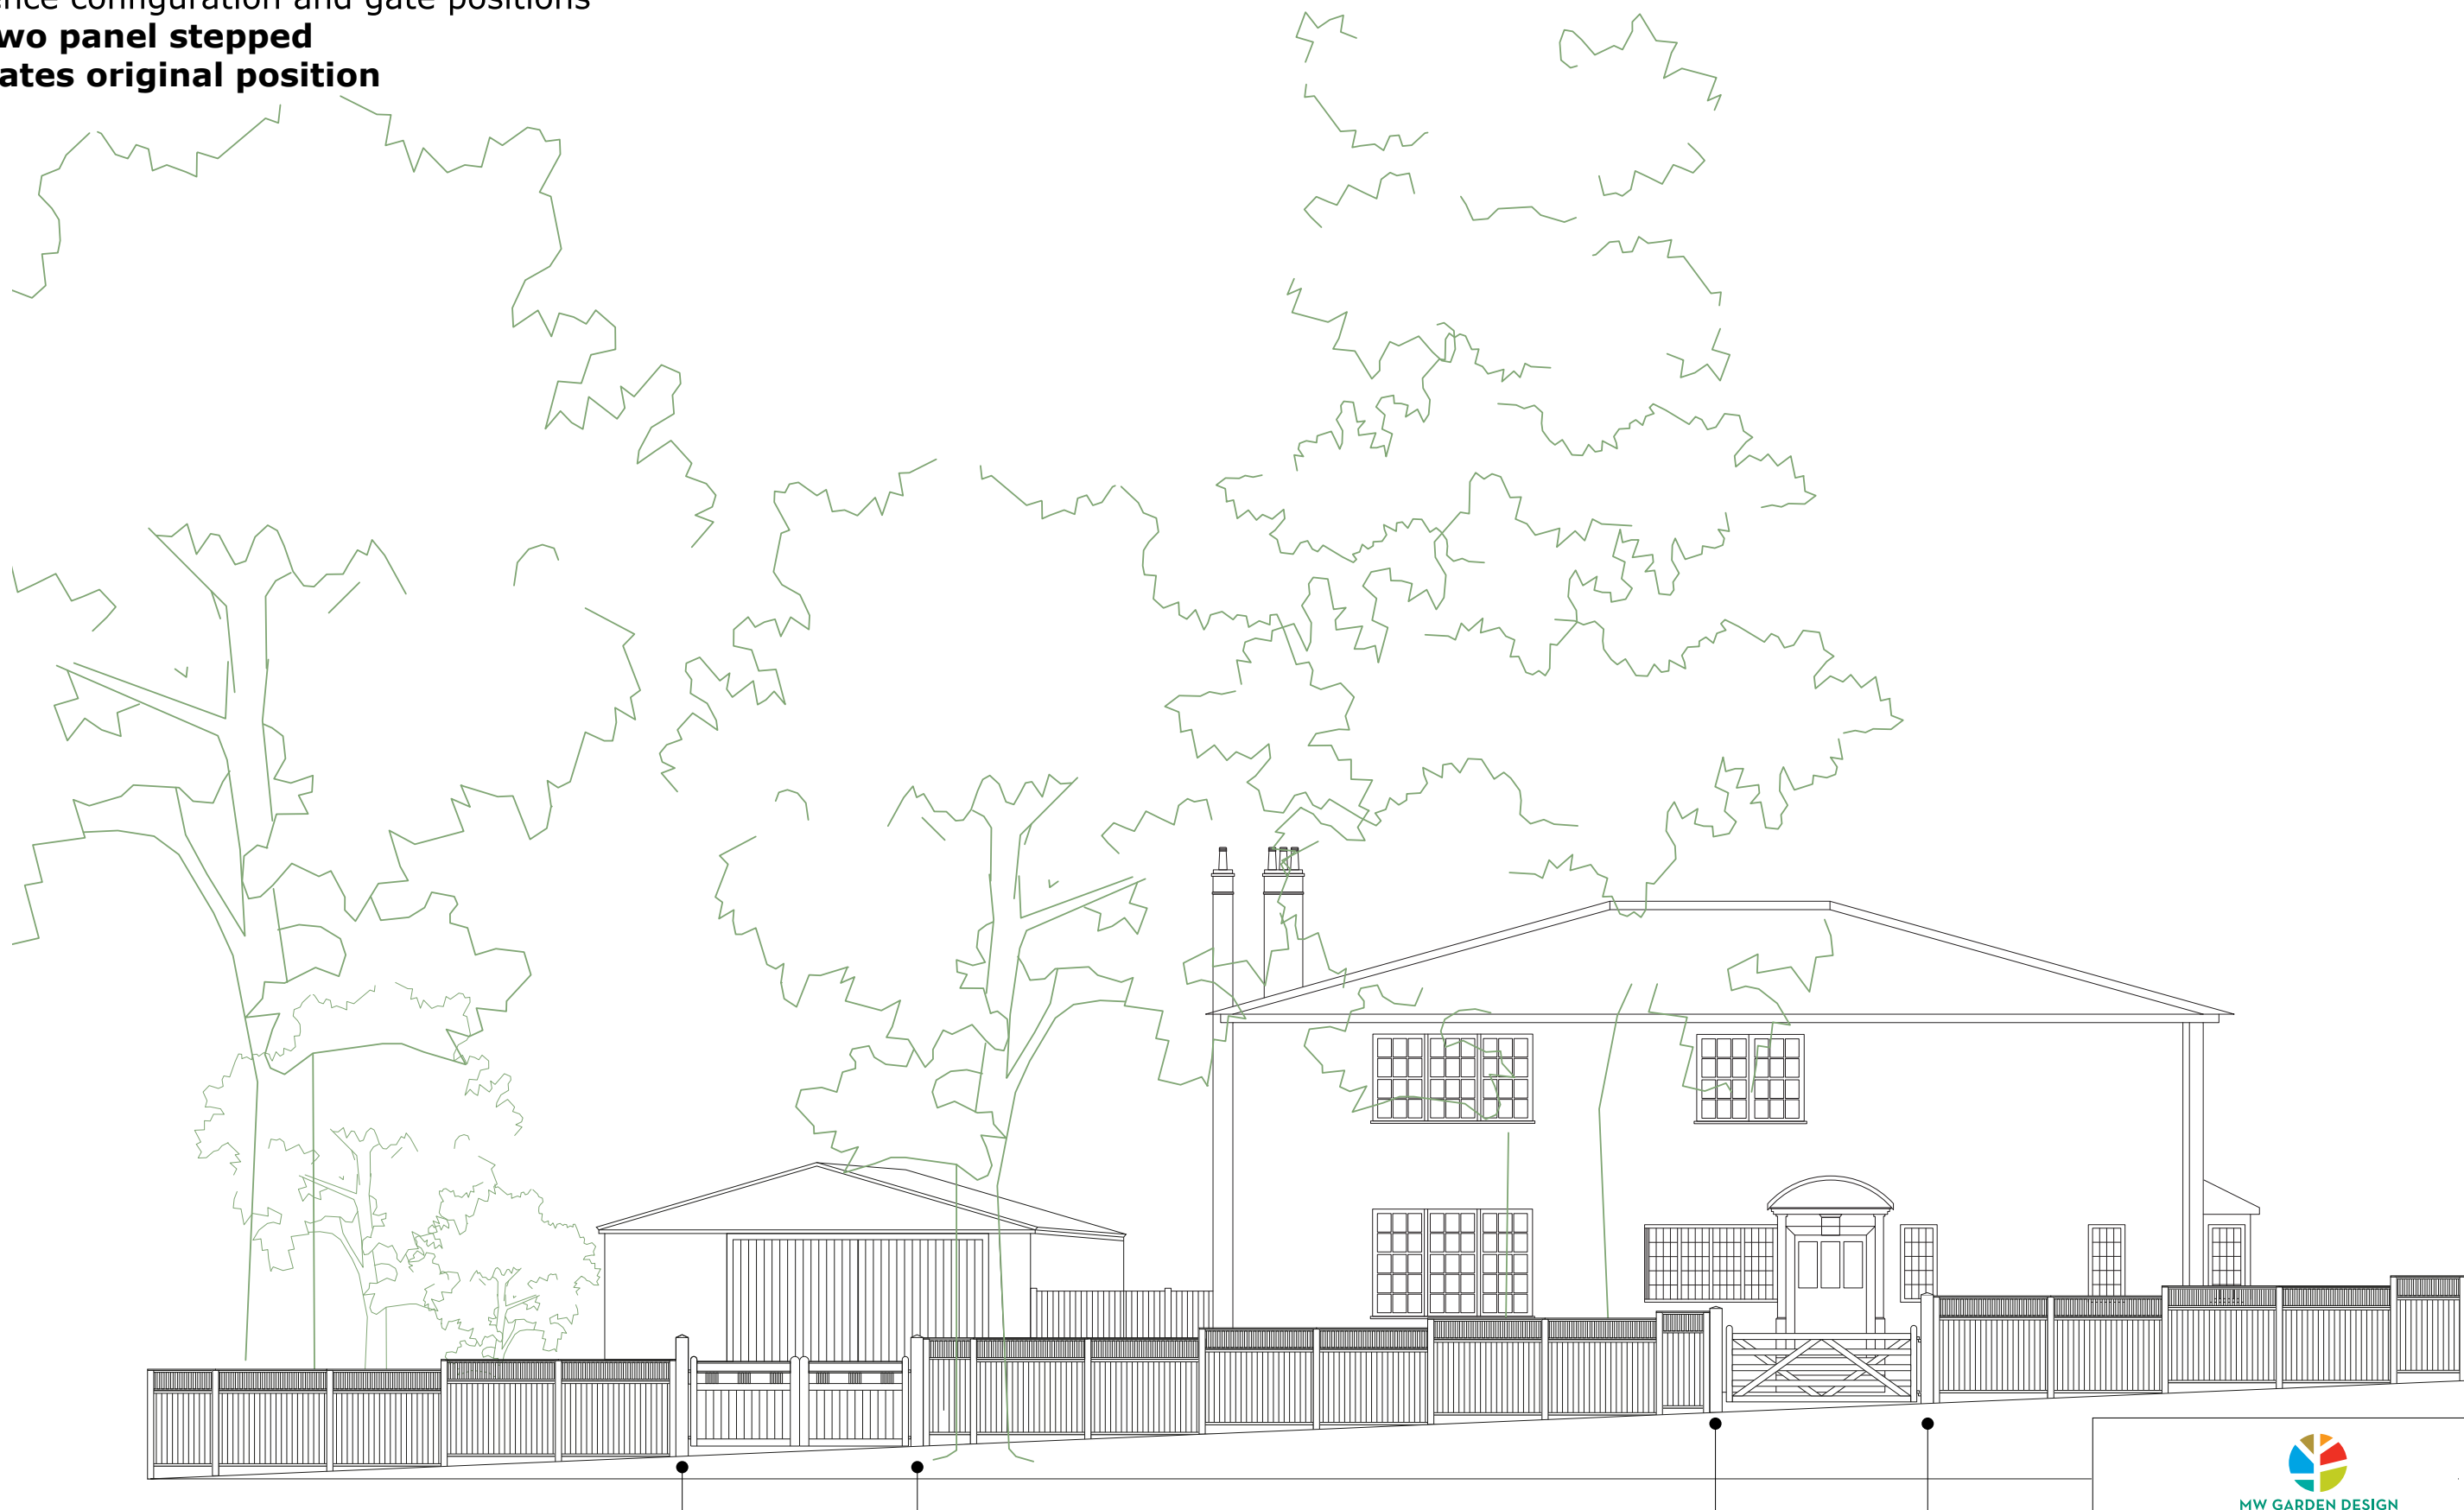

New 200x200mm Oak 4 way weathered gateposts
installed for both gates.

 MW GARDEN DESIGN	
Client	James & Annette Laing aomlaing@yahoo.co.uk/bonsaimasters@yahoo.co.uk
Title	Elevation R2 V2
Scale	1:100@ A3
Date	15 January 2023
Drawing no.	01
Planning Ref	-
All dimensions should be checked on site and not scaled from this drawing	