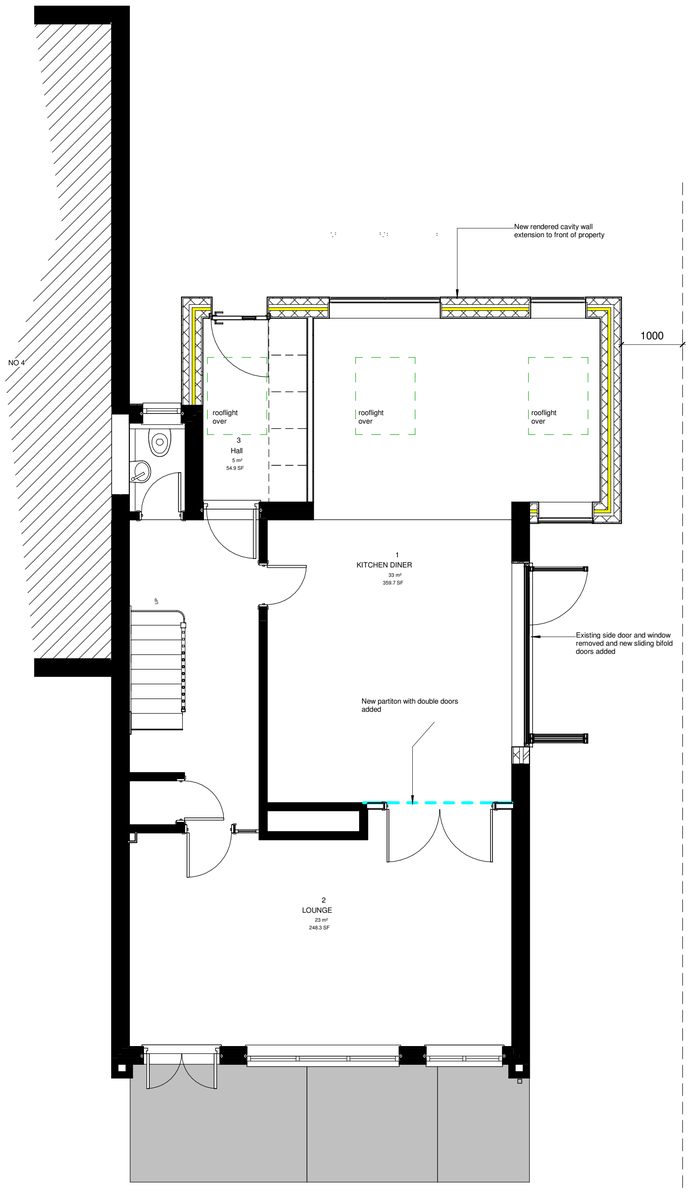

1 Proposed Ground Floor GA Plan

1 : 50

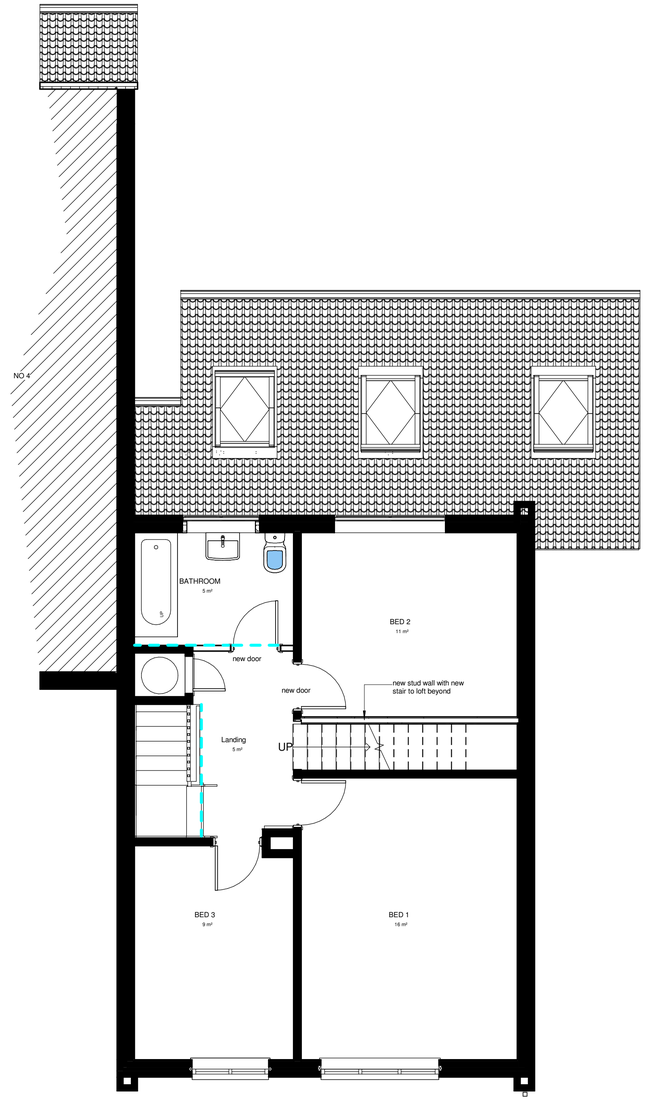

2 Proposed First Floor GA Plan

1 : 50

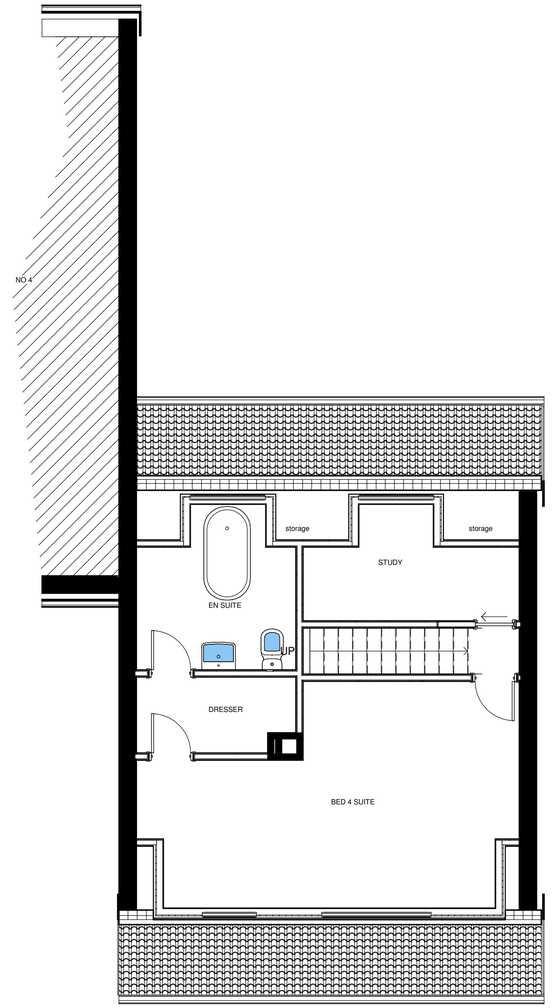

3 Proposed Loft GA Plan

1 : 50

DO NOT SCALE FROM THIS DRAWING

This drawing is expressly for the purpose for use as part of the Building Regulations application and should not be used for construction

key plan

rev B

by MAN chkd NA

date 06/06/2018

amendments Dormer size reduced

project **5 Winston Close, Hitchin**

title Proposed Plans

date 11/18/17

drawn by Author checked by Checker

drawing status Planning Drawing

scale 1 : 50 @ A1

drawing no 18 102B

client ref. Mr & Mrs Childs

MNArchitect
100 Benslow Lane
Hitchin
Herts
SG49RA
07789 734432
marknewstead73@gmail