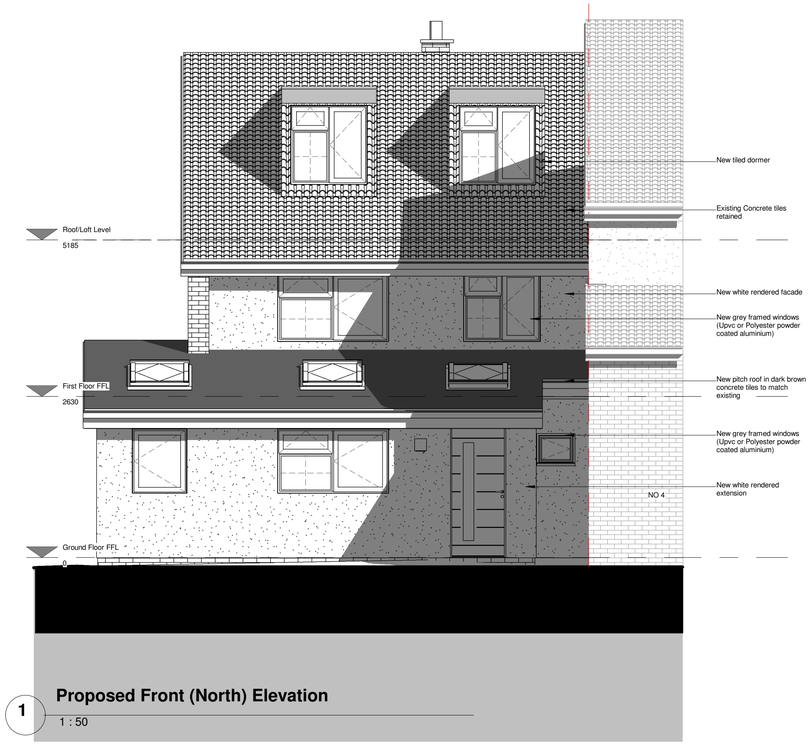

1 Proposed Front (North) Elevation

1 : 50



2 Proposed East Elevation

1 : 50



3 Proposed Rear Elevation

1 : 50

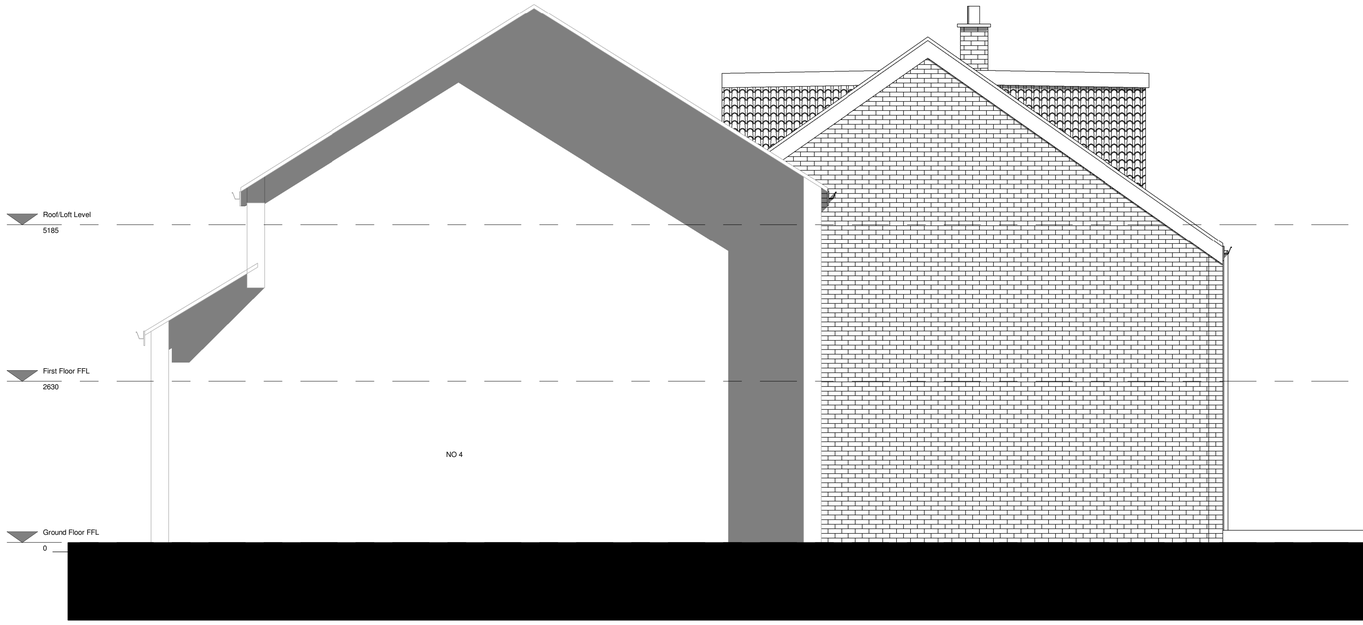

4 Proposed West Elevation

1 : 50

0m 1m 2m 3m 4m 5m

VISUAL SCALE 1:50 @ A1

key plan

DO NOT SCALE FROM THIS DRAWING

This drawing is expressly for the purpose for use as part of the Building Regulations application and should not be used for construction

rev	B
by	MAN chkd NA
date	06/06/2018
amendments	Dormer size reduced and materials changed to tiles

project	5 Winston Close, Hitchin
title	Proposed Elevations
date	18/03/18
drawn by	MAN checked by NA

drawing status	Planning Drawing
scale	1 : 50 @ A1
drawing no	18 103B
client ref.	Mr & Mrs Childs

MNArchitect

100 Benslow Lane
Hitchin
Herts
SG495RA
07789 734432
marknewstead73@gmail