


THIS DRAWING IS A PRINT AND MUST NOT BE SCALED.
ANY QUERIES REGARDING DIMENSIONS TO BE TAKEN UP WITH
PENTANGLE DESIGN GROUP.


ALL DIMENSIONS OF EXISTING BUILDINGS TO BE VERIFIED ON SITE.

THIS DRAWING IS THE COPYRIGHT OF PENTANGLE DESIGN GROUP
AND SHALL NOT BE IN ANY WAY USED OR REPRODUCED WITHOUT
THEIR PRIOR WRITTEN CONSENT.

NOTES

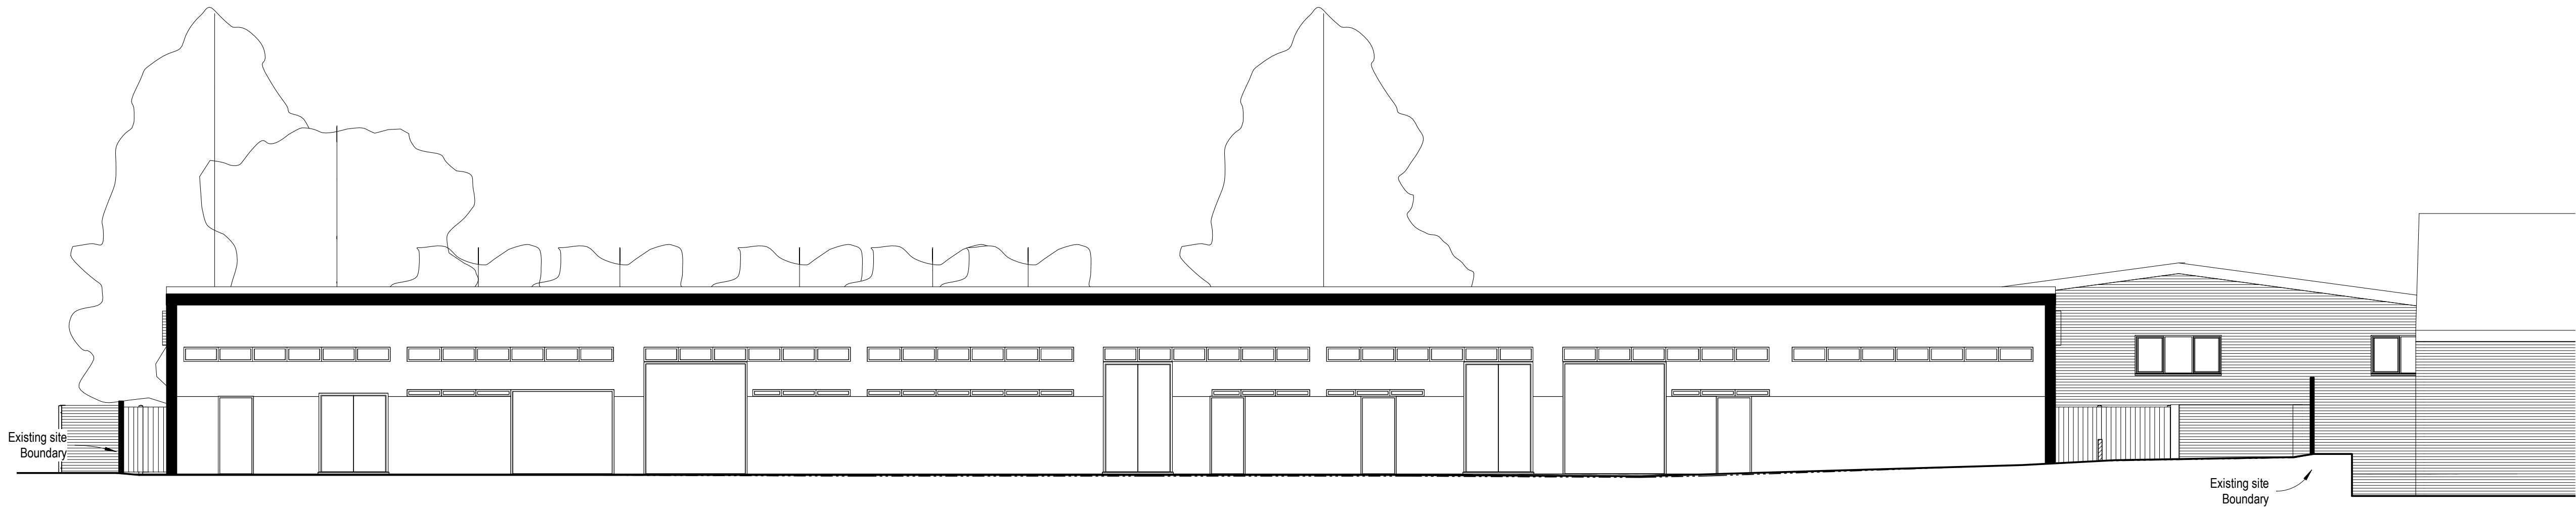

Existing Long Section
1:100

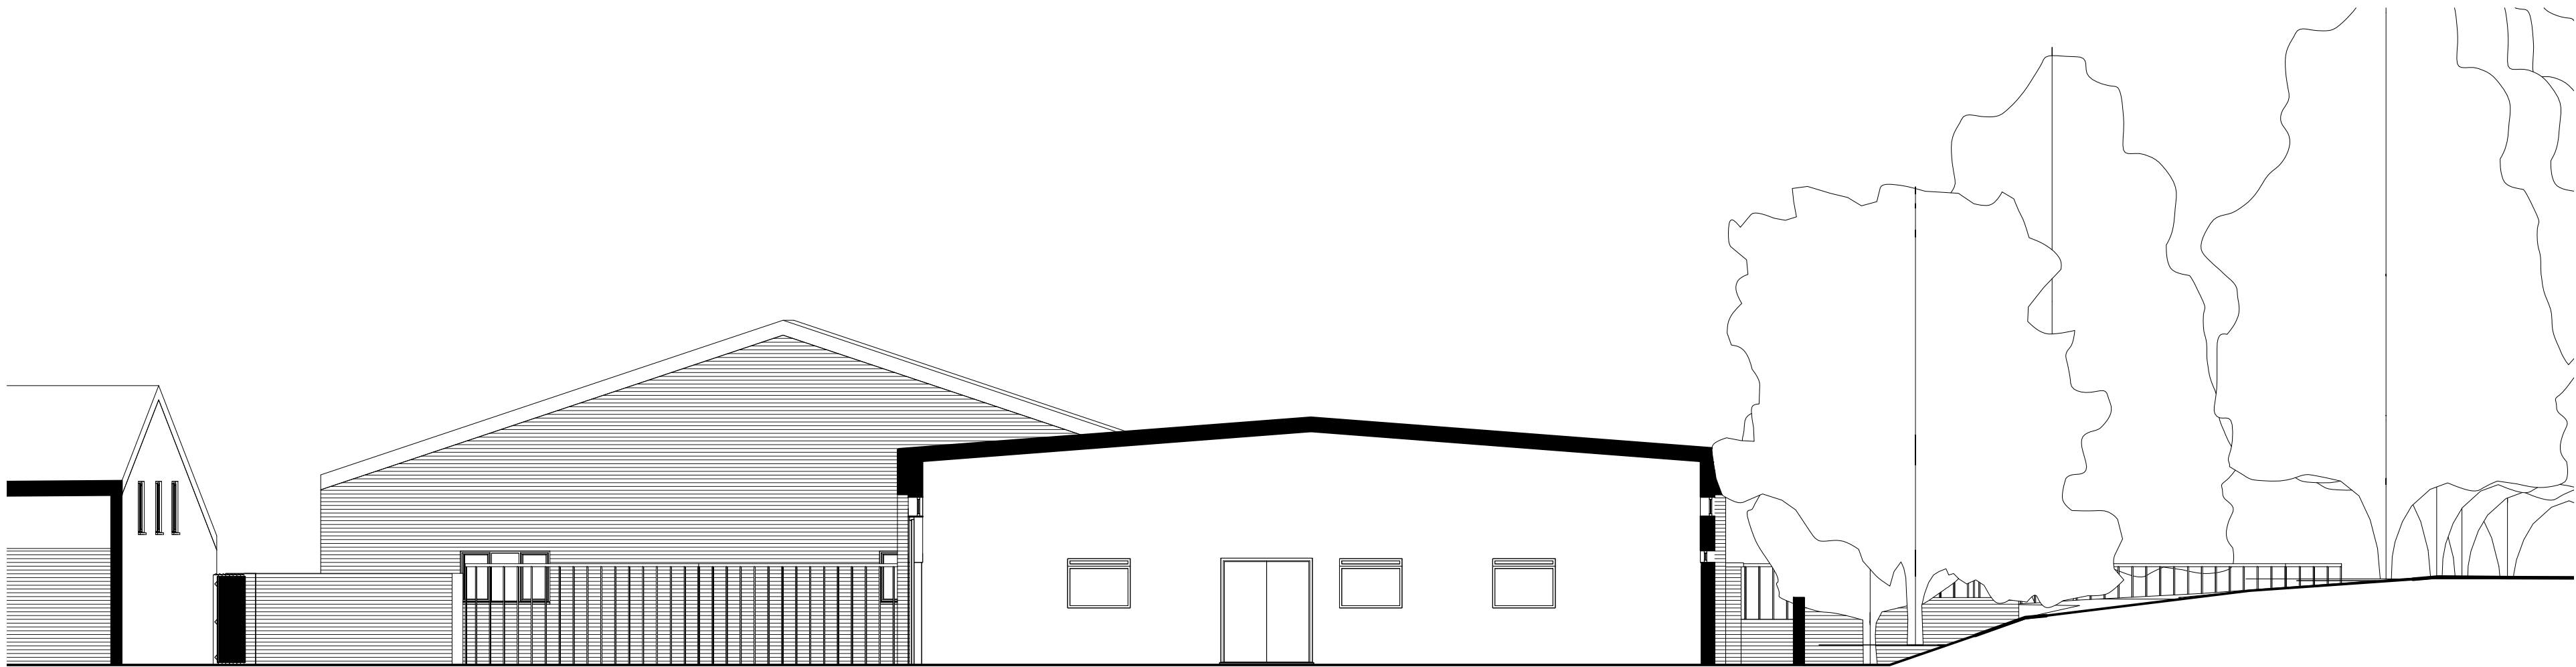

Existing Short Section
1:100

0 5 10 m

PENTANGLE
DESIGN GROUP

SUITE 1, 21 BANCROFT HITCHIN HERTS SG5 1JW
T:01462 431133 E:pdg@pentangledesign.co.uk

JOB TITLE
Proposed Residential Development
at Glebe Road Industrial Estate

DRAWING TITLE
Existing Warehouse Sections

SCALE
1:100
DATE
Aug '25
SHT SIZE
JOB NUMBER
3879

DRAWING NUMBER
56

REVISION

ARCHITECTS AND INTERIOR DESIGNERS