


THIS DRAWING IS A PRINT AND MUST NOT BE SCALED.
ANY QUERIES REGARDING DIMENSIONS TO BE TAKEN UP WITH
PENTANGLE DESIGN GROUP.

ALL DIMENSIONS OF EXISTING BUILDINGS TO BE VERIFIED ON SITE.


THIS DRAWING IS THE COPYRIGHT OF PENTANGLE DESIGN GROUP
AND SHALL NOT BE IN ANY WAY USED OR REPRODUCED WITHOUT
THEIR PRIOR WRITTEN CONSENT.

NOTES

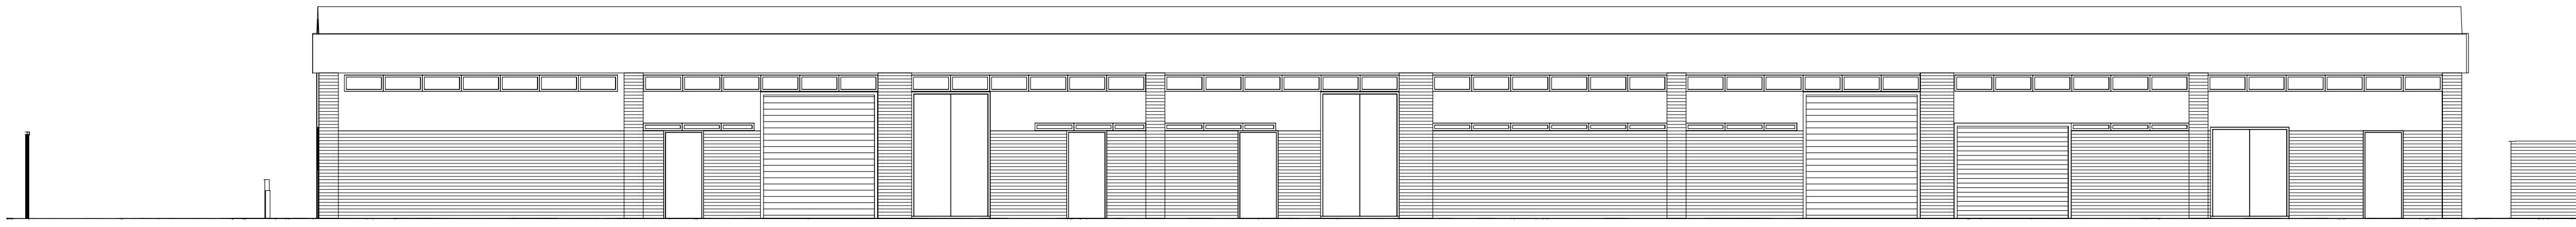


Existing South Eastern Elevation

1 : 100

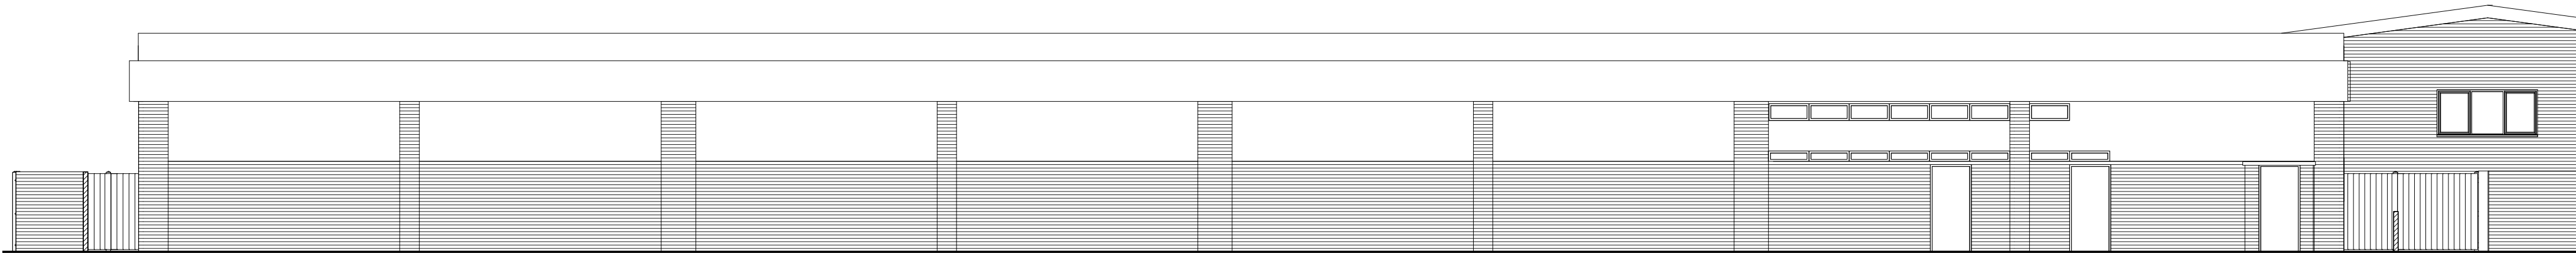


Existing North Western Elevation

1 : 100

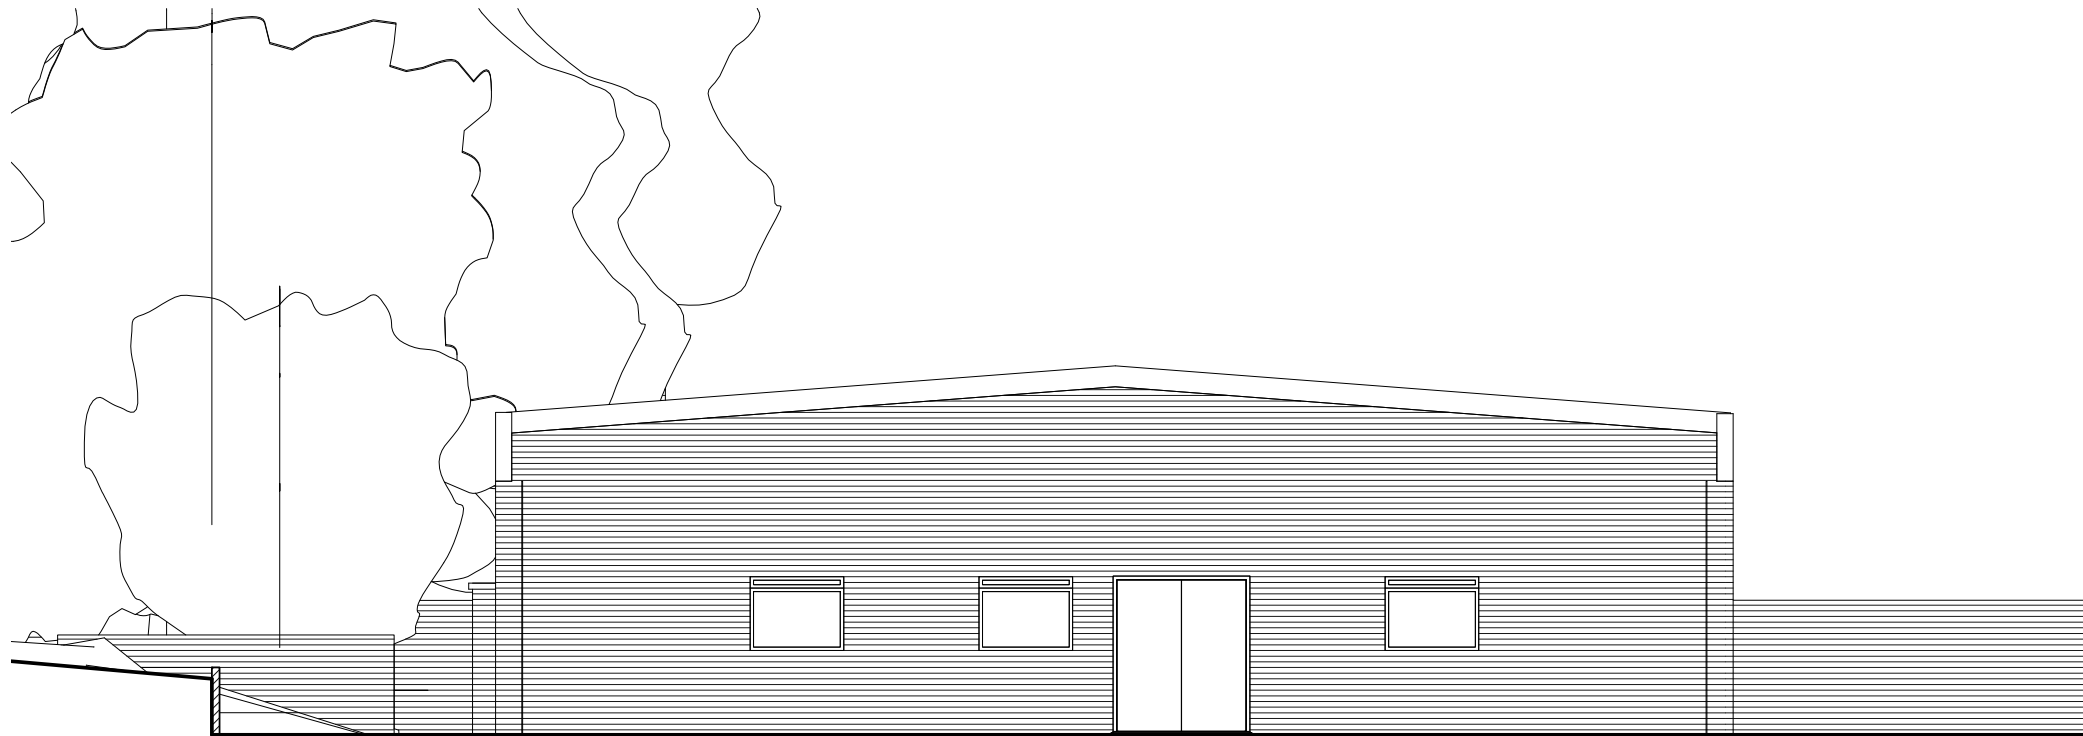


Existing South Western Elevation

1 : 100

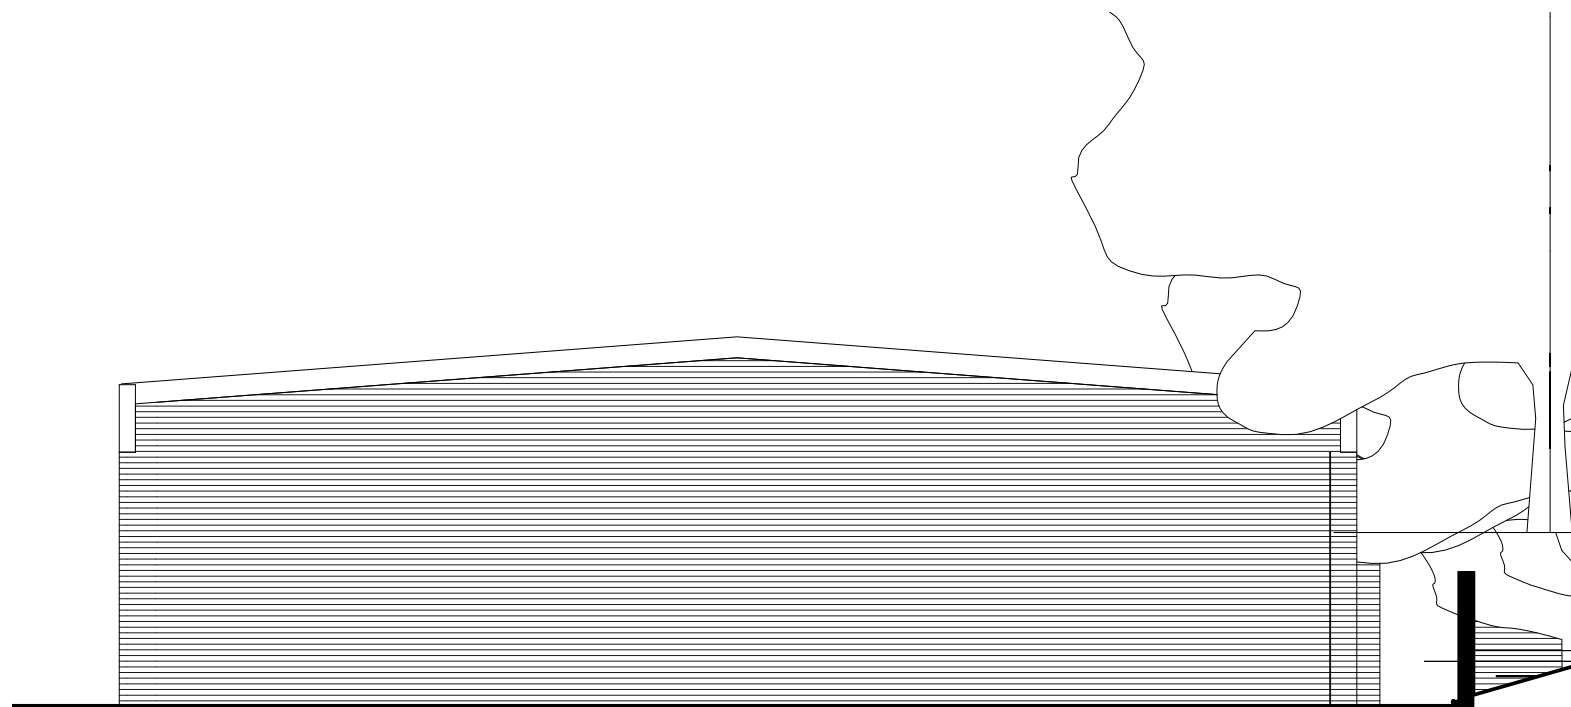

Existing North Eastern Elevation

1 : 100

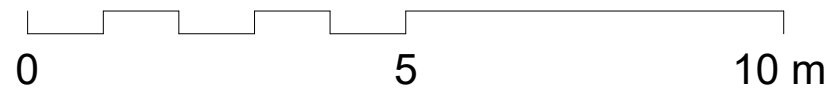

PENTANGLE
DESIGN GROUP

SUITE 1, 21 BANCROFT HITCHIN HERTS SG5 1JW
T:01462 431133 E:pdg@pentangledesign.co.uk

JOB TITLE
Proposed Residential Development
at Glebe Road Industrial Estate

DRAWING TITLE
Existing Warehouse Elevations

SCALE	DRAWING NUMBER	REVISION
1 : 100	55	
DATE Aug '25		
SHT SIZE		
JOB NUMBER 3879		

ARCHITECTS AND INTERIOR DESIGNERS