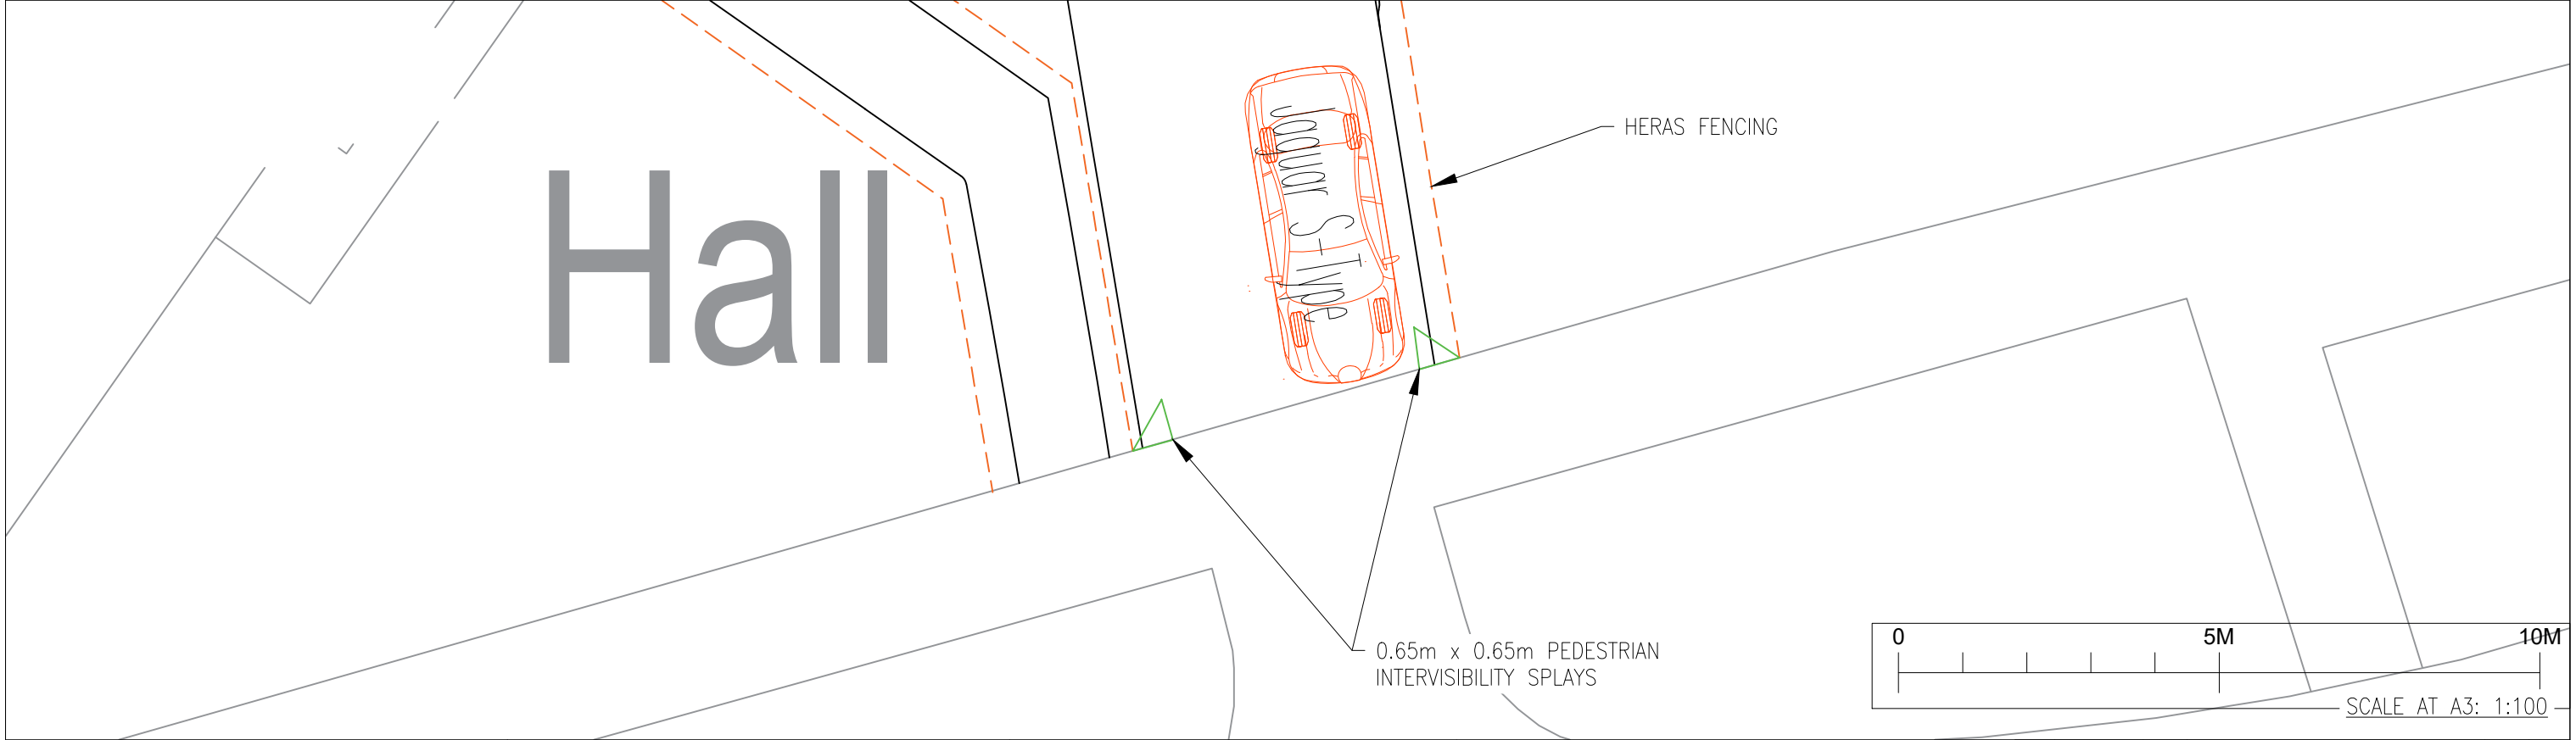
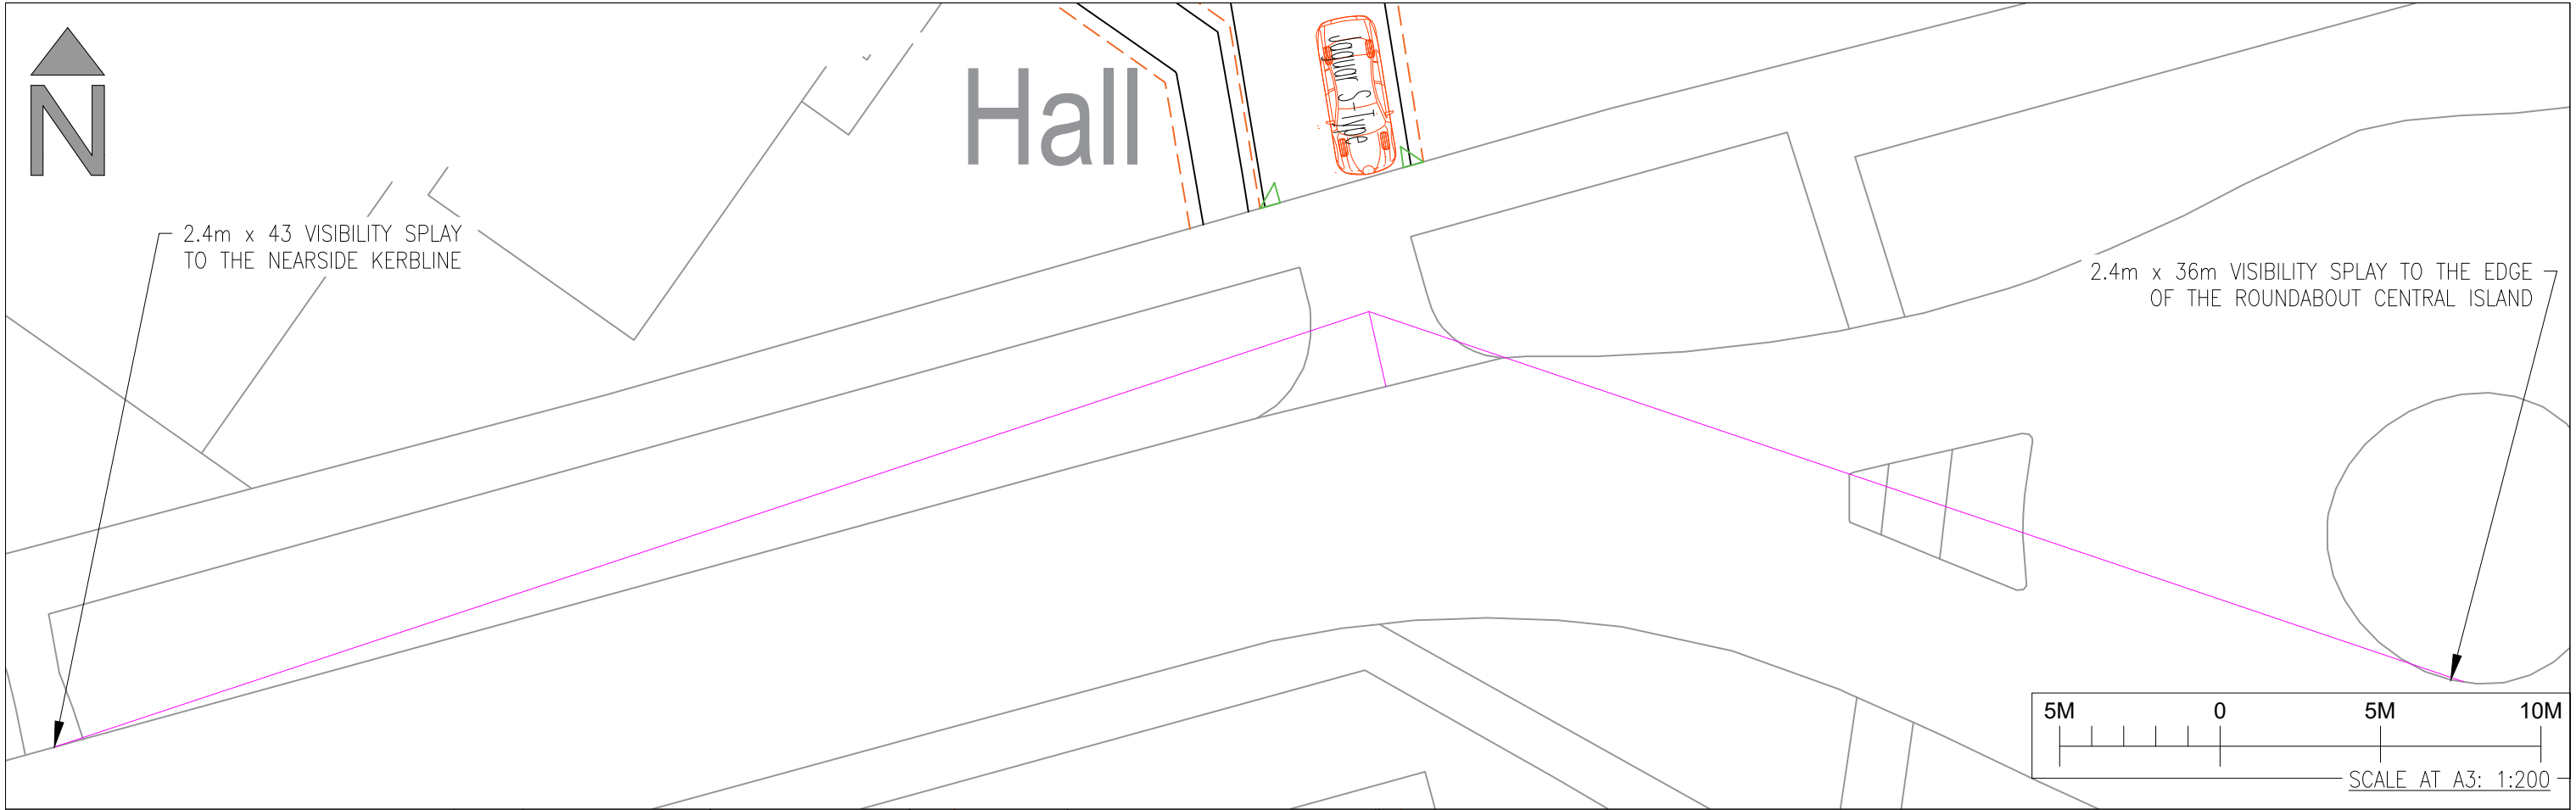


TITLE:

VISIBILITY SPLAYS

DRAWING No:

SK01 - Rev A

DRAWING STATUS:		
Ordinance Survey (c) Crown Copyright 2018. All rights reserved. Licence number 100022432		
SCALE @ A3: SEE VIEWPORTS	DESIGN-DRAWN: BM	DATE: 17/04/2024
PROJECT No: 5803		

REV	DATE	BY	DESCRIPTION	CHK	APD