


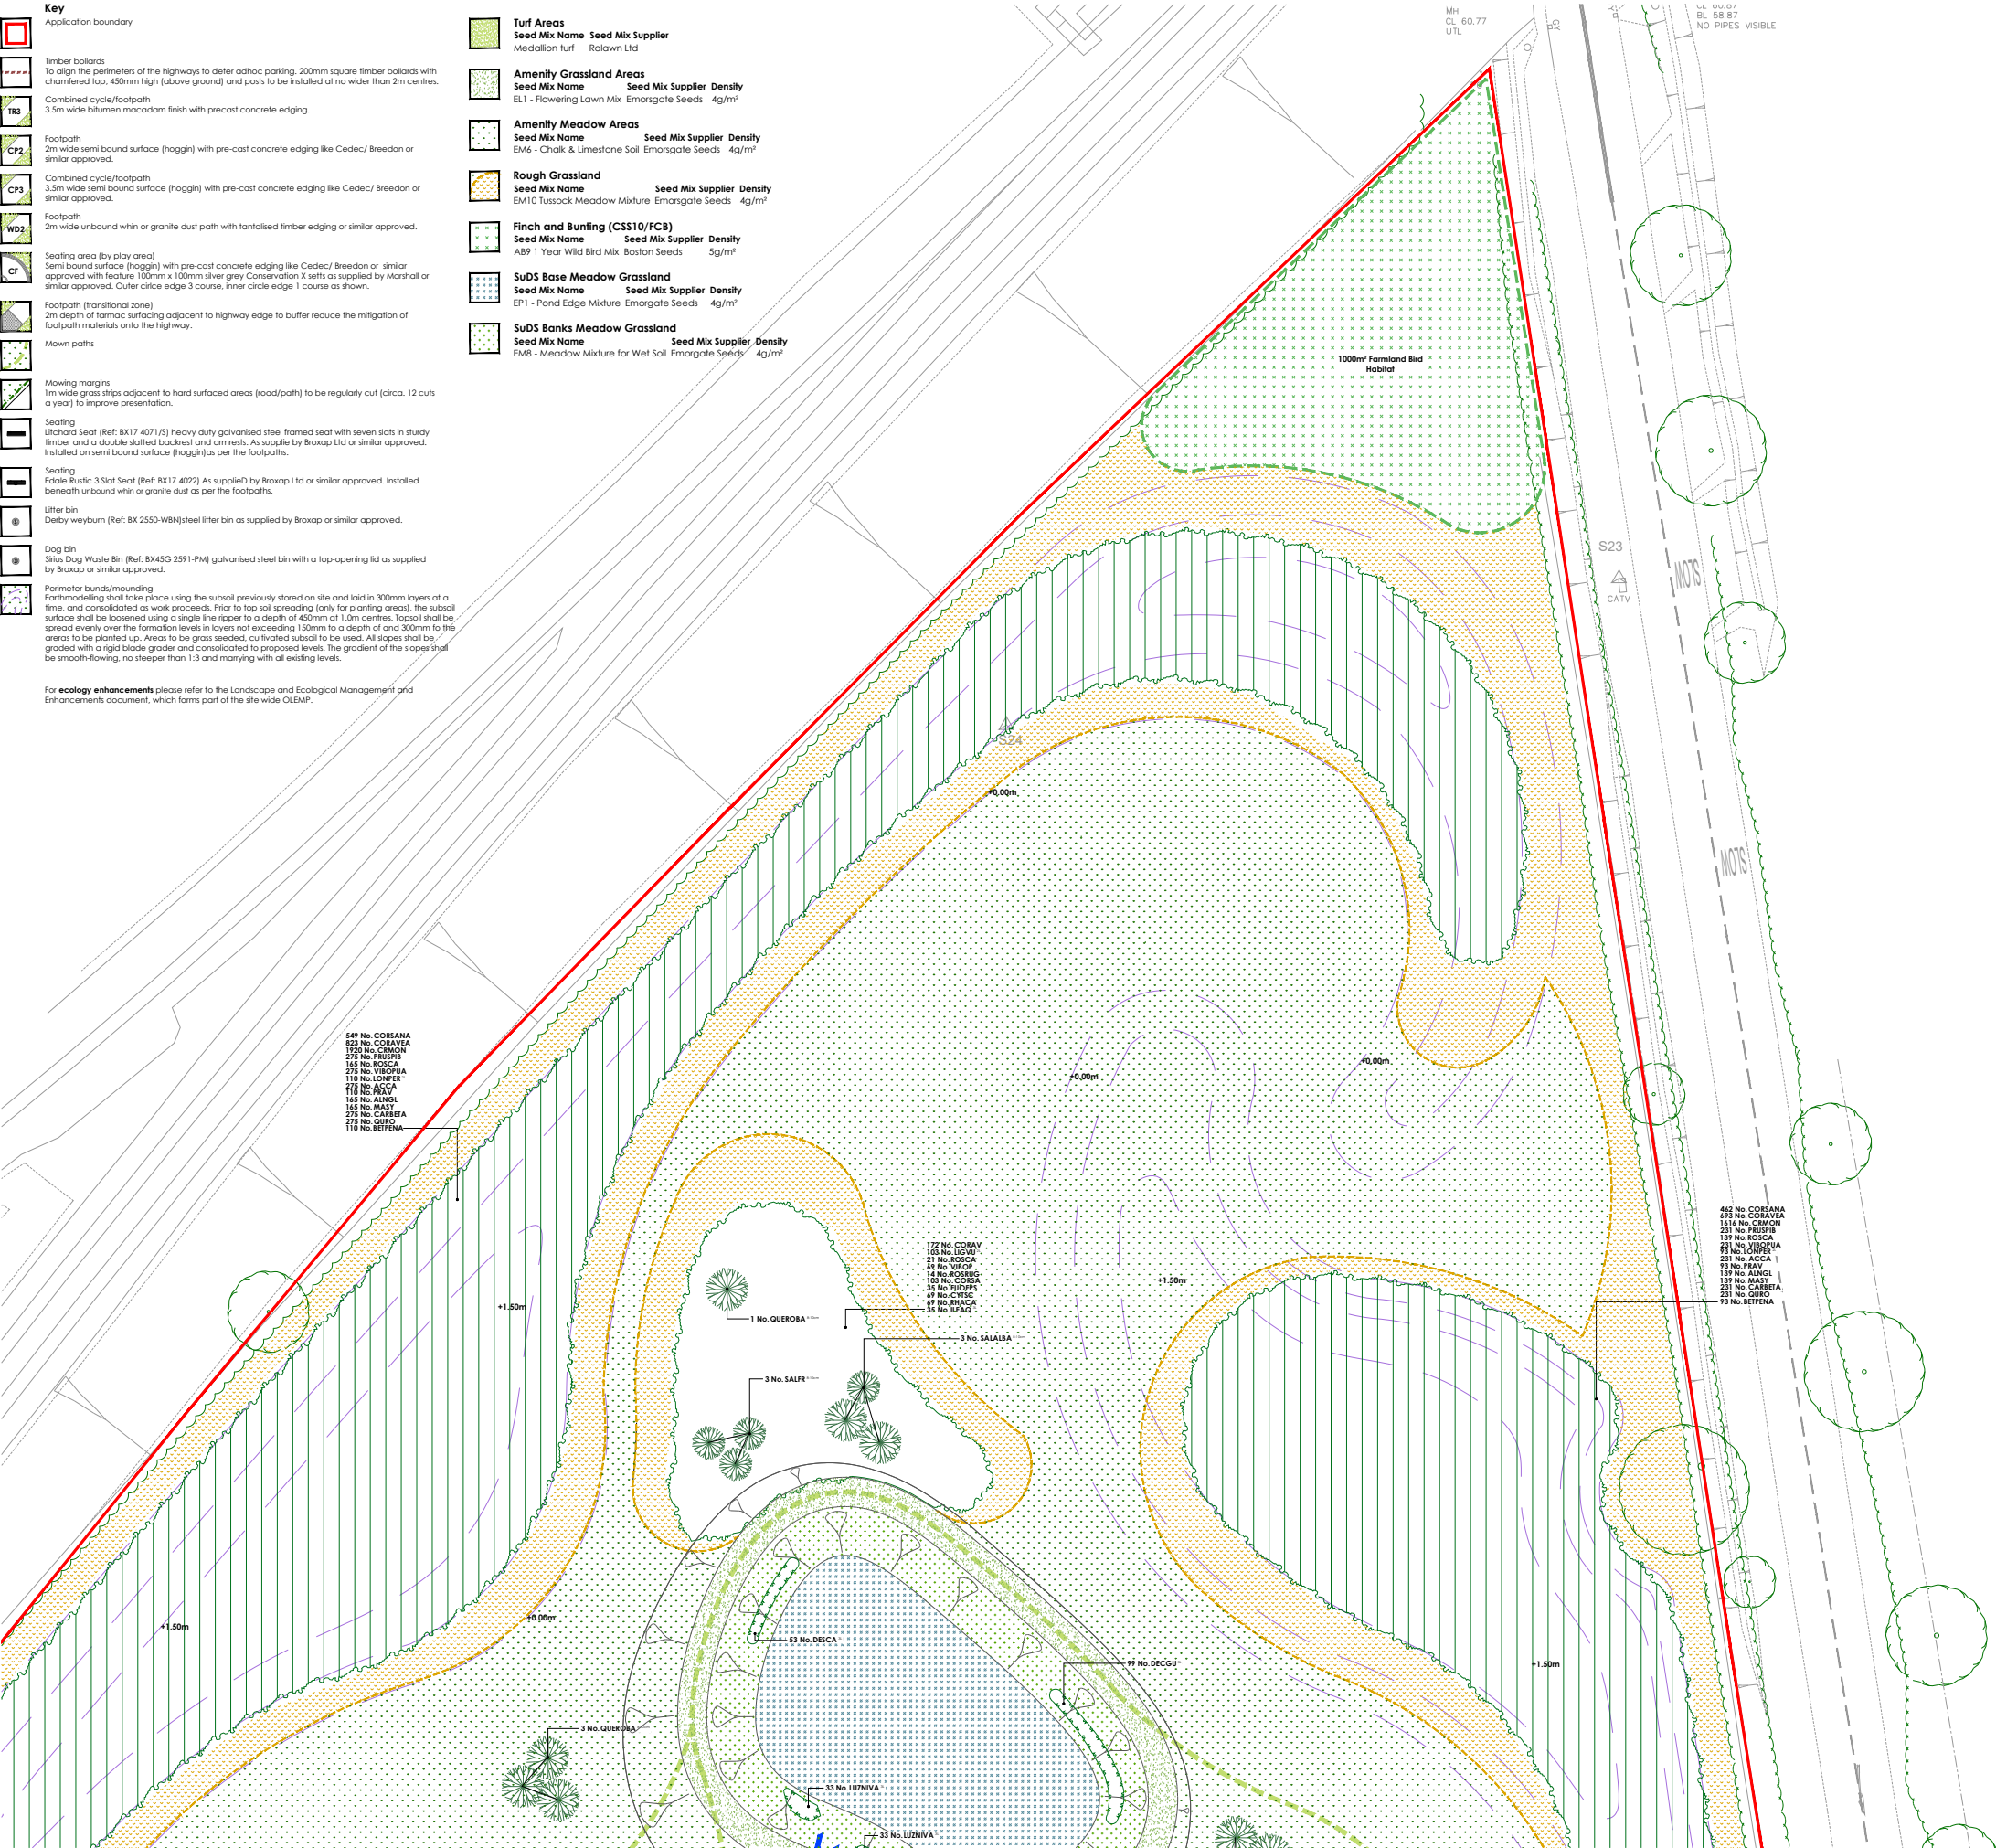

Plant Schedule														
Trees - Feature														
Abbr	Species	Supply	Size	Girth	Number									
FAGPURA	Fagus sylvatica 'Purpurea'	FTE Heavy Standard :Clear Stem 175-200 :RB	350-425cm	12-14cm	3									
LIQST	Liquidambar styraciflua	FTE Semi mature :Clear Stem min. 200:RB	600cm+	20-25cm	1									
PHYCHAC	Pyrus cotleyana 'Chanticleer'	FTE Semi Mature :Clear Stem 175-200 :RB	600cm+	25-30cm	7									
					Total :11									
Trees - POS														
Abbr	Species	Supply	Size	Girth	Number									
BETPENA	Betula pendula	POS :Multi-Stemmed :3/5 brks :C 30L	250-300cm		9									
ALINGLIA	Alnus glutinosa	POS :Standard :Clear Stem 150-175 :C 30L	250-300cm	8-10cm	13									
BETINGUA	Betula nigra	POS :Standard :Clear Stem 150-175 :C 30L	250-300cm	8-10cm	9									
QUEROBA	Quercus robur	POS :Standard :Clear Stem 150-175 :C 30L	250-300cm	8-10cm	10									
SALALBA	Salix alba	POS :Standard :Clear Stem 150-175 :C 30L	250-300cm	8-10cm	12									
SALFR	Salix fragilis	POS :Standard :Clear Stem 150-175 :C 30L	250-300cm	8-10cm	4									
ACECAMA	Acer campestre	POS :Selected Standard :Clear Stem 175-200 :BR	300-350cm	10-12cm	21									
CARBET	Carpinus betulus	POS :Selected Standard :Clear Stem 175-200 :BR	300-350cm	10-12cm	2									
PRUPLEA	Prunus avium 'Plena'	POS :Selected Standard :Clear Stem 175-200 :BR	300-350cm	10-12cm	20									
SORARIA	Sorbus aria	POS :Selected Standard :Clear Stem 175-200 :BR	300-350cm	10-12cm	16									
SORTO	Sorbus torminalis	POS :Selected Standard :Clear Stem 175-200 :BR	300-350cm	10-12cm	6									
					Total :118									
Specimen Shrubs														
Abbr	Species	Pot Size	Height	Habit	Number									
FATJAPA	Fatsia japonica	20L	150-175cm	Bushy	1									
PHOWAYA	Phormium 'Yellow Wave'	25L	100-125cm	Triple Crown	3									
					Total :4									
Single Species Hedgerows														
Abbr	Species	Pot Size	Height	Habit	Density	Number								
ELAESC	Elaeagnus x ebbingei 'Compacta'	10L	80-100cm	Bushy	0.4C/tr	230								
EUJAPJH	Euonymus japonicus 'Jean Hughes'	5L	60-80cm	Bushy	0.25C/tr	91								
INSTANT	Native Mix Species Instant Hedge	INSTANT	HEDGE 125-150cm	Bushy :Trough 1C/tr	18									
PHOFRR	Photinia x fraseri 'Red Robin'	INSTANT	HEDGE 125-150cm	Bushy :Trough 1C/tr	47									
					Total :386									
Native Mix Species Hedgerow														
Abbr	Species	Supply	Height	Density	Mix %	Number								
CORAV	Corylus avellana	1+1 :3 brks :BR	60-80cm	0.4C/tr Double Staggered at 0.4m offset	25%	9								
CRAMON	Crataegus monogyna	1+1 :3 brks :BR	60-80cm	0.4C/tr Double Staggered at 0.4m offset	50%	18								
CORSA	Cornus sanguinea	3 brks :C	60-80cm	0.4C/tr Double Staggered at 0.4m offset	5%	2								
ILEAQ	Ilex aquifolium	Bushy :3L	40-60cm	0.4C/tr Double Staggered at 0.4m offset	5%	2								
VIBOP	Viburnum opulus	1+1 :3 brks :BR	60-80cm	0.4C/tr Double Staggered at 0.4m offset	10%	4								
LOMPE	Lonicera periclymenum 'Branching'	3L	60-80cm	0.4C/tr Double Staggered at 0.4m offset	2%	1								
ROSCA	Rosa canina	1+1 :3 brks :BR	60-80cm	0.4C/tr Double Staggered at 0.4m offset	3%	2								
					Total :38									
Native Mix Species Hedgerow (Thornless)														
Abbr	Species	Supply	Height	Density	Mix %	Number								
CORSA	Cornus sanguinea	1+1 :3 brks :BR	60-80cm	0.3C/tr Double Staggered at 0.3m offset	10%	47								
CORAV	Corylus avellana	1+1 :3 brks :BR	60-80cm	0.3C/tr Double Staggered at 0.3m offset	25%	117								
IGVU	Ligustrum vulgare	Bushy :C 2L	60-80cm	0.3C/tr Double Staggered at 0.3m offset	25%	117								
ACCA	Acer campestre	1+1 :3 brks :BR	60-80cm	0.3C/tr Double Staggered at 0.3m offset	30%	139								
VIBOP	Viburnum opulus	1+1 :3 brks :BR	60-80cm	0.3C/tr Double Staggered at 0.3m offset	10%	47								
					Total :467									
Shrubs - Site Entrance														
Abbr	Species	Pot Size	Height	Habit	Density	Number								
CAREVI	Carex oshimensis 'Everest'	5L	Full Pot	0.5C/tr	42									
HEUMIPP	Heuchera micrantha 'Palace Purple'	5L	Full Pot	0.5C/tr	13									
HEBPS	Hebe pinguifolia 'Sutherland'	10L	30-40cm	Bushy	0.6C/tr	54								
MISSKLP	Miscanthus sinensis 'Klein Fontaine'	5L	Full Pot	0.6C/tr	32									
PHOPLBL	Phormium 'Platt's Black'	10L	60-80cm	Triple crown	0.7C/tr	38								
					Total :179									
Shrubs - Ornamental's in POS/Play Area														
Abbr	Species	Pot Size	Height	Habit	Density	Number								
CAROSE	Carex oshimensis 'Evergold'	3L	0.6C/tr	20										
LAVANHE	Lavandula angustifolia 'Hidcote'	3L	20-30cm	Bushy	0.6C/tr	25								
URMU	Liriodendron muscari	3L	Full Pot	0.6C/tr	25									
PENVI	Pennisetum vilosum	3L	Full Pot	0.6C/tr	29									
					Total :99									
Herbaceous Grasses														
Abbr	Species	Pot Size	Height	Habit	Density	Number								
DESCA	Deschampsia caespitosa	3L	Full Pot	0.5C/tr	331									
DECGU	Deschampsia caespitosa 'Goldtau'	3L	Full Pot	0.5C/tr	511									
LUNIVA	Luzula nivea	3L	Full Pot	0.5C/tr	249									
MISSIML	Miscanthus sinensis 'Morning Light'	3L	Full Pot	0.5C/tr	485									
					Total :1576									
Native Structural Planting Mix														
Abbr	Species	Supply	Height	Mix	Density	Area	Number							
ACCA	Acer campestre	1+2 :Whip :5 brks :BR	125-150cm	5%	1C/tr	505.09m²	506							
ALINGL	Alnus glutinosa	1+2 :Whip :3 brks :BR	125-150cm	3%	1C/tr	303.06m²	304							
BETPENA	Betula pendula	1+2 :Whip :3 brks :BR	125-150cm	2%	1C/tr	202.04m²	203							
CARBETA	Carpinus betulus	1+2 :Whip :4 brks :BR	125-150cm	5%	1C/tr	505.09m²	506							
CORSAHA	Cornus sanguinea	1+1 :3 brks :BR	60-80cm	10%	1C/tr	1010.2m²	1011							
CORAVEA	Corylus avellana	1+1 :3 brks :BR	60-80cm	15%	1C/tr	1515.29m²	1516							
CRAMON	Crataegus monogyna	1+1 :3 brks :BR	60-80cm	35%	1C/tr	3535.69m²	3536							
LOMPE	Lonicera periclymenum	Bushy :C 2L	60-80cm	2%	1C/tr	202.04m²	203							
MASY	Malus sylvestris	1+2 :Whip :4 brks :BR	125-150cm	3%	1C/tr	303.06m²	304							
PRAV	Prunus avium	1+2 :Whip :3 brks :BR	125-150cm	2%	1C/tr	202.04m²	203							
PRUSPB	Prunus spinosa	1+1 :3 brks :BR	60-80cm	5%	1C/tr	505.09m²	506							
QURO	Quercus robur	1+2 :Whip :4 brks :RB	125-150cm	3%	1C/tr	505.09m²	506							
ROSCA	Rosa canina	1+1 :3 brks :BR	60-80cm	3%	1C/tr	303.06m²	304							
VIBOPUA	Viburnum opulus	1+1 :3 brks :BR	60-80cm	5%	1C/tr	505.09m²	506							
					Total :10101.93m²	Total :10114								
Native Scrub Planting Mix														
Abbr	Species	Supply	Height	Mix	Density	Area	Number							
CORSA	Cornus sanguinea	1+1 :3 brks :BR	60-80cm	15%	1C/tr	323.4m²	325							
CORAV	Corylus avellana	1+1 :3 brks :BR	60-80cm	25%	1C/tr	539.01m²	542							
CYTSC	Cytisus scoparius	1+1 :3 brks :BR	60-80cm	10%	1C/tr	215.6m²	218							
EULOEPS	Euonymus europaeus	1+1 :3 brks :BR	60-80cm	5%	1C/tr	107.8m²	111							
ILEAQ	Ilex aquifolium	Bushy :3/5 brks :C 3L	60-80cm	5%	1C/tr	107.8m²	111							
IGVU	Ligustrum vulgare	Bushy :C 2L	60-80cm	15%	1C/tr	323.4m²	325							
RHACA	Rhamnus cathartica	1+1 :3 brks :BR	60-80cm	10%	1C/tr	215.6m²	218							
ROSCA	Rosa canina	1+1 :3 brks :BR	60-80cm	3%	1C/tr	64.67m²	67							
ROSRUG	Rosa rugosa	1+1 :3 brks :BR	60-80cm	2%	1C/tr	43.11m²	45							
VIBOP	Viburnum opulus	1+1 :3 brks :BR	60-80cm	10%	1C/tr	215.6m²	218							
					Total :2155.99m²	Total :2180								
Native Scrub Planting Mix (Thornless)														
Abbr	Species	Supply	Height	Mix	Density	Area	Number							
CORSA	Cornus sanguinea	1+1 :3 brks :BR	60-80cm	20%	1C/tr	99.11m²	101							
CORAV	Corylus avellana	1+1 :3 brks :BR	60-80cm	30%	1C/tr	148.66m²	151							
CYTSC	Cytisus scoparius	1+1 :3 brks :BR	60-80cm	10%	1C/tr	49.56m²	52							
EULOEPS	Euonymus europaeus	1+1 :3 brks :BR	60-80cm	10%	1C/tr	49.56m²	52							
IGVU	Ligustrum vulgare	Bushy :C 2L	60-80cm	20%	1C/tr	99.11m²	101							
VIBOP	Viburnum opulus	1+1 :3 brks :BR	60-80cm	10%	1C/tr	49.56m²	52							
					Total :495.56m²	Total :509								
Naturalised Bulbs														
Abbr	Species	Supply	Height	Mix	Density	Number								
ANEBLB	Anemone blanda blue flowered	Bulb	10/m²		281									
GAINI	Galanthus nivalis	Bulb	10/m²		281									
HYANSC	Hyacinthoides non-scripta	Bulb	10/m²		281									
MUSARB	Muscari armeniacum 'Blue Spike'	Bulb	10/m²		281									
					Total :1124									
Marginal / Aquatics														
Abbr	Species	Supply	Pot Size	Density	Area	Number								
FILUL	Filipendula ulmaria	Well Rooted 195cc min.	15/m²	9.34m²		142								
IRIPS	Iris pseudacorus	Well Rooted 195cc min.	15/m²	21.81m²		329								
JUNEF	Juncus effusus	Well Rooted 195cc min.	15/m²	21.81m²		329								
MYOSC	Myosotis scloppoides	Well Rooted 195cc min.	15/m²	9.34m²		142								
					Total :62.3m²	Total :942								

Drawing to be read in conjunction with GL2024 SP 01 Landscape Specification.

Location Plan

Rev

1

Date

12/09/2023

Notes

Updated to the latest planning consent (submitted by the client) 12/09/2023

By

AL

Project

Higher Farm, Hitchin, North Hertfordshire

Drawing title

POS Landscape Proposals (ph1)

(Sheet 2 of 3)

Client

BDW North Thames

Scale

1:250 @ A0

Drawn By

AL

Checked By

HJ

Date

23/05/2025

Reference

GL2024 LP 178

golby+luck

LANDSCAPE ARCHITECTS



Marginal / Aquatics						
Abbr	Species	Supply	Pot Size	Density	Area	Number
FILUL	Filipendula ulmaria	Well Rooted	195cc min.	15/m ²	9.34m ²	142
IRIPS	Iris pseudacorus	Well Rooted	195cc min.	15/m ²	21.81m ²	329
JUNEF	Juncus effusus	Well Rooted	195cc min.	15/m ²	21.81m ²	329
MYOSC	Myosotis scorpioides	Well Rooted	195cc min.	15/m ²	9.34m ²	142
					Total :62.3m ²	Total :942

Location Plan	Date	Notes	Project
	12/09/23 19/09/23	Updated to the latest planning layout, updated to the latest LPA requirements.	Higher Farm, Hitchin, North Hertfordshire
			Drawing title POS Landscape Proposals (ph1) (Sheet 4 of 5)
			Status PLANNING
			Client BDW North Thames
			Scale 1:250 @ A0
			Drawn By AL
			Checked By HJ
			Date 23/05/2025
			Reference GL2024 LP 188
			golby+luck landscape architects

Key

Application boundary

Timber bollards
To align the perimeters of the highways to deter adhoc parking. 200mm square timber bollards with chamfered top, 450mm high (above ground) and posts to be installed at no wider than 2m centres.

Footpath
2m wide semi bound surface (hoggin) with pre-cast concrete edging like Cedec/ Breedon or similar approved.

CP2
3.5m wide semi bound surface (hoggin) with pre-cast concrete edging like Cedec/ Breedon or similar approved.

Footpath (transitional zone)
2m depth of tarmac surfacing adjacent to highway edge to buffer reduce the mitigation of footpath materials onto the highway.

Mowing margins
1m wide grass strips adjacent to hard surfaced areas (road/path) to be regularly cut (circa. 12 cuts a year) to improve presentation.

Seating
Urchard Seat (Ref: BX17 4071/S) heavy duty galvanised steel framed seat with seven slots in sturdy timber and a double slatted backrest and armrests. As supply by Broxap Ltd or similar approved. Installed on semi bound surface (hoggin) as per the footpaths.

Litter bin
Derby weyburn (Ref: BX 2550-WB) steel litter bin as supplied by Broxap or similar approved.

Dog bin
Sirus Dog Waste Bin (Ref: BX45G 2591-PM) galvanised steel bin with a top-opening lid as supplied by Broxap or similar approved.


Perimeter bunds/mounding
Earthmoulding shall take place using the subsoil previously stored on site and laid in 300mm layers at a time, and consolidated as work proceeds. Prior to top soil spreading (only for planting areas), the subsoil surface shall be loosened using a single line ripper to a depth of 400mm at 1.0m centres. Topsoil shall be spread evenly over the formation levels in layers not exceeding 150mm to a depth of and 300mm to the areas to be planted up. Areas to be grass seeded, cultivated subsoil to be used. All slopes shall be graded with a rigid blade grader and consolidated to proposed levels. The gradient of the slopes shall be smooth-flowing, no steeper than 1:3 and mowing with all existing levels.

Play on the Way
POW4 - Web Traverse (Ref: WTR/S). Supplied by Prologic Play Ltd or similar approved.

All play equipment and layout proposals to be specified in accordance with the requirements set out under the European Play Safety Standard EN1176 and the Disability Discrimination Act.

Reinforced grass safety surfacing
Play manufacturers to detail in accordance with EN 1176.

For ecology enhancements please refer to the Landscape and Ecological Management and Enhancements document, which forms part of the site wide OLEMP.

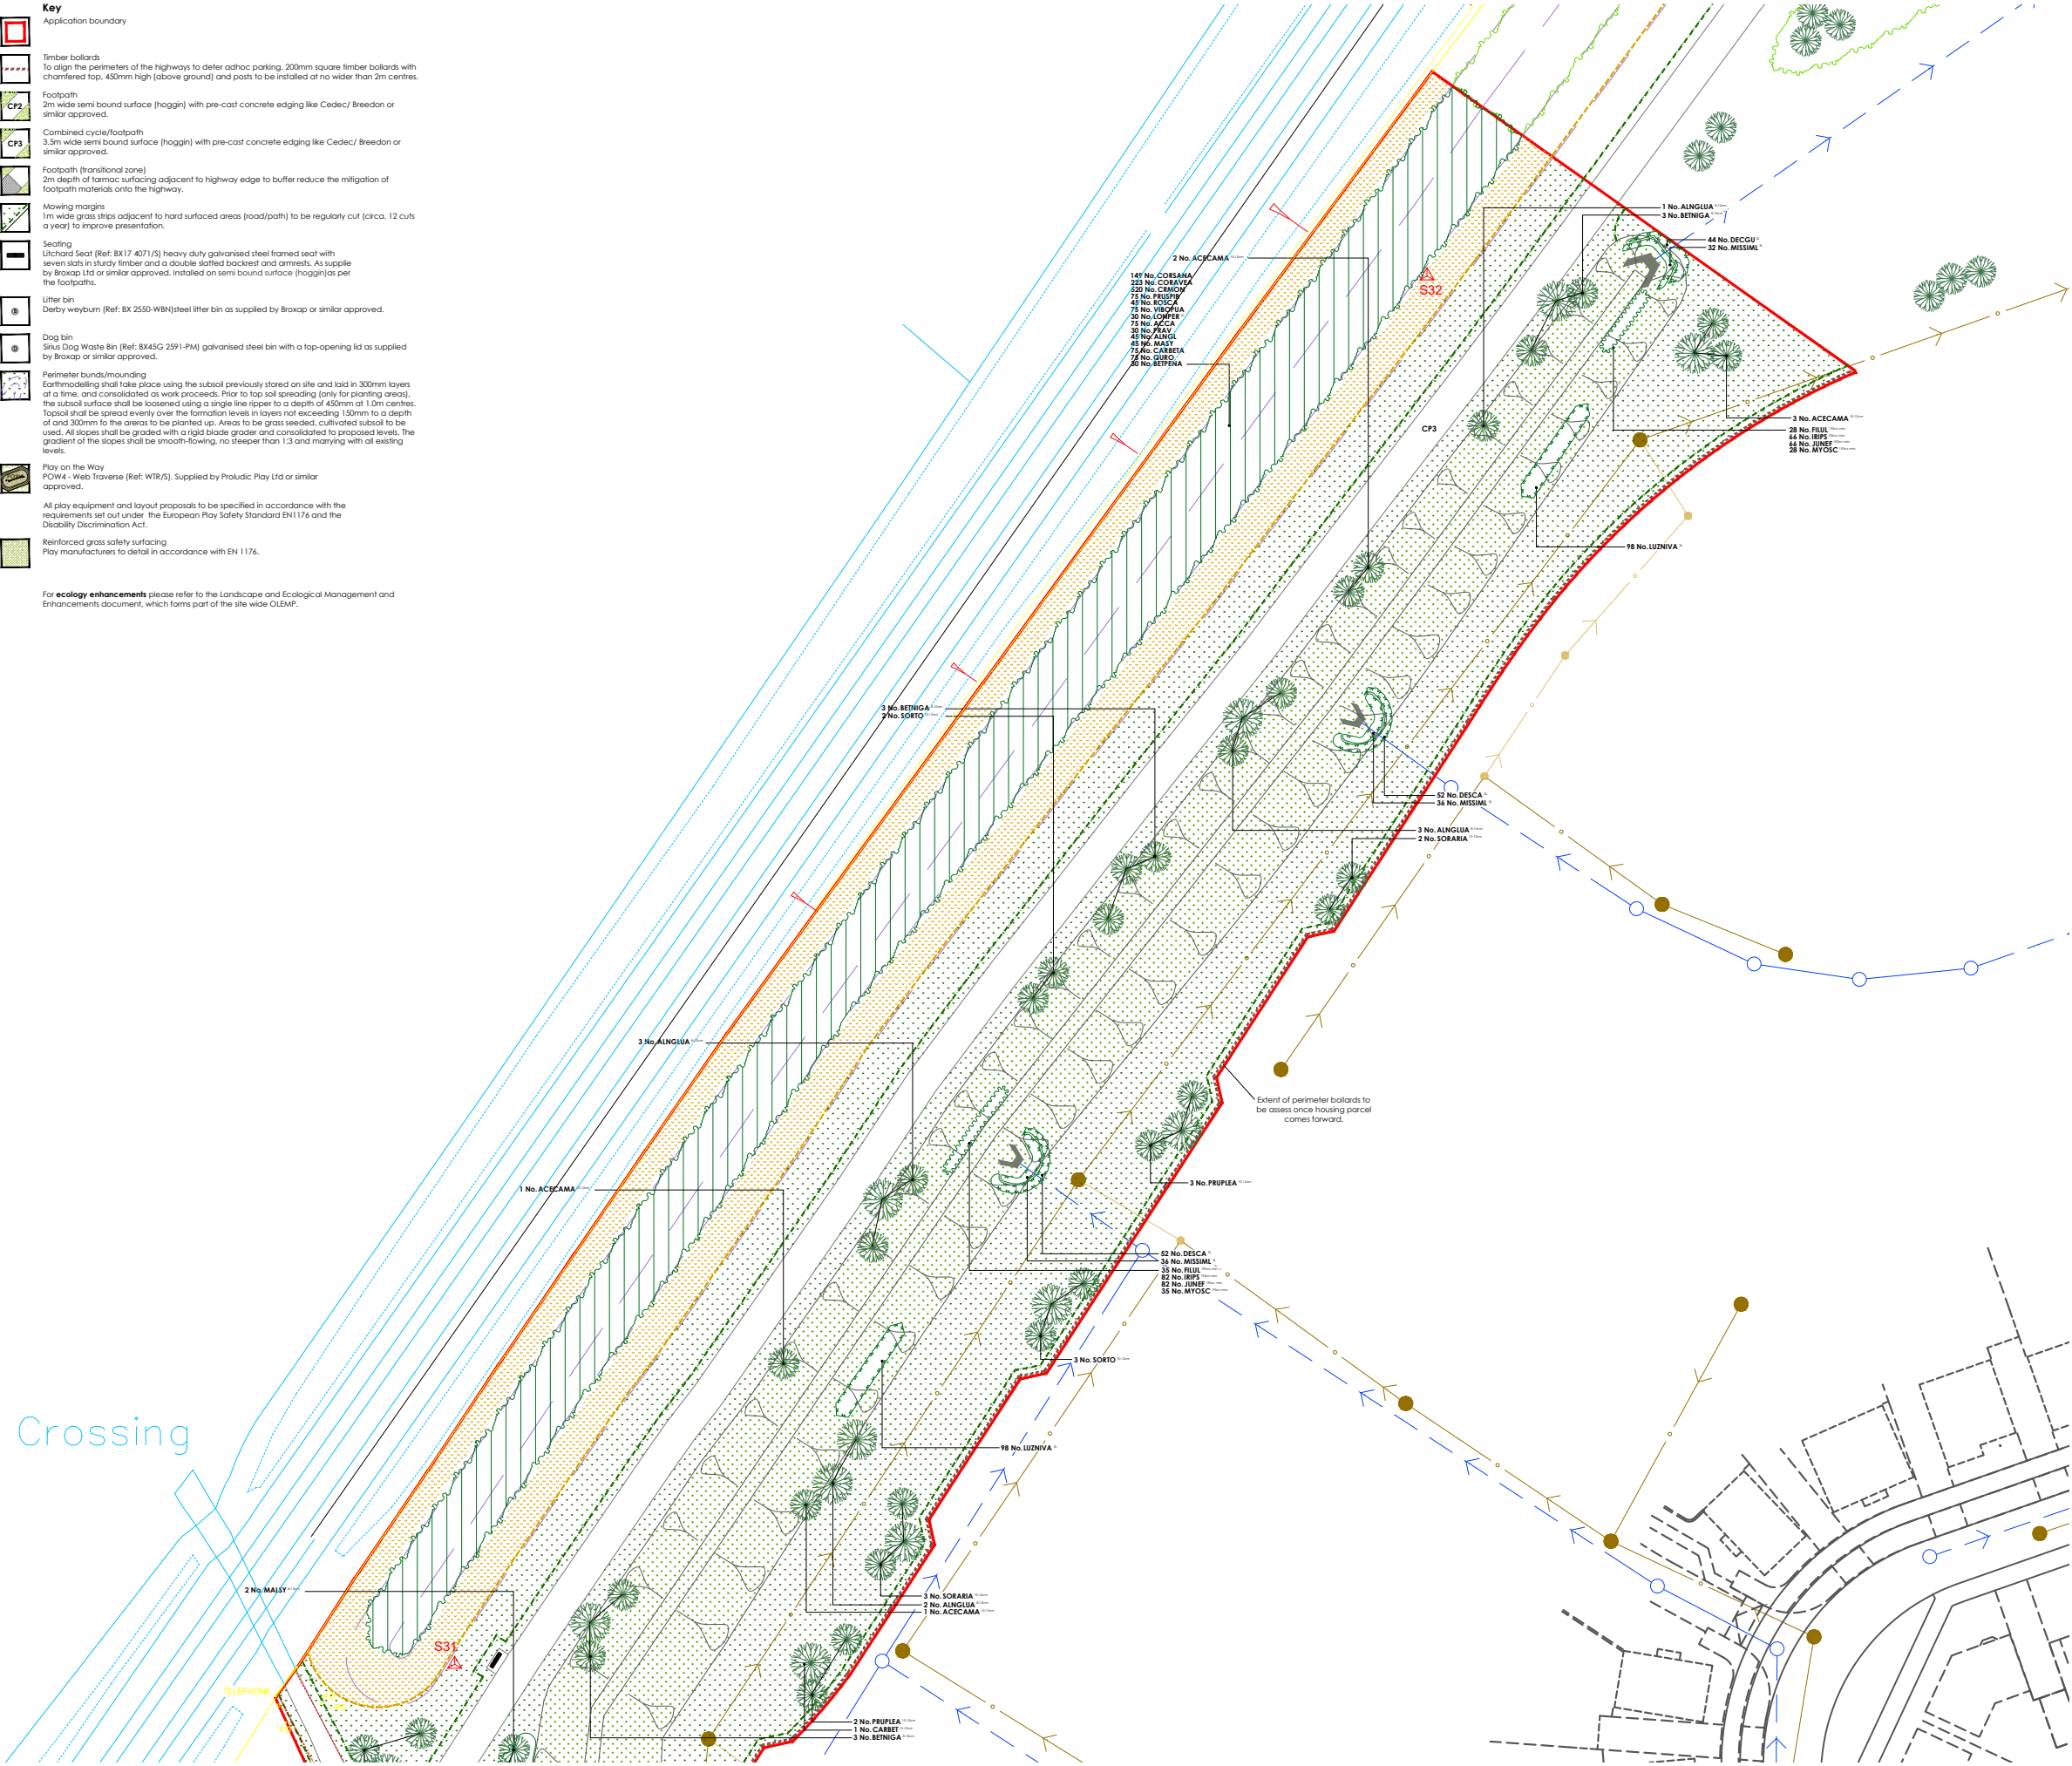

Plant Schedule					
Trees - Feature					
Abbr	Species	Supply	Size	Girth	Number
FAGPURA	Fagus sylvatica 'Purpurea'	FTE: Heavy Standard :Clear Stem 175-200 :RB	350-425cm	12-14cm	1
Total: 1					
Trees - POS					
Abbr	Species	Supply	Size	Girth	Number
ALINGUA	Alnus glutinosa	POS :Standard :Clear Stem 150-175 :C 30L	250-300cm	8-10cm	9
BETNIGA	Betula nigra	POS :Standard :Clear Stem 150-175 :C 30L	250-300cm	8-10cm	9
MAIST	Malus sylvestris	POS :Standard :Clear Stem 150-175 :BR	250-300cm	8-10cm	9
QUEROBA	Quercus robur	POS :Standard :Clear Stem 150-175 :C 30L	250-300cm	8-10cm	2
ACECAMA	Acer campestre	POS :Selected Standard :Clear Stem 175-200 :BR	300-350cm	10-12cm	16
CARBET	Carpinus betulus	POS :Selected Standard :Clear Stem 175-200 :BR	300-350cm	10-12cm	10
PRUPLEA	Prunus avium 'Plena'	POS :Selected Standard :Clear Stem 175-200 :BR	300-350cm	10-12cm	8
SORARIA	Sorbus aria	POS :Selected Standard :Clear Stem 175-200 :BR	300-350cm	10-12cm	11
SORTO	Sorbus torminalis	POS :Selected Standard :Clear Stem 175-200 :BR	300-350cm	10-12cm	8
Total: 82					
Native Mix Species Hedgerow					
Abbr	Species	Supply	Height	Density	Mix % Number
CORAV	Corylus avellana	1+1 :3 brks :BR	60-80cm	0.4Cfr Double Staggered at 0.4m offset	25% 397
CRAMON	Crataegus monogyna	1+1 :3 brks :BR	60-80cm	0.4Cfr Double Staggered at 0.4m offset	50% 792
CORSA	Cornus sanguinea	3 brks :C	60-80cm	0.4Cfr Double Staggered at 0.4m offset	5% 81
ILEAQ	Ilex aquifolium	Bushy :3L	40-60cm	0.4Cfr Double Staggered at 0.4m offset	5% 81
VIBOP	Viburnum opulus	1+1 :3 brks :BR	60-80cm	0.4Cfr Double Staggered at 0.4m offset	10% 160
LONPER	Lonicera periclymenum	Branches :Caned :3L	60-80cm	0.4Cfr Double Staggered at 0.4m offset	2% 34
ROSCA	Rosa canina	1+1 :3 brks :BR	60-80cm	0.4Cfr Double Staggered at 0.4m offset	3% 49
Total: 1594					
Herbaceous Grasses					
Abbr	Species	Pot Size	Height	Habit	Density Number
DESCA	Deschampsia caespitosa	3L	Full Pot	0.5Cfr	104
DECGU	Deschampsia caespitosa 'Goldtau'	3L	Full Pot	0.5Cfr	122
LUZNIYA	Luzula nivea	3L	Full Pot	0.5Cfr	196
MISSIML	Miscanthus sinensis 'Morning Light'	3L	Full Pot	0.5Cfr	187
Total: 609					
Native Structural Planting Mix					
Abbr	Species	Supply	Height	Mix Density	Area Number
ACCA	Acer campestre	1+2 :Whip :5 brks :BR	125-150cm	5% 1Cfr	74.16m² 75
ALINGL	Alnus glutinosa	1+2 :Whip :3 brks :BR	125-150cm	3% 1Cfr	44.5m² 45
BETPENLA	Betula pendula	1+2 :Whip :3 brks :BR	125-150cm	2% 1Cfr	29.66m² 30
CARBETA	Carpinus betulus	1+2 :Whip :4 brks :BR	125-150cm	5% 1Cfr	74.16m² 75
CORSAIA	Cornus sanguinea	1+1 :3 brks :BR	60-80cm	10% 1Cfr	148.32m² 149
CORAVEA	Corylus avellana	1+1 :3 brks :BR	60-80cm	15% 1Cfr	222.49m² 223
CRMON	Crataegus monogyna	1+1 :3 brks :BR	60-80cm	35% 1Cfr	519.13m² 520
LONPER	Lonicera periclymenum	Bushy :C 2L	60-80cm	2% 1Cfr	29.66m² 30
MAIST	Malus sylvestris	1+2 :Whip :4 brks :BR	125-150cm	3% 1Cfr	44.5m² 45
PRAY	Prunus avium	1+2 :Whip :3 brks :BR	125-150cm	2% 1Cfr	29.66m² 30
PRUSPB	Prunus spinosa	1+1 :3 brks :BR	60-80cm	5% 1Cfr	74.16m² 75
QURO	Quercus robur	1+2 :Whip :4 brks :BR	125-150cm	5% 1Cfr	74.16m² 75
ROSCA	Rosa canina	1+1 :3 brks :BR	60-80cm	3% 1Cfr	44.5m² 45
VIBOPUA	Viburnum opulus	1+1 :3 brks :BR	60-80cm	5% 1Cfr	74.16m² 75
Total: 1483.22m² Total: 1492					
Native Scrub Planting Mix					
Abbr	Species	Supply	Height	Mix Density	Area Number
CORSA	Cornus sanguinea	1+1 :3 brks :BR	60-80cm	15% 1Cfr	28.79m² 29
CORAV	Corylus avellana	1+1 :3 brks :BR	60-80cm	25% 1Cfr	47.99m² 48
CYTSC	Cytisus scoparius	1+1 :3 brks :BR	60-80cm	10% 1Cfr	19.2m² 20
EUOEPS	Euonymus europaeus	1+1 :3 brks :BR	60-80cm	5% 1Cfr	9.6m² 10
ILEAQ	Ilex aquifolium	Bushy :3/5 brks :C 3L	60-80cm	5% 1Cfr	9.6m² 10
LIGVU	Ligustrum vulgare	Bushy :C 2L	60-80cm	15% 1Cfr	28.79m² 29
RHACA	Rhamnus cathartica	1+1 :3 brks :BR	60-80cm	10% 1Cfr	19.2m² 20
ROSCA	Rosa canina	1+1 :3 brks :BR	60-80cm	3% 1Cfr	5.76m² 6
ROSRUG	Rosa rugosa	1+1 :3 brks :BR	60-80cm	2% 1Cfr	3.84m² 4
VIBOP	Viburnum opulus	1+1 :3 brks :BR	60-80cm	10% 1Cfr	19.2m² 20
Total: 191.97m² Total: 196					
Naturalised Bulbs					
Abb	Species	Specification	Density	Number	
ANEBLB	Anemone blanda blue flowered	Bulb	10/m²	28	
GALNI	Galanthus nivalis	Bulb	10/m²	28	
HYANSC	Hyacinthoides non-scripta	Bulb	10/m²	28	
MUSARBS	Muscari armeniacum 'Blue Spire'	Bulb	10/m²	28	
Total: 112					
Marginal / Aquatics					
Abbr	Species	Supply	Pot Size	Density	Area Number
FLUL	Filipendula ulmaria	Well Rooted 195cc min.	15/m²	7.7m²	116
IRIPS	Iris pseudacorus	Well Rooted 195cc min.	15/m²	17.95m²	272
JUNEF	Juncus effusus	Well Rooted 195cc min.	15/m²	17.95m²	272
MYOSC	Myosotis scorpioides	Well Rooted 195cc min.	15/m²	7.7m²	116
Total: 51.3m² Total: 776					
Amenity Grassland Areas					
Seed Mix Name	Seed Mix Supplier	Density			
EL1 - Flowering Lawn Mix	Emarsgate Seeds	4g/m²			
Amenity Meadow Areas					
Seed Mix Name	Seed Mix Supplier	Density			
EM6 - Chalk & Limestone Soil	Emarsgate Seeds	4g/m²			
Rough Grassland					
Seed Mix Name	Seed Mix Supplier	Density			
EM10 Tussock Meadow Mixture	Emarsgate Seeds	4g/m²			
SuDS Meadow Grassland Areas					
Seed Mix Name	Seed Mix Supplier	Density			
EM8 - Meadow Mixture for Wet Soil	Emarsgate Seeds	4g/m²			

Drawing to be read in conjunction with GL2024 SP 01 Landscape Specification.

Location Plan	Rev	Date	Notes	Rev	Date	Notes
	A	2024/05	Updated to the latest planning consent			
Project			Highover Farm, Hitchin, North Hertfordshire			
Landscape Infrastructure:			Icknield Linear Park & Dane Walk			
Sheet 1 of 3						
Name			PLANNING			
Client			BDW North Thames			
Scale			1:250 @ A0			
Drawn By			AL			
Checked By			HJ			
Date			18/11/2025			
Reference			GL2024 LP 25A			

golby+luck
landscape architects

APPENDIX 5

Bat Box Specification

Bat Boxes

Schwegler bat boxes are made from woodcrete and have the highest rates of occupation of all types of box.

The 75% wood sawdust, clay and concrete mixture is ideal, being durable whilst allowing natural respiration and temperature stability. These boxes are rot- and predator-proof and extremely long lasting.



1FF Bat Box

The rectangular shape makes the 1FF suitable for attaching to the sides of buildings or on sites such as bridges, though it may also be used on trees. It has a narrow crevice-like internal space to attract Pipistrelle and Noctule bats.

Woodcrete construction.

Width: 27cm

Height: 43cm

Weight: 8.3kg

Bat Boxes

Made from FSC timber, natural timber bat boxes are solid, high quality and durable and able to provide excellent insulation for roosting bats.



Chavenage Cavity Bat Box

A natural timber bat box designed to provide a roost for a variety of crevice dwelling species including Pipistrelle, Noctule, Leisler's, Natterer's, Daubenton's and Brown Long-eared bats.

Natural timber construction.


Width: 178mm

Height: 425mm

Weight: 1.22kg

Vivara Pro Build-in Woodstone Bat Box

This built-in brick is ideal for bats as a summer habitat, mating habitat, and in mild winters, as winter accommodation. The species that use the built-in brick will depend on the area where it is installed and the species already present.

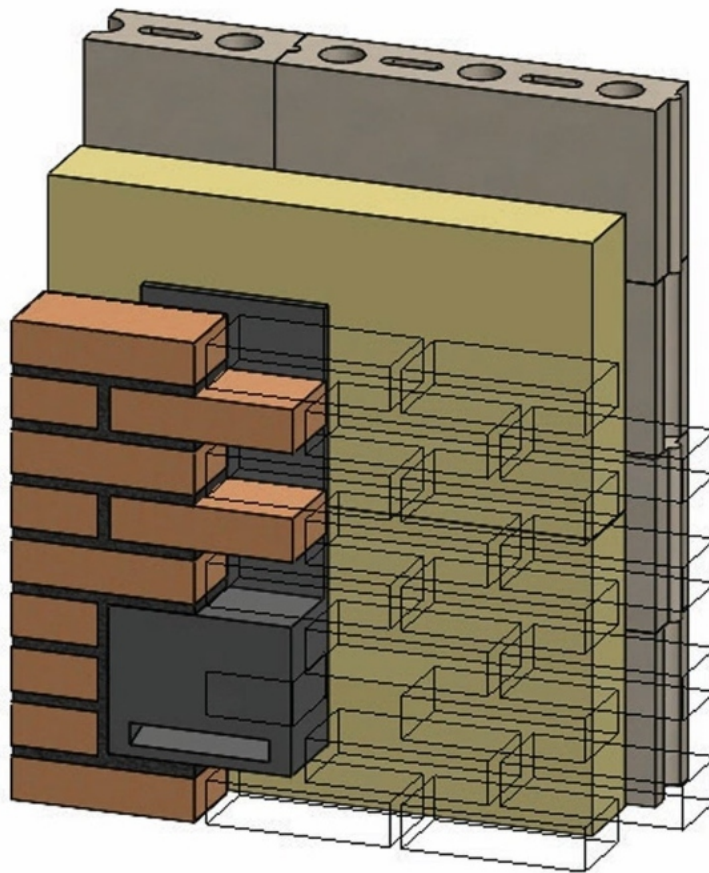

APPENDIX 6

Hedgehog Log Pile and Gateway Specification