

SOUTH EAST ELEVATION - TO GREENFIELD, ORCHARD WAY - 1:200

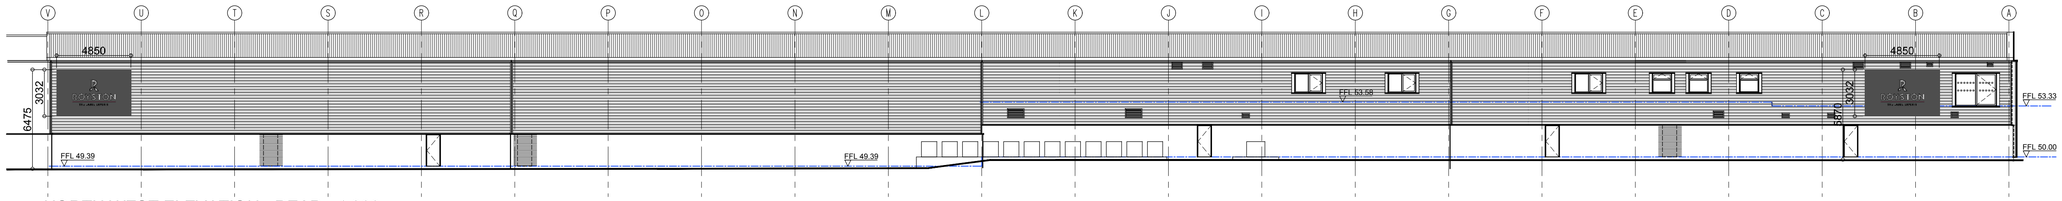

NORTH WEST ELEVATION - REAR - 1:200

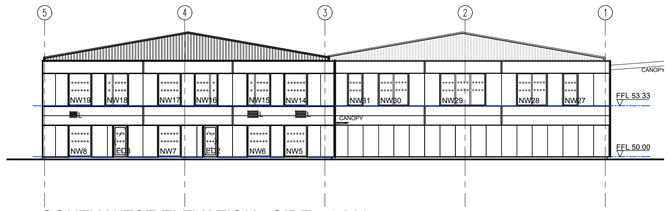

SOUTH WEST ELEVATION - SIDE - 1:200

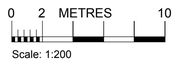

Scale: 1:200

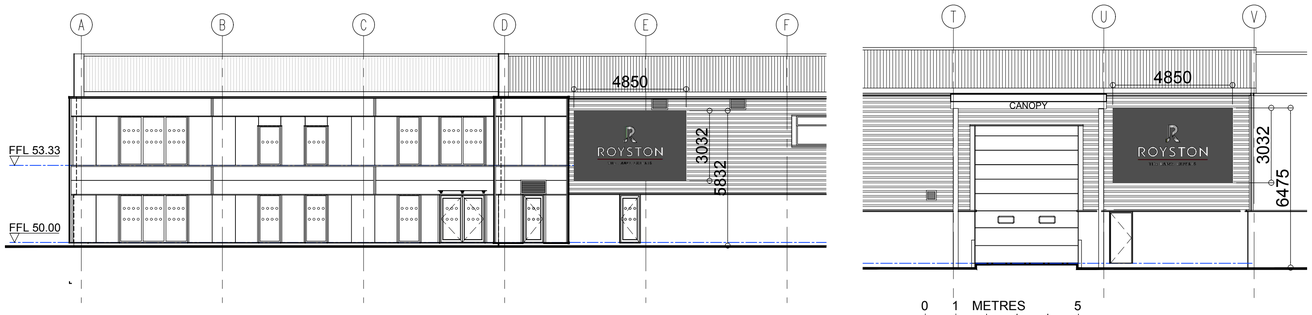

SOUTH EAST ELEVATION - FRONT 1:100

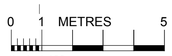

Scale:1:100

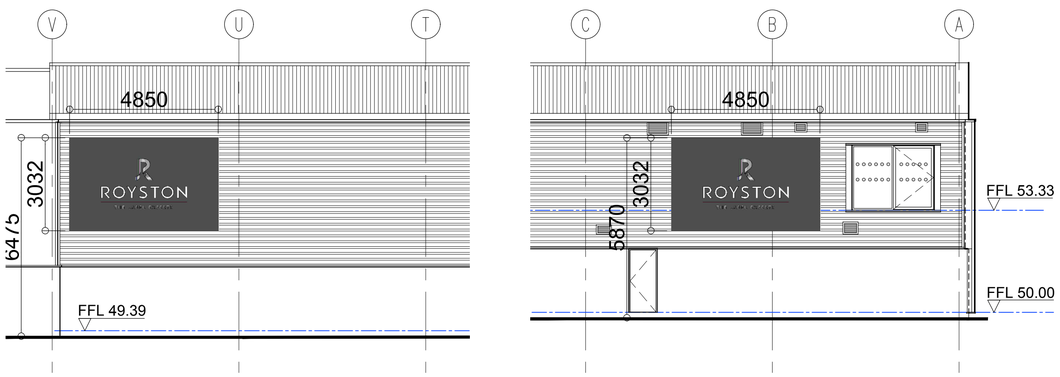

NORTH WEST ELEVATION - REAR 1:100



Scale:1:100

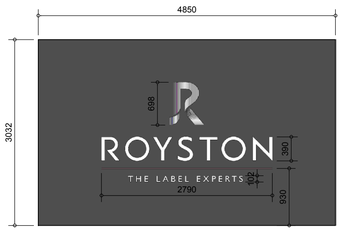

SIGNS 4, 5, 6 & 7 1:50

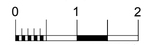

Scale:1:50 METRES

SIGN PROPOSAL

TRAYS OF 3mm FOLDED AND WELDED ALUMINIUM WITH 50mm RETURNS ALL ROUND, (20mm TOP AND BOTTOM FIXING LIPS AS REQUIRED). TRAYS TO BE POWDER COATED TO MATCH RGB 55-56-56.
SKIN OF VERSEIDAG SEEMEE IV WHITE HIGH QUALITY SUBSTRATE DIGITALLY PRINTED WITH SERICOL INKS AND LAMINATED WITH AQUA SEAL GLAZING.
ALL TO SPECIALIST DESIGN.
LETTERING -
GILL SANS REGULAR
COLOUR -
BACKGROUND 'CHARCOAL' RGB 55-56-56.
LETERING WHITE RGB 255-255-255.
LOGO 'R' METALLIC SILVER.
UNDERLINE AQUA RGB 82-197-212.
ILLUMINATION -
BY 2 No.TOP MOUNTED DOWN FACING LED LIGHT, EATON 'GALAXY LED'. SEE 'RELUX' CALCULATIONS FOR 'SIGN 2' DATED 15/01/18.

PRELIMINARY	
FOR APPROVAL	✓
TENDER	
CONSTRUCTION	
AS BUILT	

TEW AND SMITH
ARCHITECTS AND SURVEYORS

Revisions:
A. JAN 18. PC. ILLUMINATION NOTE REVISED.

Project:
ROYSTON LABELS
UNITS 17-20 GREENFIELDS
ORCHARD ROAD, ROYSTON

Title:
PROPOSED SIGNS SHEET 1 -
SIGNS NUMBERED 4, 5, 6 & 7.

Date: JAN 18	Drg No.	Rev:
Scale: As noted	4326/SK24	A
Drawn: PC		
Checked: BF	©Proprietor: Tew and Associates Limited	

QUOITS HOUSE, 4 HARBOROUGH ROAD,
KINGSTHORPE, NORTHAMPTON, NN2 7AZ
TEL: (01604)791197 FAX: (01604) 717991
EMAIL: architects@tewassociates.co.uk
WEB: www.tewassociates.co.uk