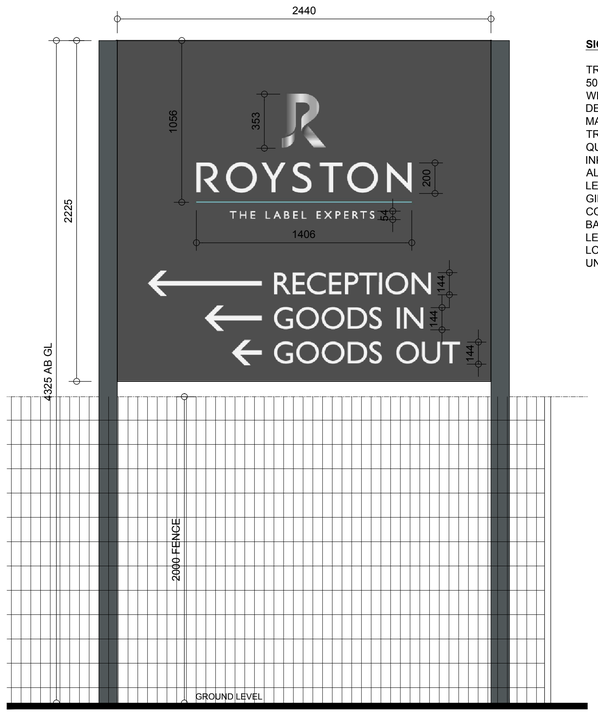

SIGN 1 1:20

0 2 4 6 8 10

Scale:1:20 METRES

SIGN 1 PROPOSAL

TRAYS OF 3mm FOLDED AND WELDED ALUMINIUM WITH 50mm RETURNS ALL ROUND. NOM. 120mm SHS POSTS, WITH WELDED CAPS. POSTS AND CONC. BASES TO S.E. DESIGN. POSTS & TRAYS TO BE POWDER COATED TO MATCH RGB 55-56-56.
TRAY SKIN OF VERSEIDAG SEEMEE IV WHITE HIGH QUALITY SUBSTRATE DIGITALLY PRINTED WITH SERICOL INKS AND LAMINATED WITH AQUA SEAL GLAZING.
ALL TO SPECIALIST DESIGN.
LETTERING -
GILL SANS REGULAR
COLOUR -
BACKGROUND 'CHARCOAL' RGB 55-56-56.
LETERING WHITE RGB 255-255-255.
LOGO 'R' METALLIC SILVER.
UNDERLINE AQUA RGB 82-197-212.

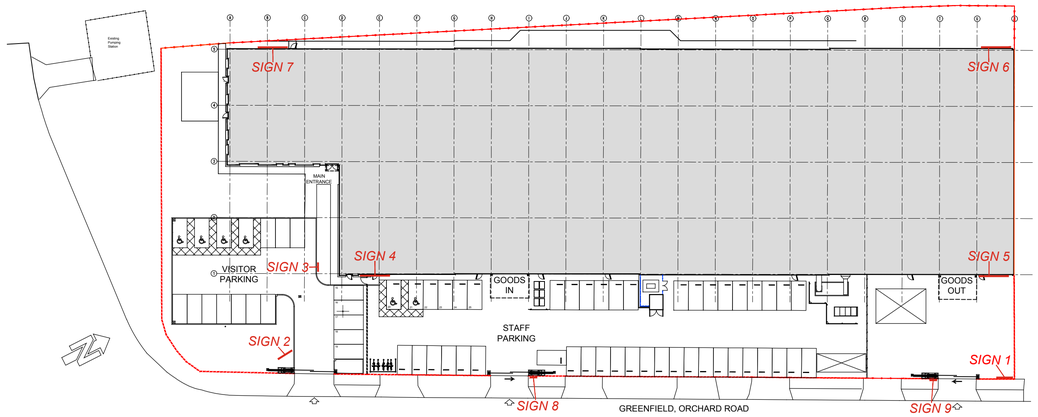

SITE PLAN, SIGN LOCATION - 1:500

0 5 10 15 20 25

Scale: 1:500 METRES



SIGN 2 1:20

0 2 4 6 8 10

Scale:1:20 METRES

SIGN 2 PROPOSAL

TRAYS OF 3mm FOLDED AND WELDED ALUMINIUM WITH 50mm RETURNS ALL ROUND. NOM. 120mm SHS POSTS, WITH WELDED CAPS. POSTS AND CONC. BASES TO S.E. DESIGN. POSTS & TRAYS TO BE POWDER COATED TO MATCH RGB 55-56-56.
TRAY SKIN OF VERSEIDAG SEEMEE IV WHITE HIGH QUALITY SUBSTRATE DIGITALLY PRINTED WITH SERICOL INKS AND LAMINATED WITH AQUA SEAL GLAZING.
ALL TO SPECIALIST DESIGN.
LETTERING -
GILL SANS REGULAR
COLOUR -
BACKGROUND 'CHARCOAL' RGB 55-56-56.
LETERING WHITE RGB 255-255-255.
LOGO 'R' METALLIC SILVER.
UNDERLINE AQUA RGB 82-197-212.
ILLUMINATION -
BY 2 No.TOP MOUNTED DOWN FACING LED LIGHT, EATON 'GALAXY LED'. SEE 'RELUX' CALCULATIONS FOR 'SIGN 2' DATED 15/01/18.

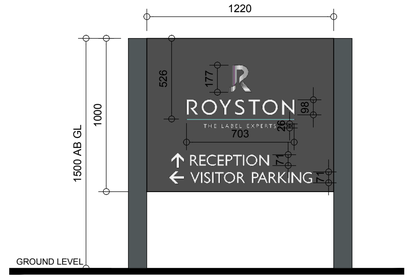

SIGN 3 1:20

0 2 4 6 8 10

Scale:1:20 METRES

SIGN 3 PROPOSAL

TRAYS OF 3mm FOLDED AND WELDED ALUMINIUM WITH 50mm RETURNS ALL ROUND. NOM. 120mm SHS POSTS, WITH WELDED CAPS. POSTS AND CONC. BASES TO S.E. DESIGN. POSTS & TRAYS TO BE POWDER COATED TO MATCH RGB 55-56-56.
TRAY SKIN OF VERSEIDAG SEEMEE IV WHITE HIGH QUALITY SUBSTRATE DIGITALLY PRINTED WITH SERICOL INKS AND LAMINATED WITH AQUA SEAL GLAZING.
ALL TO SPECIALIST DESIGN.
LETTERING -
GILL SANS REGULAR
COLOUR -
BACKGROUND 'CHARCOAL' RGB 55-56-56.
LETERING WHITE RGB 255-255-255.
LOGO 'R' METALLIC SILVER.
UNDERLINE AQUA RGB 82-197-212.
ILLUMINATION -
BY 1 No.TOP MOUNTED DOWN FACING LED LIGHT, EATON 'GALAXY LED'. SEE 'RELUX' CALCULATIONS FOR 'SIGN 3' DATED 14/01/18.

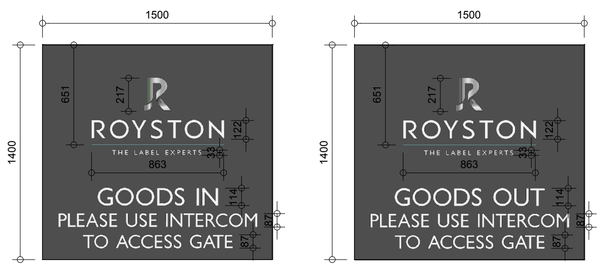

SIGN 8 1:20 *SIGN 8 1:20*

0 2 4 6 8 10

Scale:1:20 METRES

SIGNS 8 & 9 PROPOSALS

FENCE MOUNTED.
MIN. 3mm THICK COMPOSITE ALUMINIUM, DIBOND OR EQUAL, ON ALUMINIUM SUBFRAME AS REQUIRED.
SUBSTRATE DIGITALLY PRINTED WITH SERICOL INKS AND LAMINATED WITH AQUA SEAL GLAZING.
ALL TO SPECIALIST DESIGN.
LETTERING -
GILL SANS REGULAR
COLOUR -
BACKGROUND 'CHARCOAL' RGB 55-56-56.
LETERING WHITE RGB 255-255-255.
LOGO 'R' METALLIC SILVER.
UNDERLINE AQUA RGB 82-197-212.

FOR SIGNS 4, 5, 6 & 7 SEE 4326/24

PRELIMINARY	
FOR APPROVAL	✓
TENDER	
CONSTRUCTION	
AS BUILT	

TEW AND SMITH
ARCHITECTS AND SURVEYORS

Revisions:
A. JAN 18. PC. SIGN 2 REVISED.
B. JAN 18. PC. ILLUMINATION NOTES REVISED.

Project:
ROYSTON LABELS
UNITS 17-20 GREENFIELDS
ORCHARD ROAD, ROYSTON

Title:
PROPOSED SIGNS SHEET 2 -
SIGN NUMBERED 1, 2, 3, 8 & 9.

Date: JAN 18	Drg No.	Rev:
Scale: As noted	4326/SK25	B
Drawn: PC		
Checked: BF		

©Proprietor: Tew and Associates Limited

QUOITS HOUSE, 4 HARBOROUGH ROAD,
KINGSTHORPE, NORTHAMPTON. NN2 7AZ
TEL: (01604)791197 FAX: (01604) 717991
EMAIL: architects@tewassociates.co.uk
WEB: www.tewassociates.co.uk