925000.00 mE | 950000.00 mE | 975000.00 mE | 1000000.00 mE | 1025000.00 mE | 1050000.00 mE | 1075000.00 mE | 1100000.00 mE

2075000.00 mN | 2050000.00 mN | 2025000.00 mN

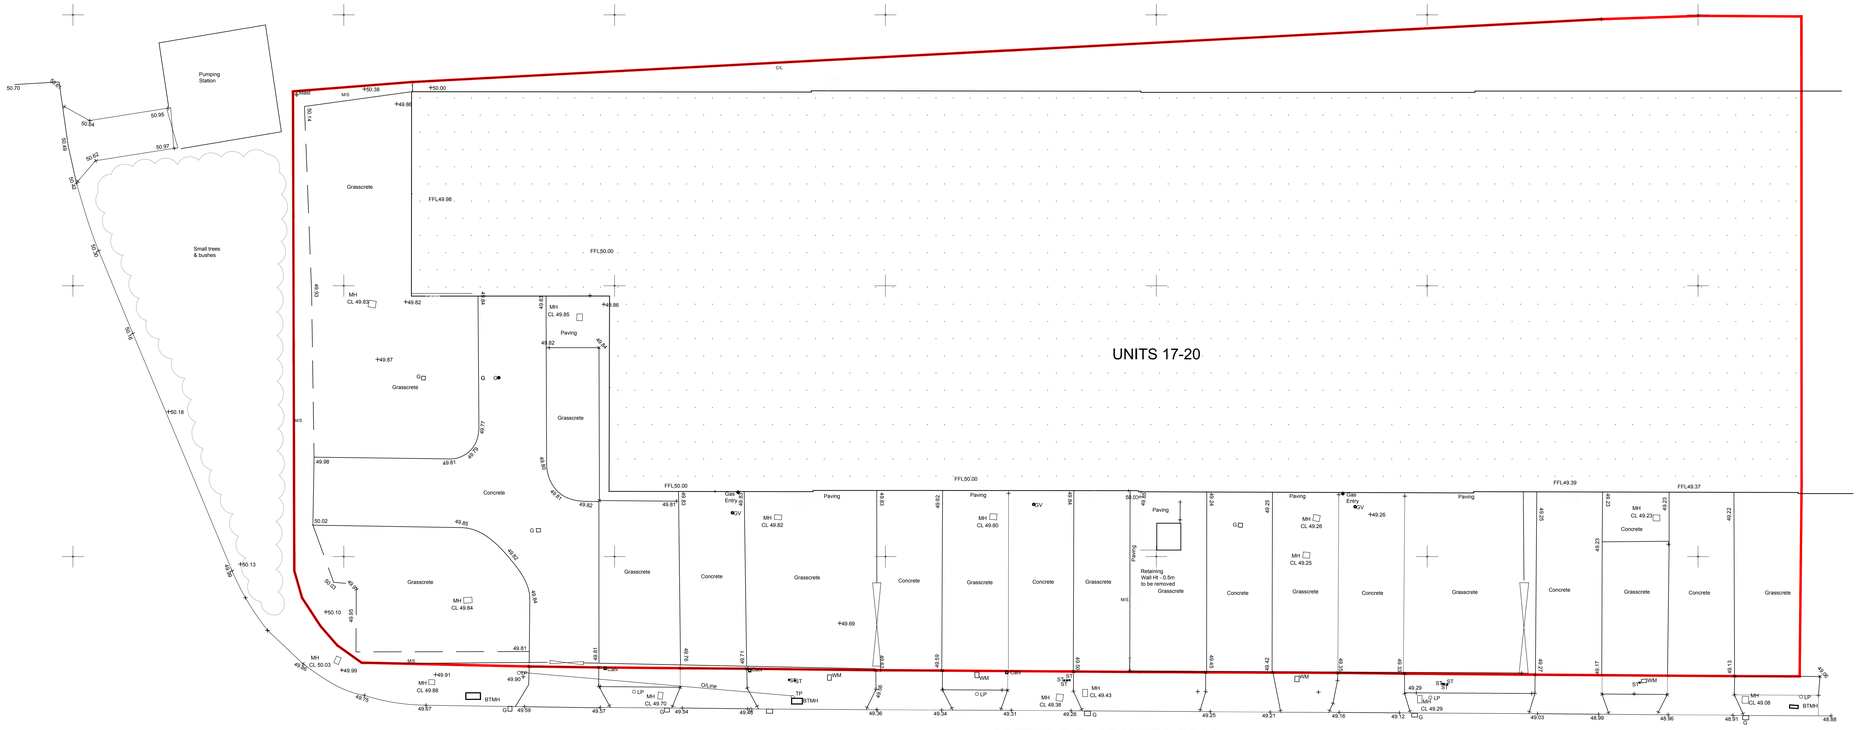

SITE PLAN (1:200)

0 2 METRES 10

Scale: 1:200

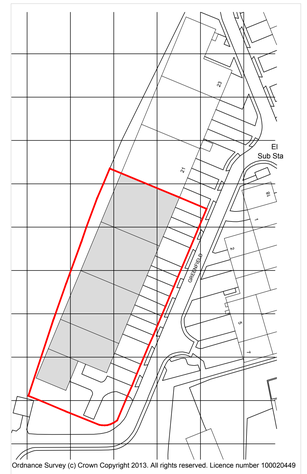

LOCATION PLAN (1:1250)

SITE BOUNDARY

0 10 METRES 50

Scale: 1:1250

DO NOT SCALE CONSTRUCTION DRAWINGS.

PRELIMINARY	✓
FOR APPROVAL	
TENDER	
CONSTRUCTION	
AS BUILT	

TEW AND SMITH
ARCHITECTS AND SURVEYORS

Revisions:
-

Project:
ROYSTON LABELS
UNITS 17-20 GREENFIELDS
ORCHARD ROAD, ROYSTON

Title:
EXISTING SITE AND LOCATION PLAN

Date: JUN 14	Drg No.	Rev:
Scale: 1:200@A1	4326-SK10	-
Drawn: BF		
Checked: PC		

© Proprietor: Tew and Associates Limited

QUOITS HOUSE, 4 HARBOROUGH ROAD,
KINGSTHORPE, NORTHAMPTON. NN2 7AZ
TEL. (01604)791197 FAX. (01604) 717991
EMAIL: architects@tewassociates.co.uk
WEB: www.tewassociates.co.uk

PLOT SIZE A0 PLOT SCALE 1:1