
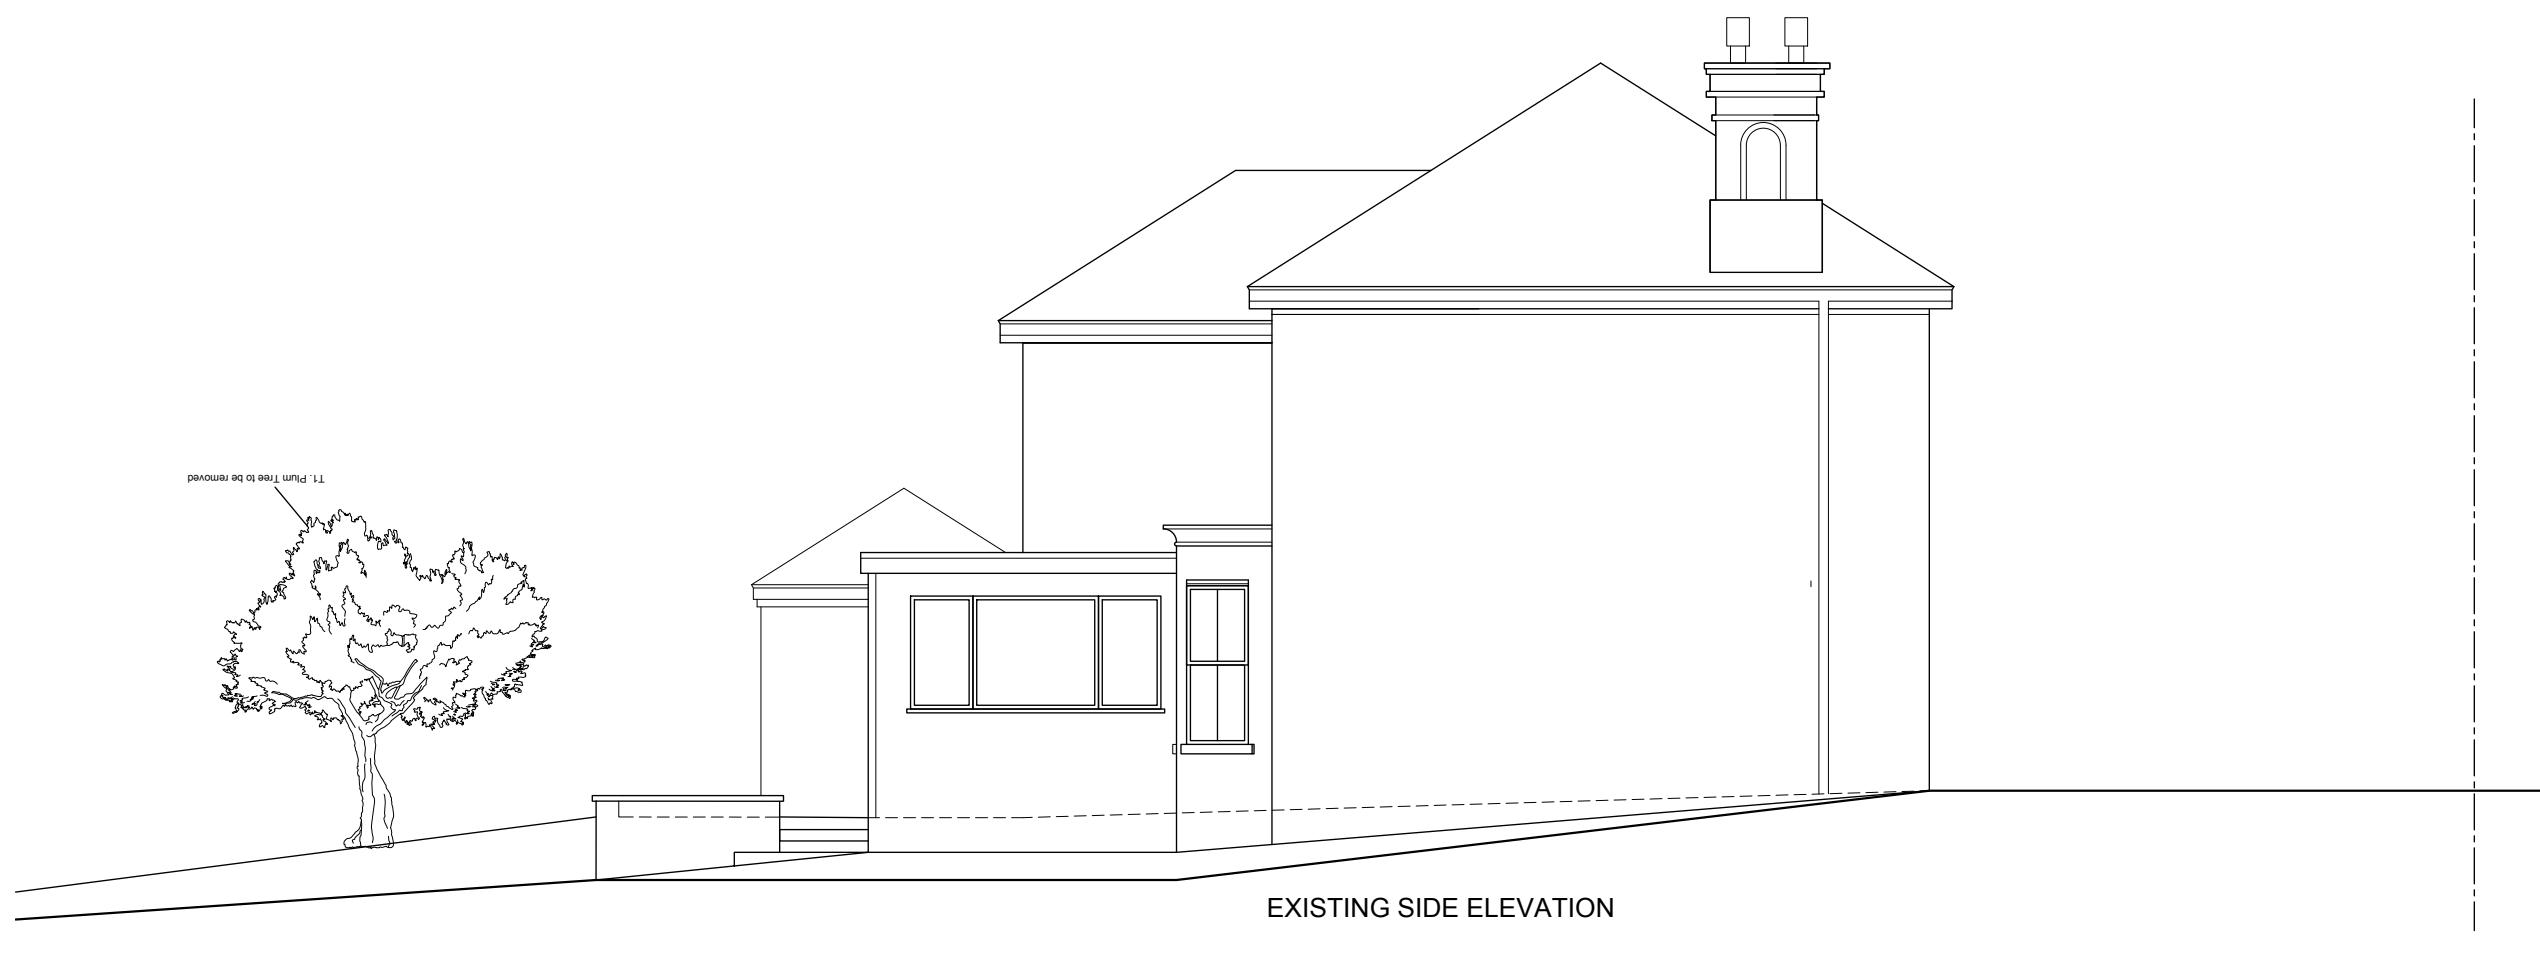
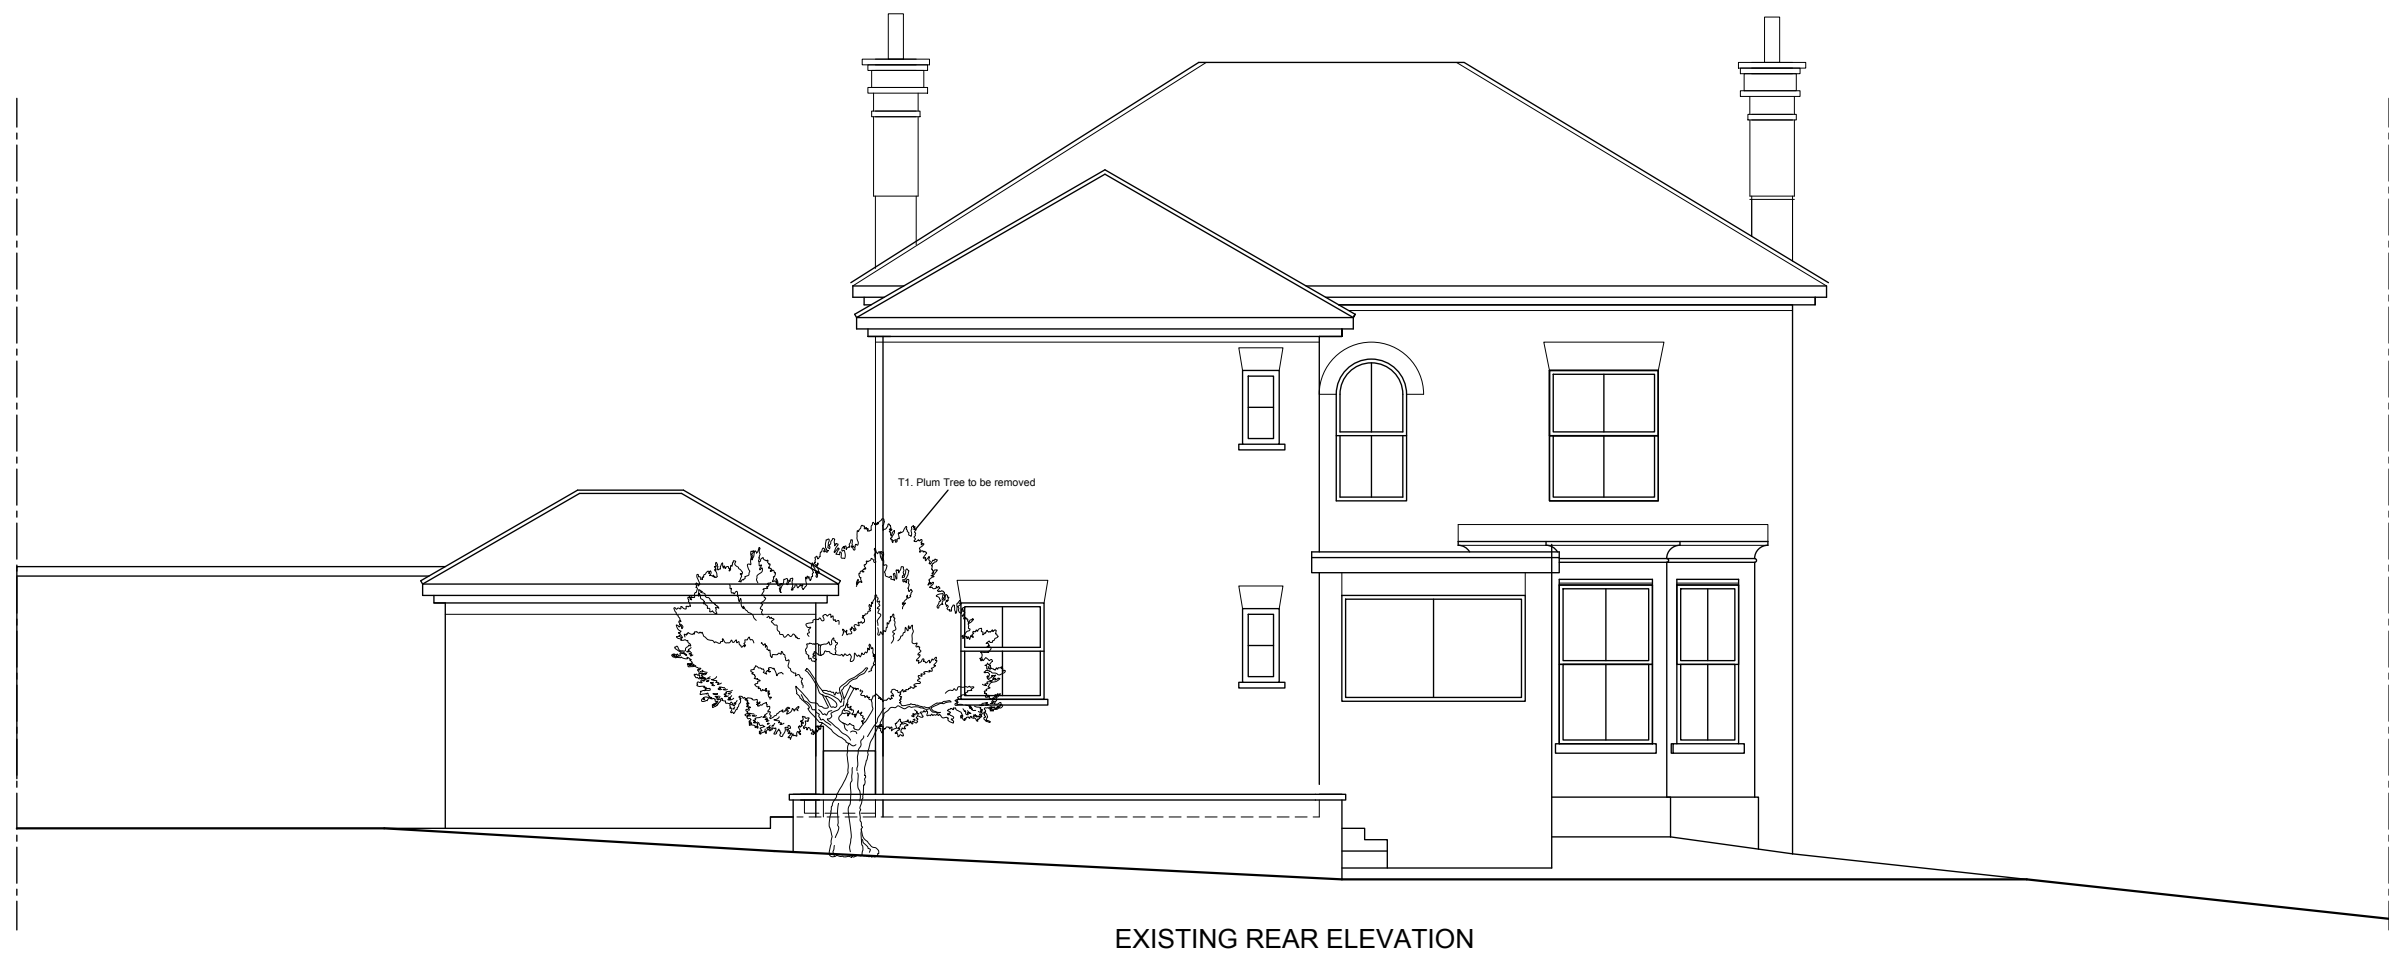


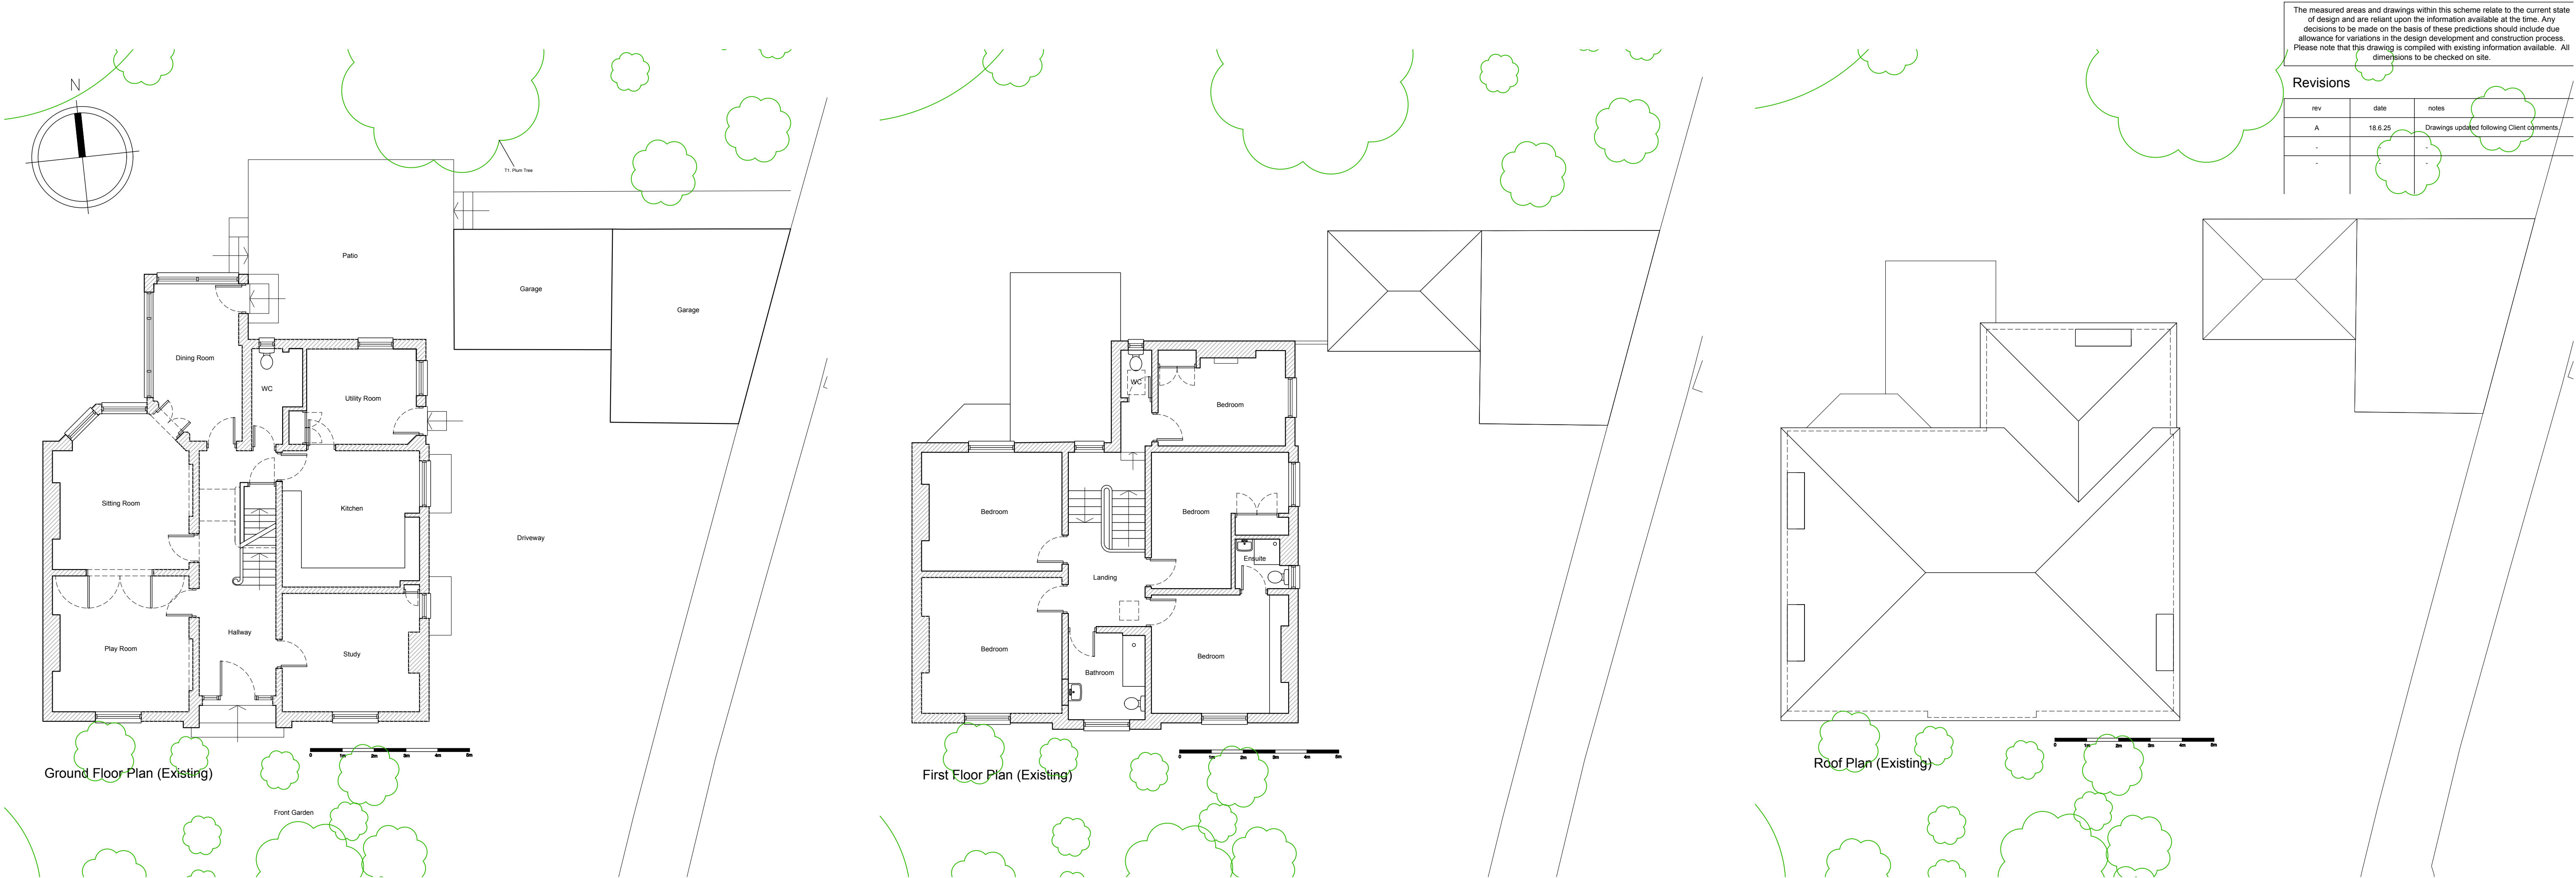

STUDIO LUNET

ARCHITECTURE / INTERIOR DESIGN

27-28 Sun Street, Hitchin SG5 1AH

site

Elm Garth, 45 Benslow Lane,
Hitchin SG4 9RE

client

Nicole and Toby Pearce

title

PLANNING APPLICATION
Existing Drawings

information

job no.	Elm Garth
drawing no.	A2-01-A
scale	1:100 @ A1
date	June 2025
author	LM

DO NOT SCALE FROM THIS DRAWING : Verify all dimensions on site