
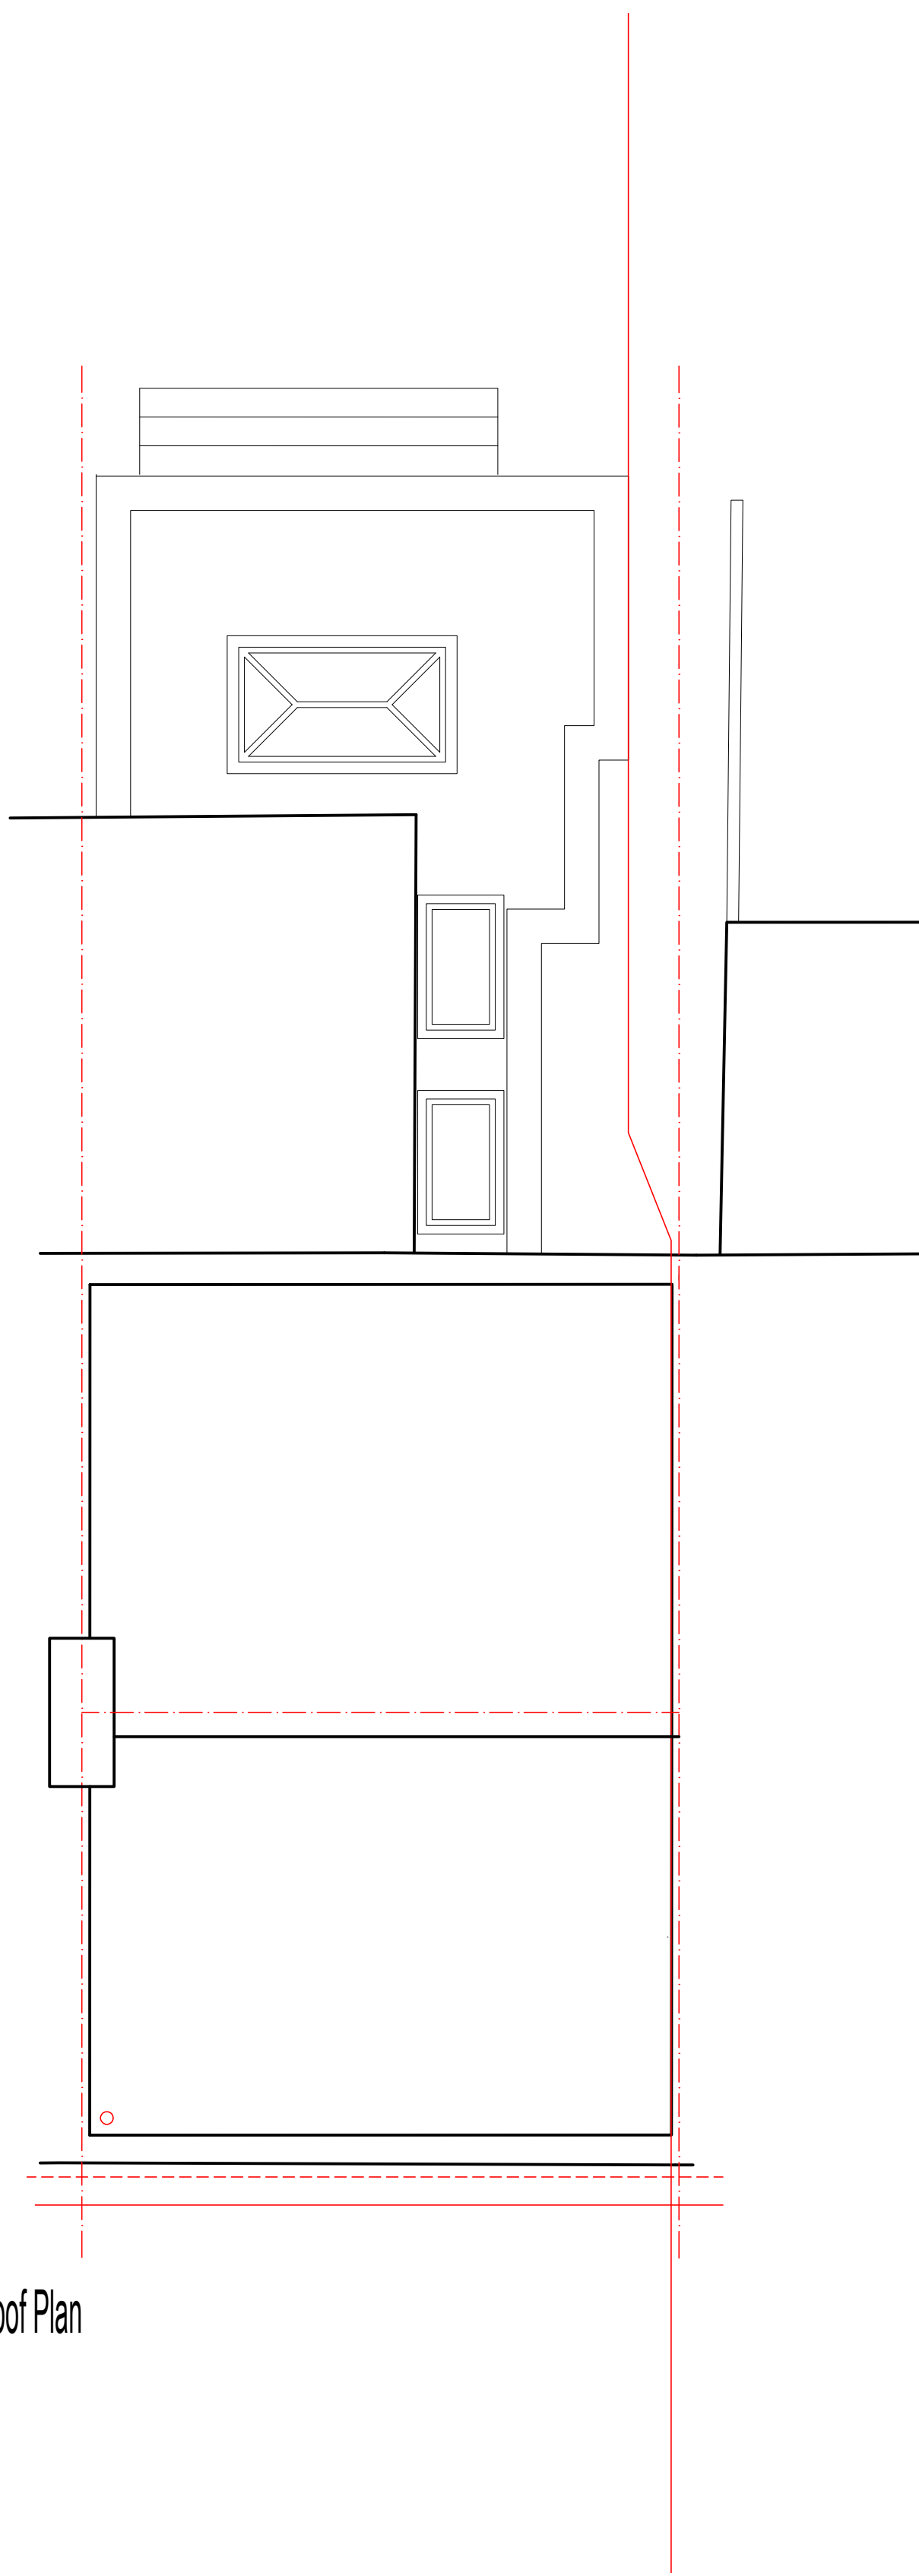
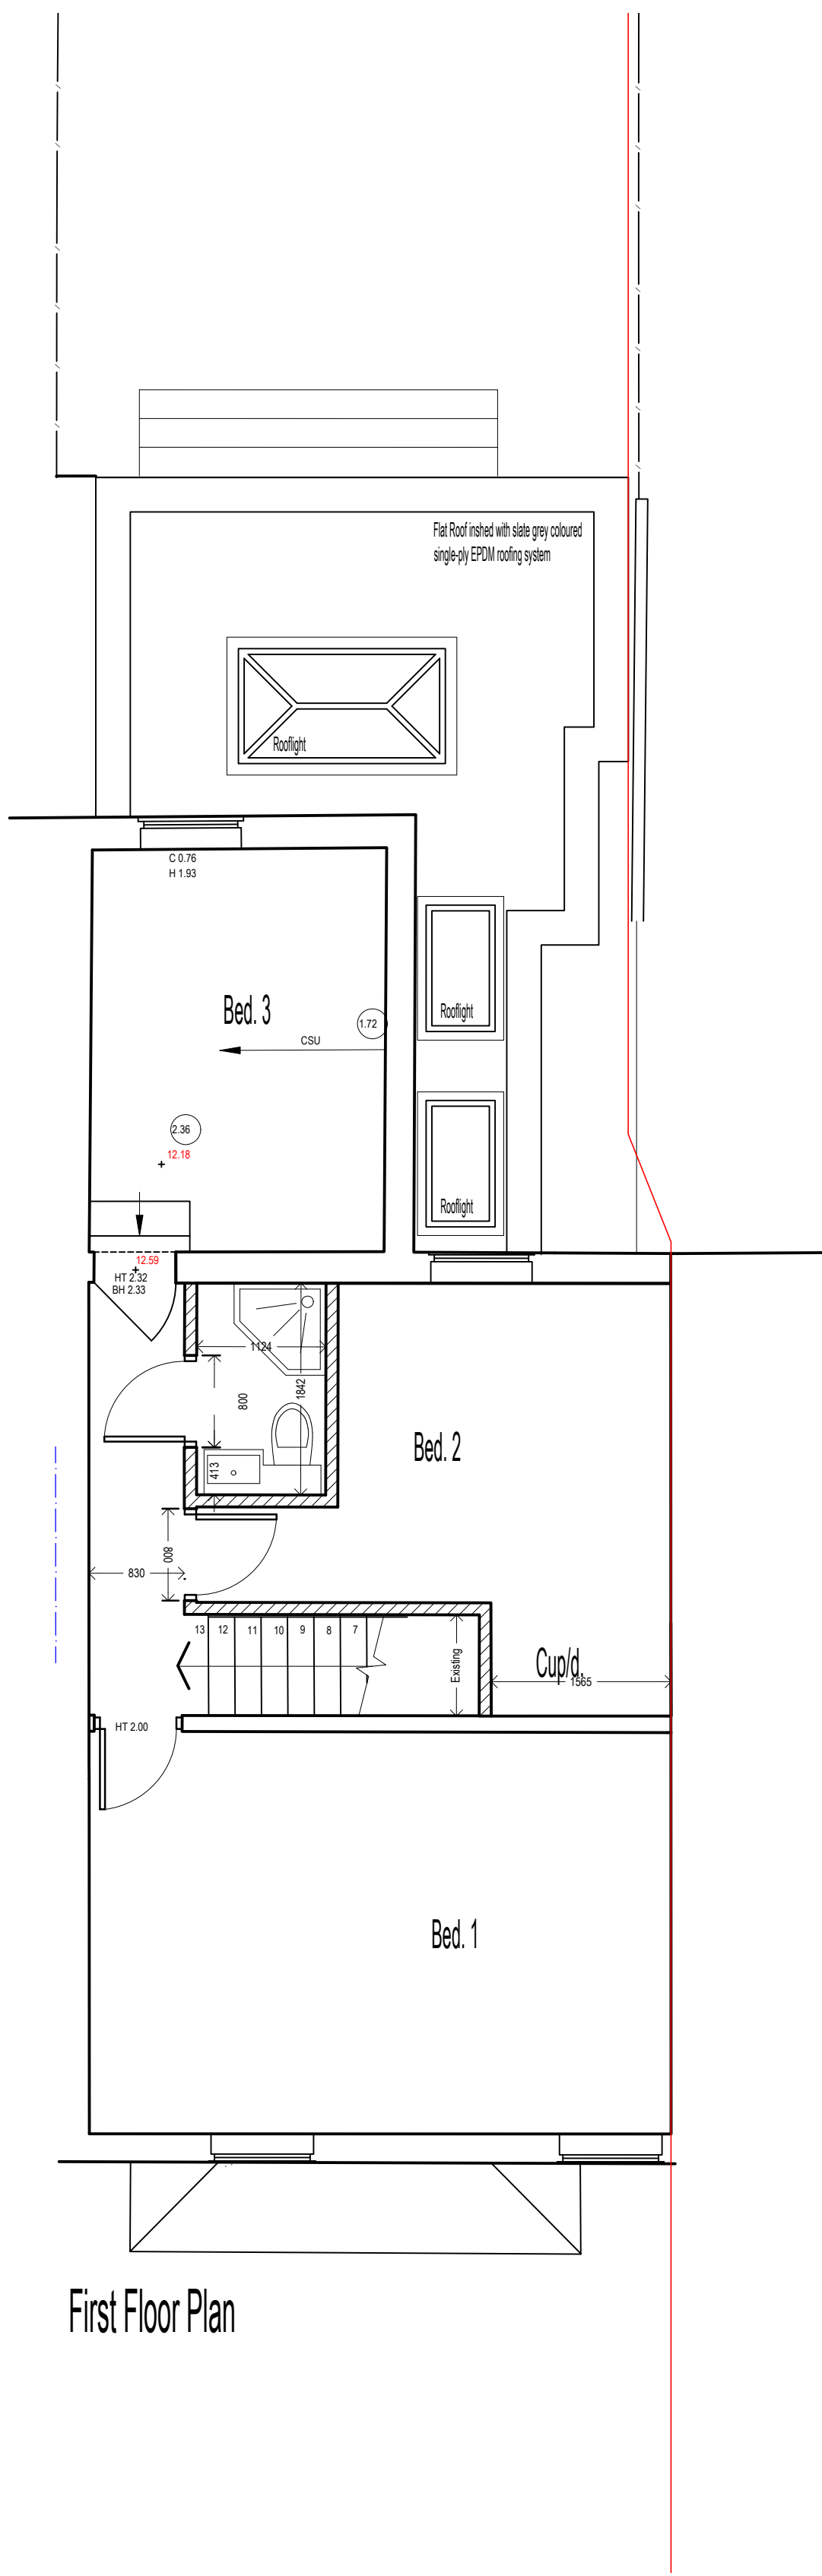


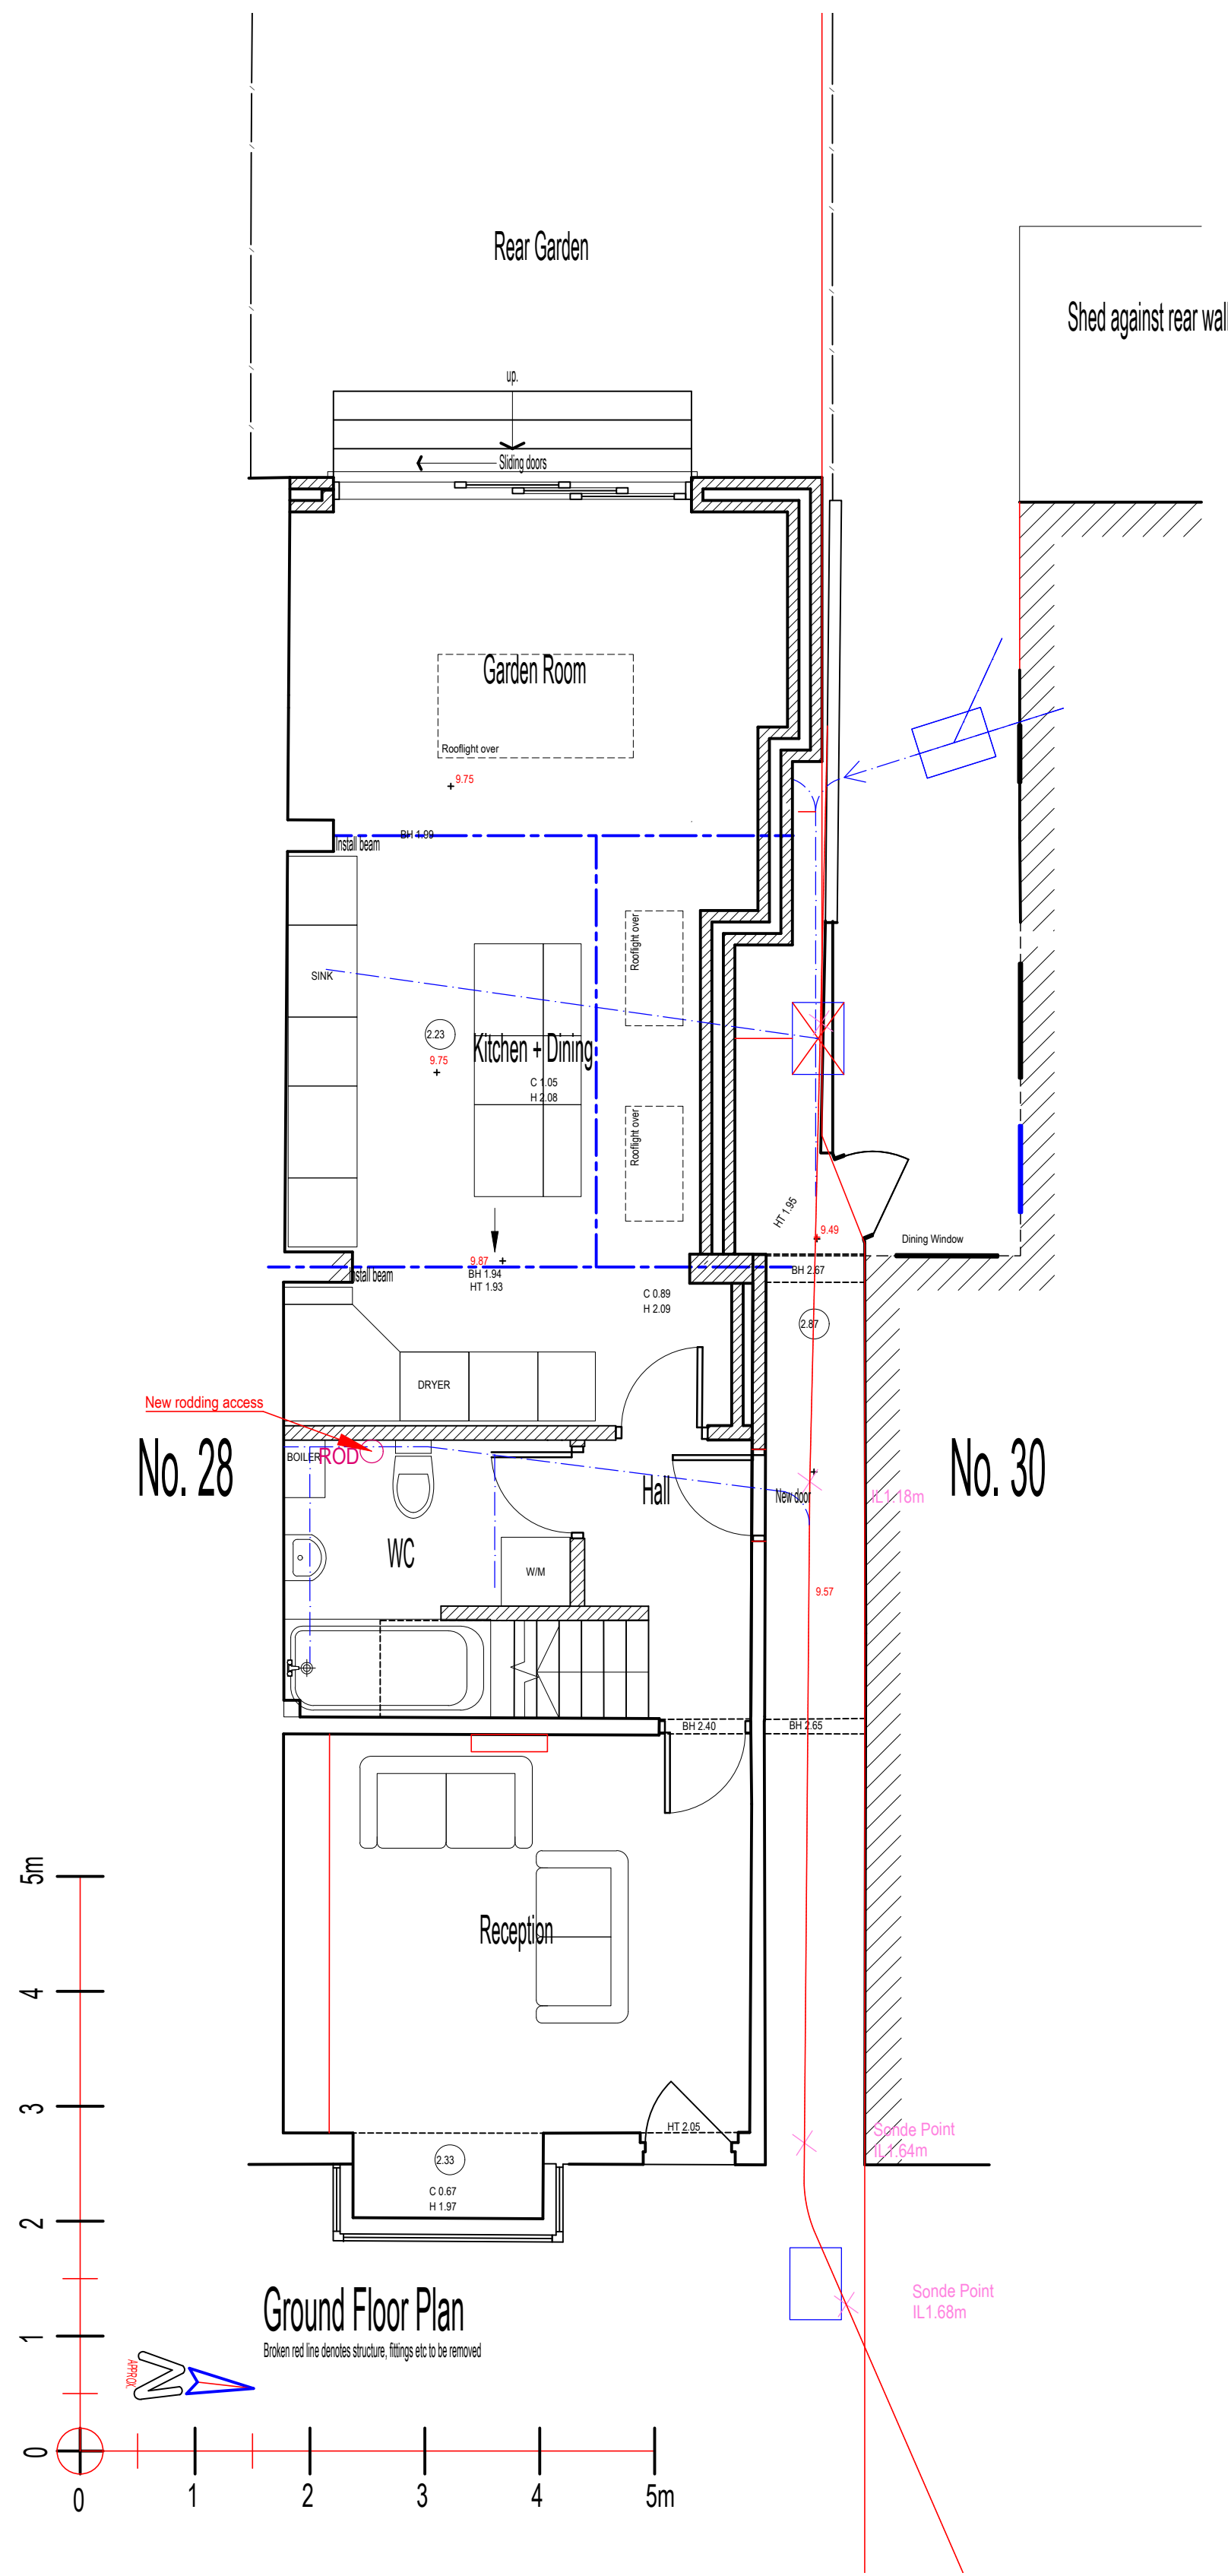

CONTRACTORS NOTES:
The contractor must check all dimensions on site and advise of any discrepancies.
It is the contractors responsibility to ensure that all works are in compliance with the current requirements of statutory regulations: Building Regulations, British Standards etc.
IF IN DOUBT ASK!

Scott Associates LLP m:07944878080 / david@scott-assoc.co.uk www.scott-assoc.co.uk	Client Richard Sally-Lower	Title Plans As Proposed	Drawn By	Date Jan. 2023
	Site 29 Dacre Road Hitchin		Drawing No. 22244-011	Rev A
		Scale 1:50 (Sheet size: A1)		

© This drawing is the copyright of Scott Associates LLP and shall not be reproduced without permission. No part of this drawing may be reproduced, stored in a retrieval system or transmitted in any form or by any means without the prior permission of Scott Associates LLP.